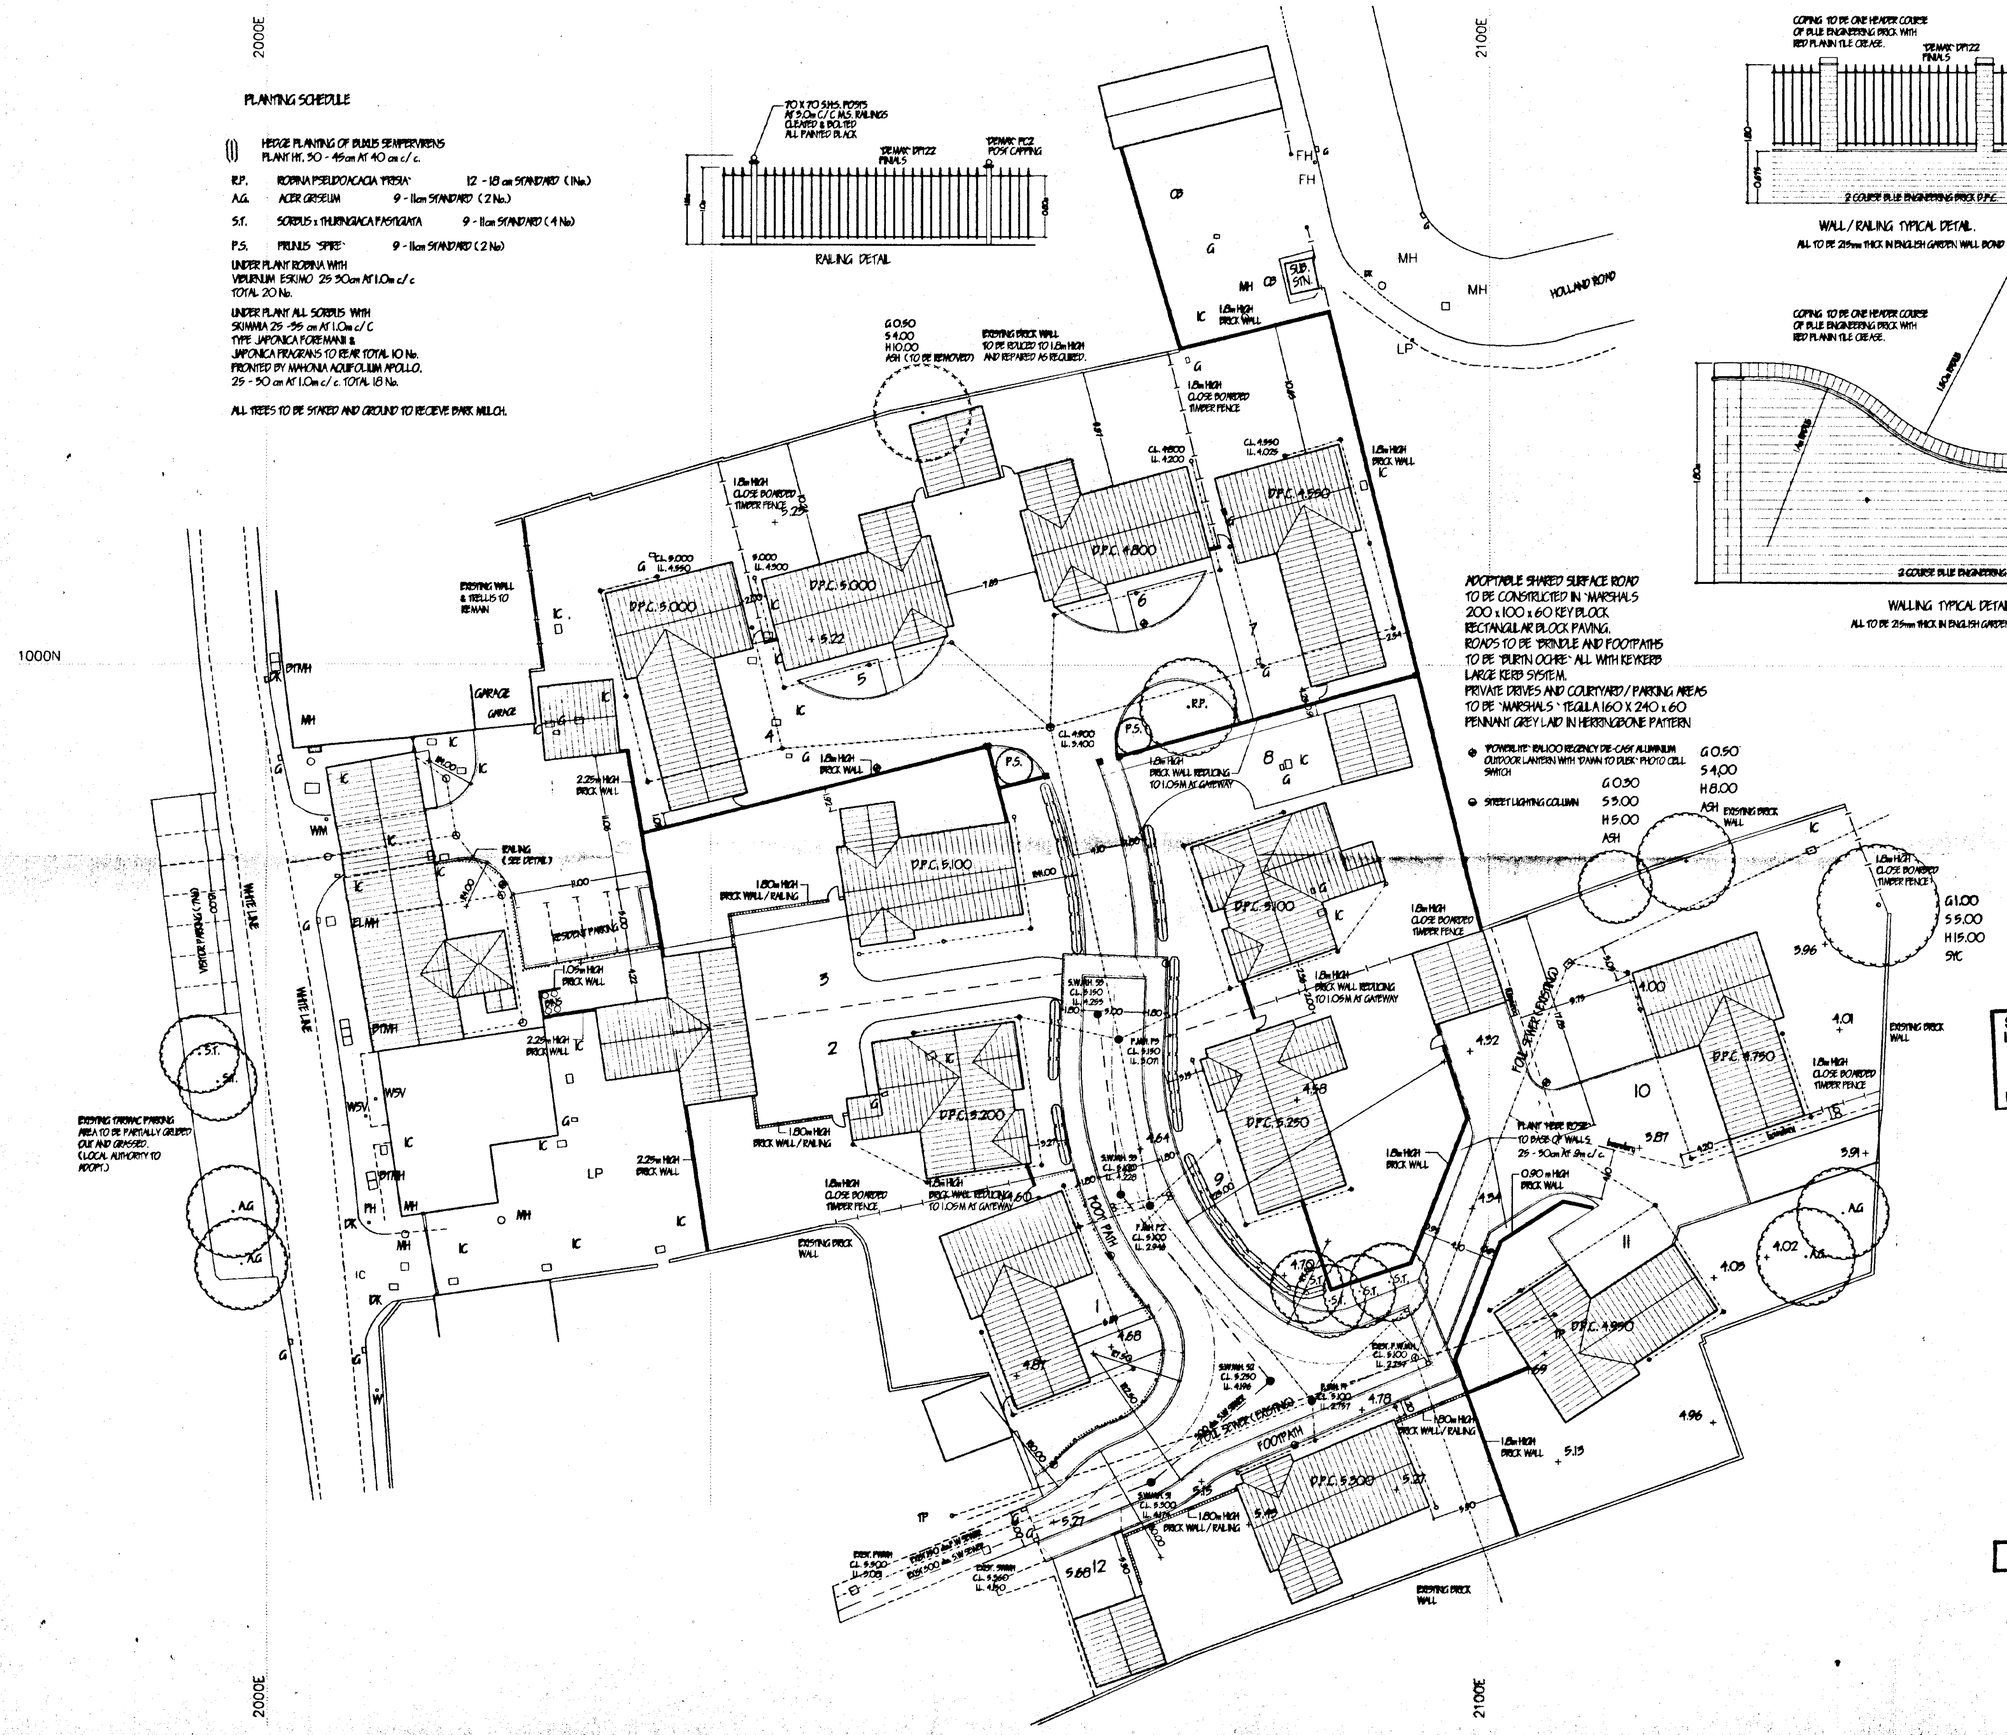

PLANTING SCHEDULE

(1) HEDGE PLANTING OF BUXUS SEMPERVIRENS PLANT HT. 30 - 45cm AT 40 cm c/c.

R.P. ROBINA PSEUDOACACIA 'FRISIA' 12 - 18 cm STANDARD (1No.)

A.G. ACER GRISEUM 9 - 11cm STANDARD (2 No.)

S.T. SORBUS x THURINGIACA FASTIGIATA 9 - 11cm STANDARD (4 No)

P.S. PRUNUS 'SPIRE' 9 - 11cm STANDARD (2 No)

UNDER PLANT ROBINA WITH VIBURNUM ESKIMO 25 30cm AT 1.0m c/c TOTAL 20 No.

UNDER PLANT ALL SORBUS WITH SKIMMIA 25 -35 cm AT 1.0m c/C TYPE JAPONICA FOREMANII & JAPONICA FRAGRANS TO REAR TOTAL 10 No. FRONTED BY MAHONIA AQUIFOLIUM APOLLO. 25 - 30 cm AT 1.0m c/c. TOTAL 18 No.

ALL TREES TO BE STAKED AND GROUND TO RECIEVE BARK MULCH.

RAILING DETAIL

COPING TO BE ONE HEADER COURSE OF BLUE ENGINEERING BRICK WITH RED PLANIN TILE CREASE.

'DEMAX' DP122 FINIALS

2 COURSE BLUE ENGINEERING BRICK D.P.C.

WALL / RAILING TYPICAL DETAIL.

ALL TO BE 215mm THICK IN ENGLISH GARDEN WALL BOND

COPING TO BE ONE HEADER COURSE OF BLUE ENGINEERING BRICK WITH RED PLANIN TILE CREASE.

440 x 440 PILLARS RECON STONE COPING & 200mm SPHERE

2 COURSE BLUE ENGINEERING BRICK D.P.C.

WALLING TYPICAL DETAIL.

ALL TO BE 215mm THICK IN ENGLISH GARDEN WALL BOND

ADOPTABLE SHARED SURFACE ROAD TO BE CONSTRUCTED IN 'MARSHALS 200 x 100 x 60 KEY BLOCK RECTANGULAR BLOCK PAVING. ROADS TO BE 'BRINDLE AND FOOTPATHS TO BE 'BURTN OCHRE' ALL WITH KEYKERB LARGE KERB SYSTEM. PRIVATE DRIVES AND COURTYARD / PARKING AREAS TO BE 'MARSHALS' TEGULA 160 X 240 x 60 PENNANT GREY LAID IN HERRINGBONE PATTERN

'POWERLITE' RAL100 REGENCY DIE-CAST ALUMINIUM OUTDOOR LANTERN WITH 'DAWN TO DUSK' PHOTO CELL SWITCH

STREET LIGHTING COLUMN

SOUTH HOLLAND DC HOUSING & PLANNING
-5 SEP 2000
1089/00
Ref: 0203/99

Patterson Homes Limited.

LEVELS TO ORDNANCE DATUM

revision	date	init.	revision details.
A	SEPT. 99	J.C	LAYOUT AMENDED.
B	FEB. 00	J.C	PLOT DRAINAGE LAYOUT ADDED
C	JUNE. 00	J.C	DRAINAGE LEVELS / LAYOUT ADDED
D	AUG. 00	J.C	D.P.C. LEVELS / STREET LIGHTING ADDED

COOPER ARCHITECTURAL DESIGN
BRONAVON, HOCKLESGATE, FLEET, SPALDING, LINC'S PE12 8LF
Tel/Fax : 01406 423782
Mobile : 0410 290852

SUPERSEDED
DETERMINED PLAN

Client. PATTERSON HOMES LTD.

Project. RESIDENTIAL DEVELOPMENT. OLDACRES MILL. HIGH STREET, SPALDING, LINC'S.

SUPERSEDED

Drawing. BLOCK PLAN PROPOSED

Retain

Scale 1:250	Drawing No. 9872.40
Date. JUNE '99	Drawn. J.C.

PLANTING SCHEDULE

(||) HEDGE PLANTING OF BUXUS SEMPERVIRENS
PLANT HT. 30 - 45cm AT 40 cm c/c.

R.P. ROBINIA PSEUDOACACIA 'FRISIA' 12 - 18 cm STANDARD (1No.)
A.G. ACER GRISEUM 9 - 11cm STANDARD (2 No.)
S.T. SORBUS x THURINGIACA FASTIGIATA 9 - 11cm STANDARD (4 No.)
P.S. PRUNUS 'SPIRE' 9 - 11cm STANDARD (2 No.)

UNDER PLANT ROBINIA WITH
VIBURNUM ESKIMO 25 30cm AT 1.0m c/c
TOTAL 20 No.

UNDER PLANT ALL SORBUS WITH
SKIMMIA 25 -35 cm AT 1.0m c/c
TYPE JAPONICA FOREMANII &
JAPONICA FRAGRANS TO REAR TOTAL 10 No.
FRONTED BY MAHONIA AQUIFOLIUM APOLLO.
25 - 30 cm AT 1.0m c/c. TOTAL 18 No.

ALL TREES TO BE STAKED AND GROUND TO RECEIVE BARK MULCH.

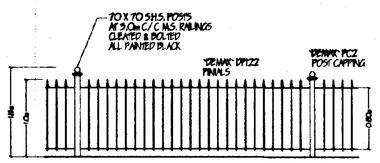

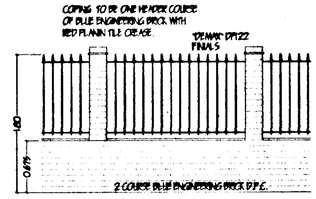

WALL / RAILING TYPICAL DETAIL.
ALL TO BE 215mm THICK IN ENGLISH GARDEN WALL BOND

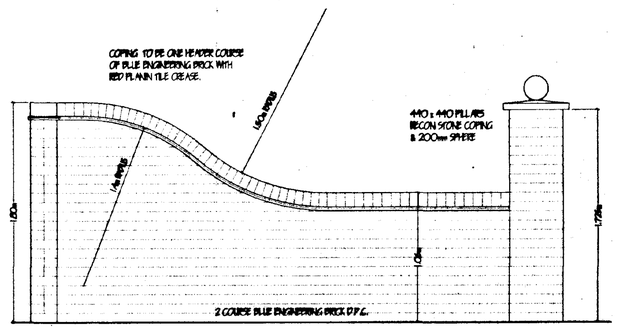

WALLING TYPICAL DETAIL.
ALL TO BE 215mm THICK IN ENGLISH GARDEN WALL BOND