




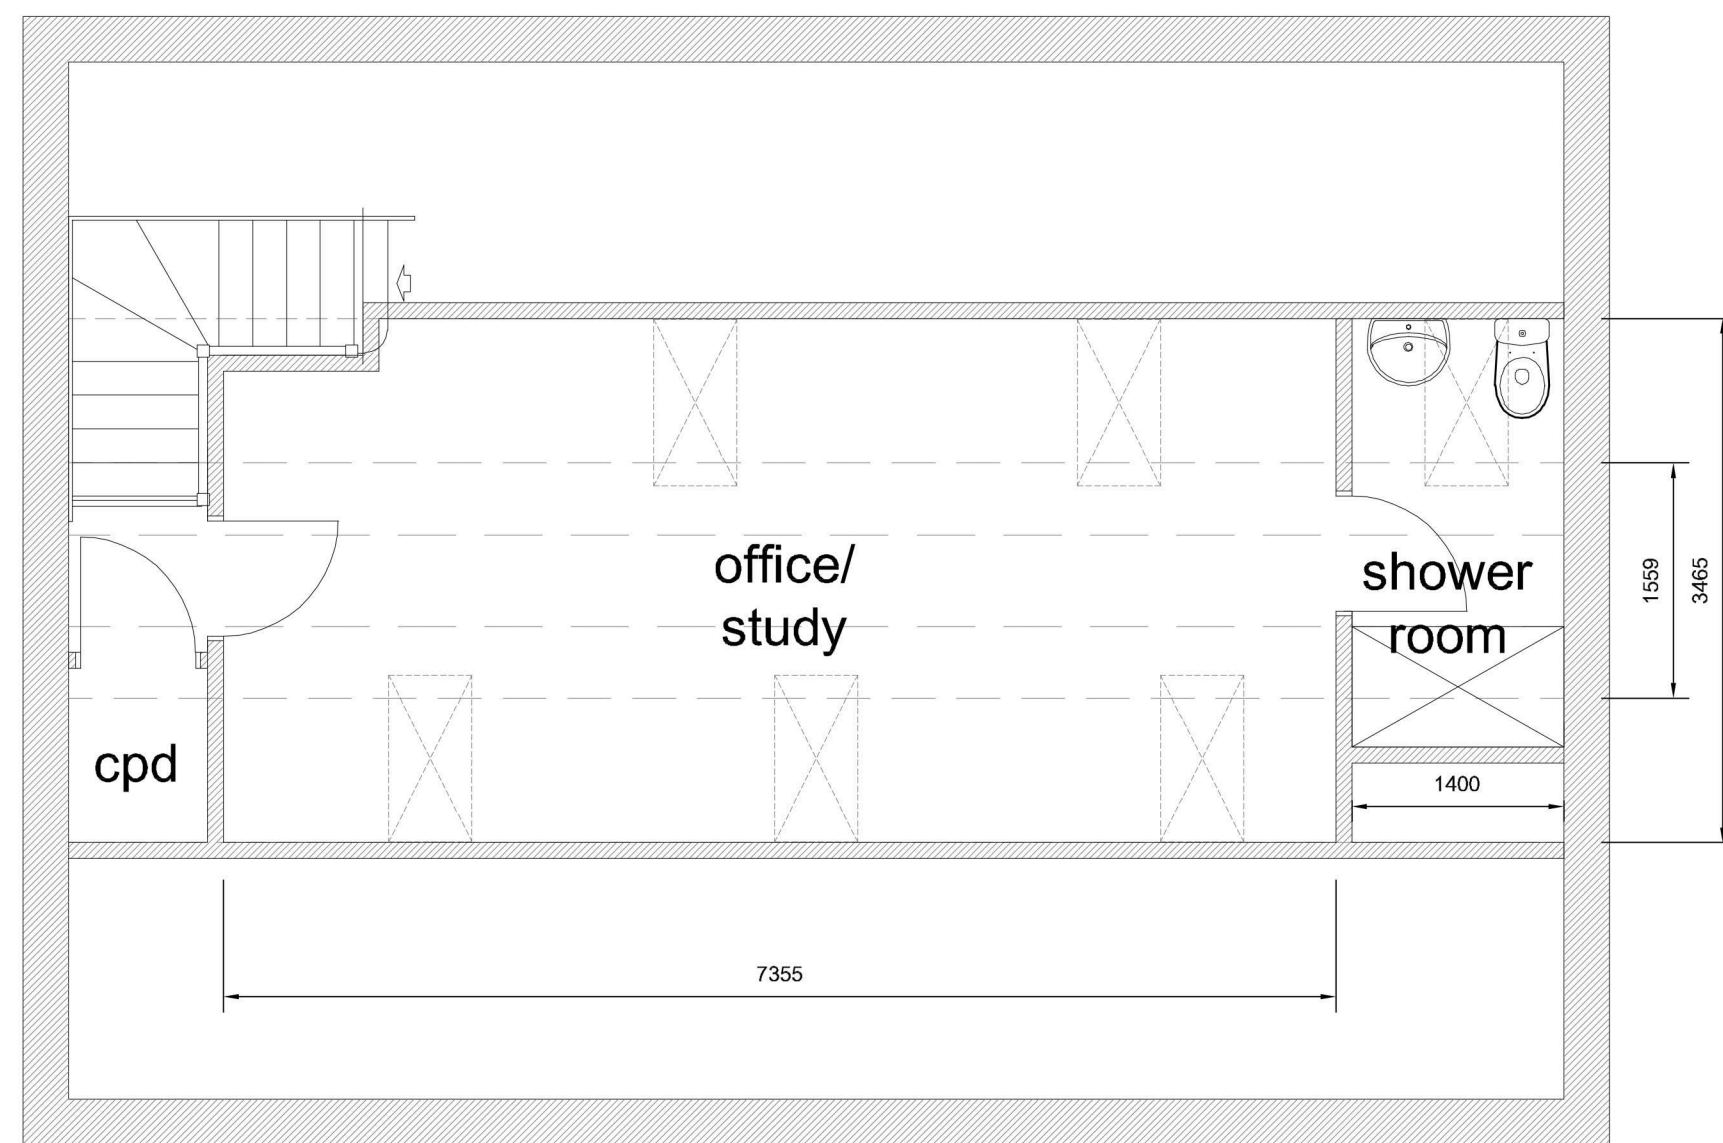

PROPOSED ELEVATIONS

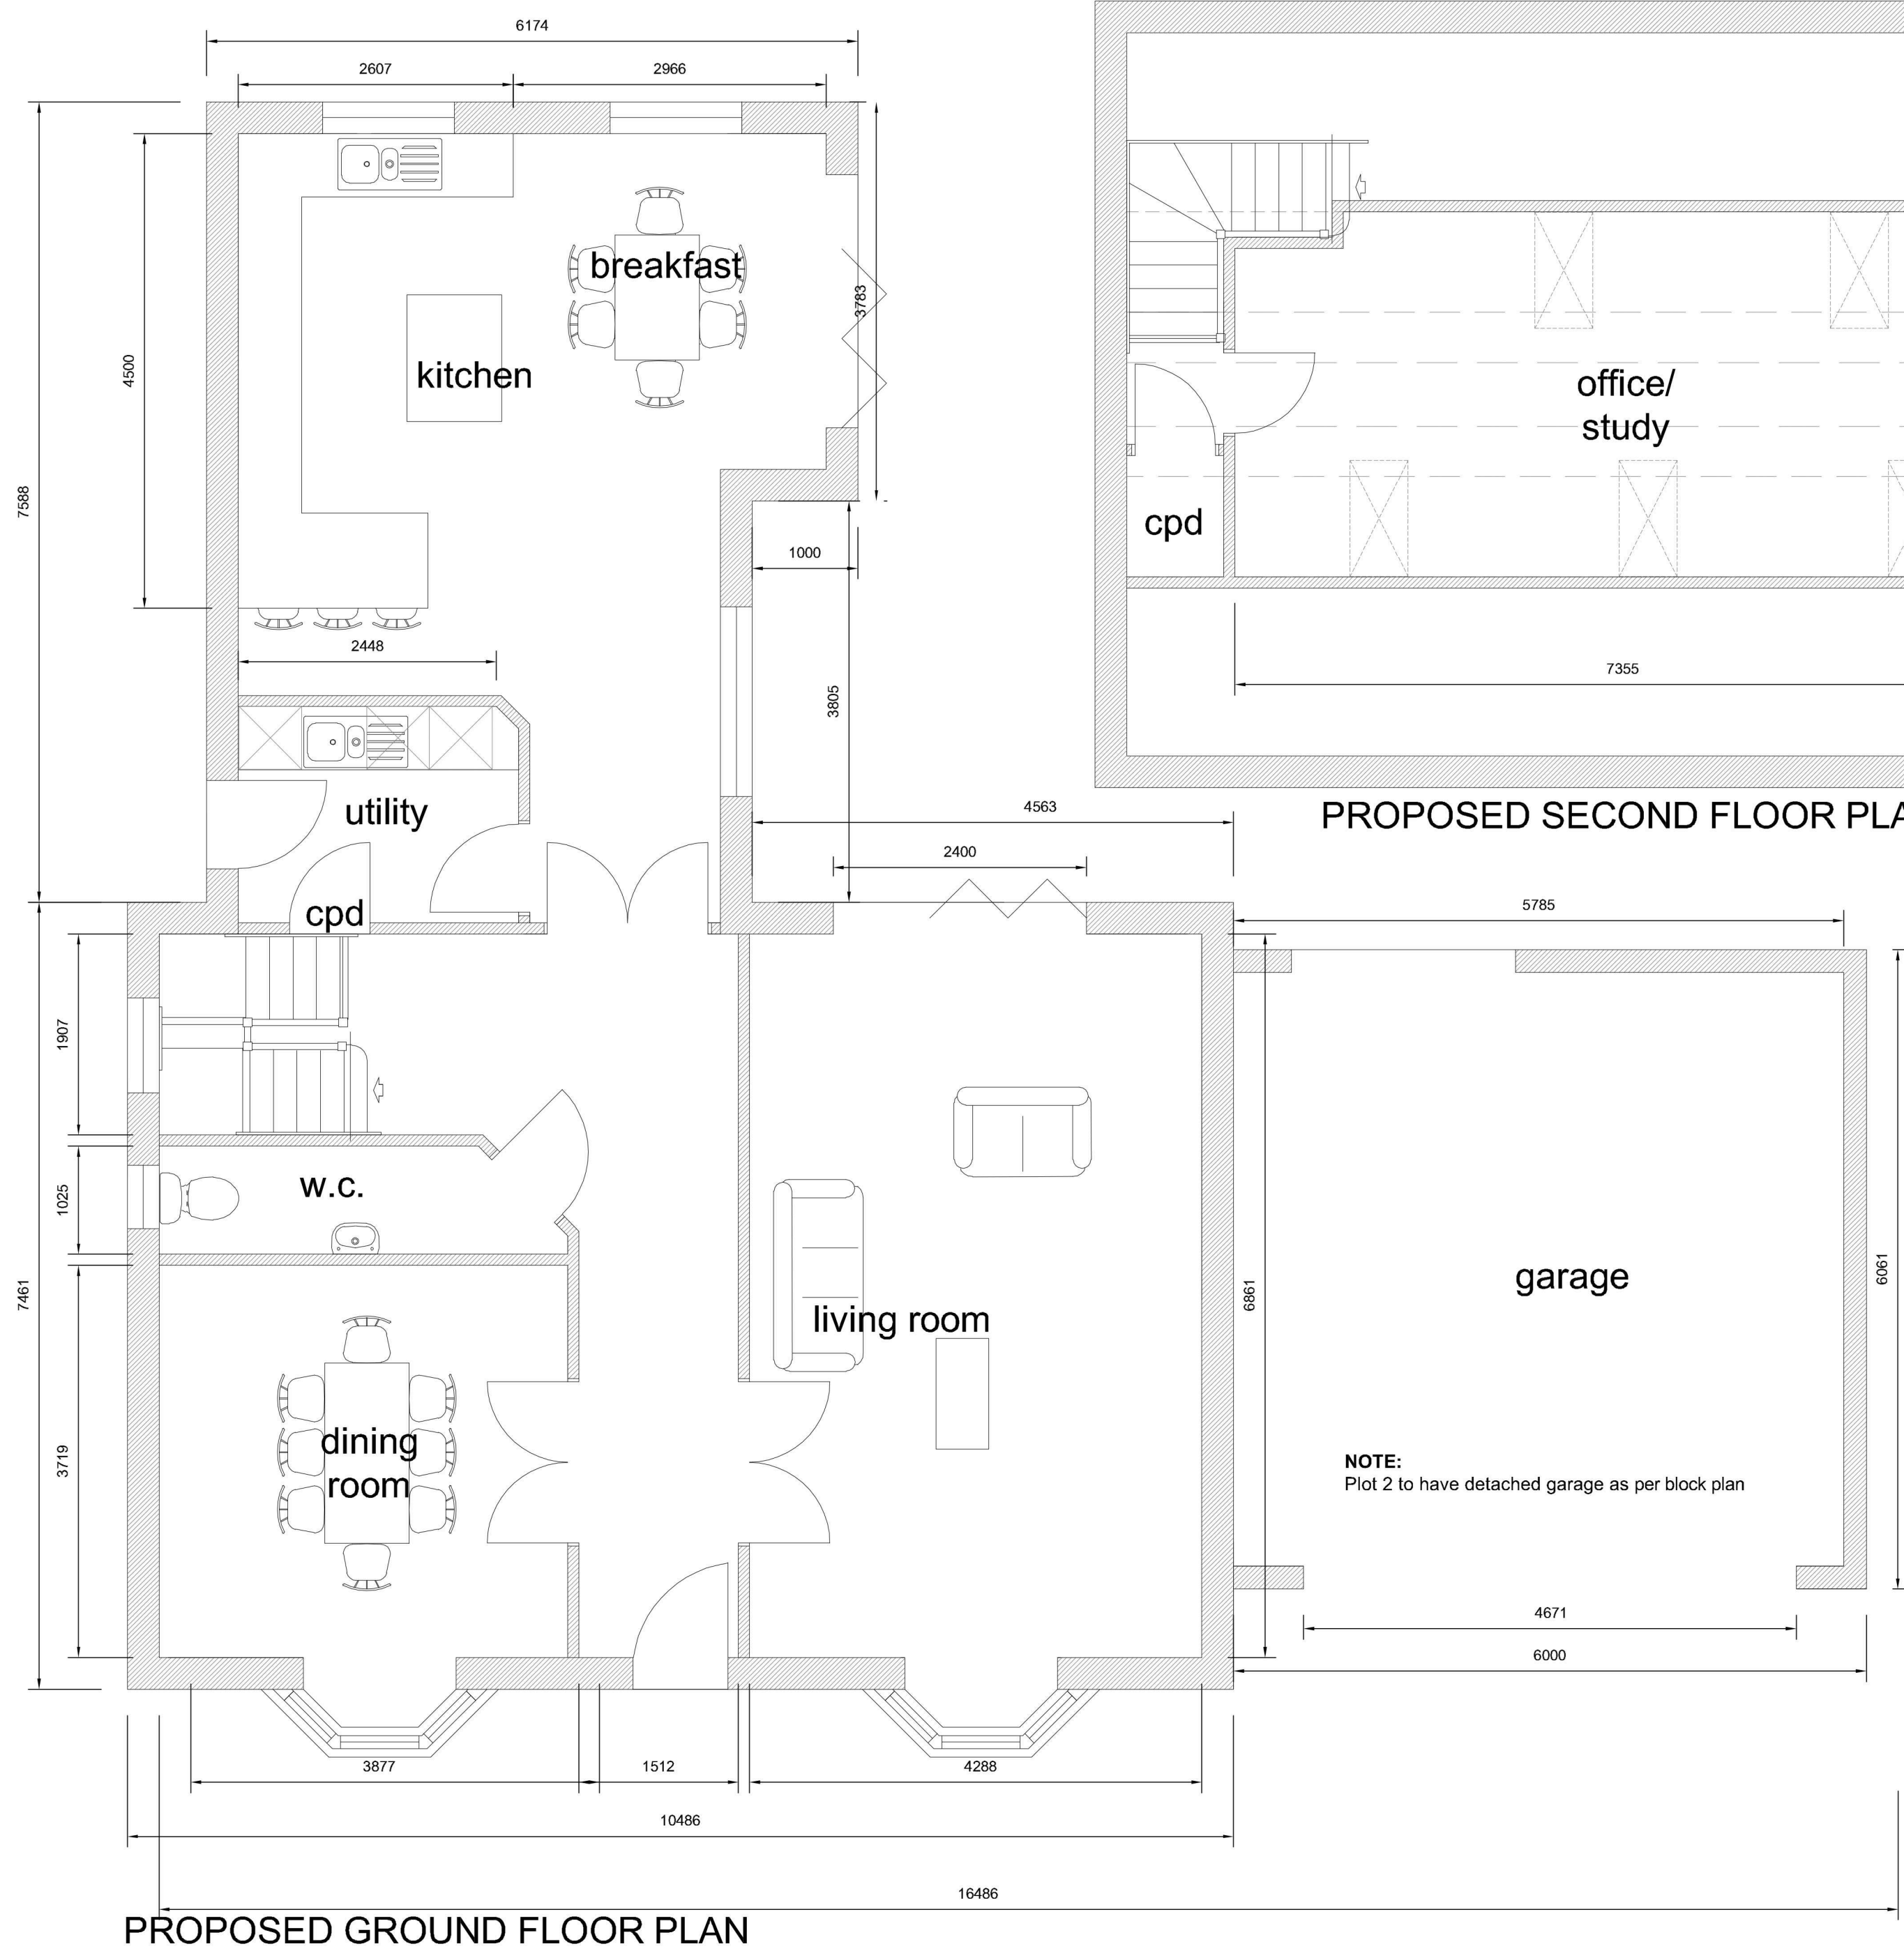

PROPOSED SECOND FLOOR PLAN

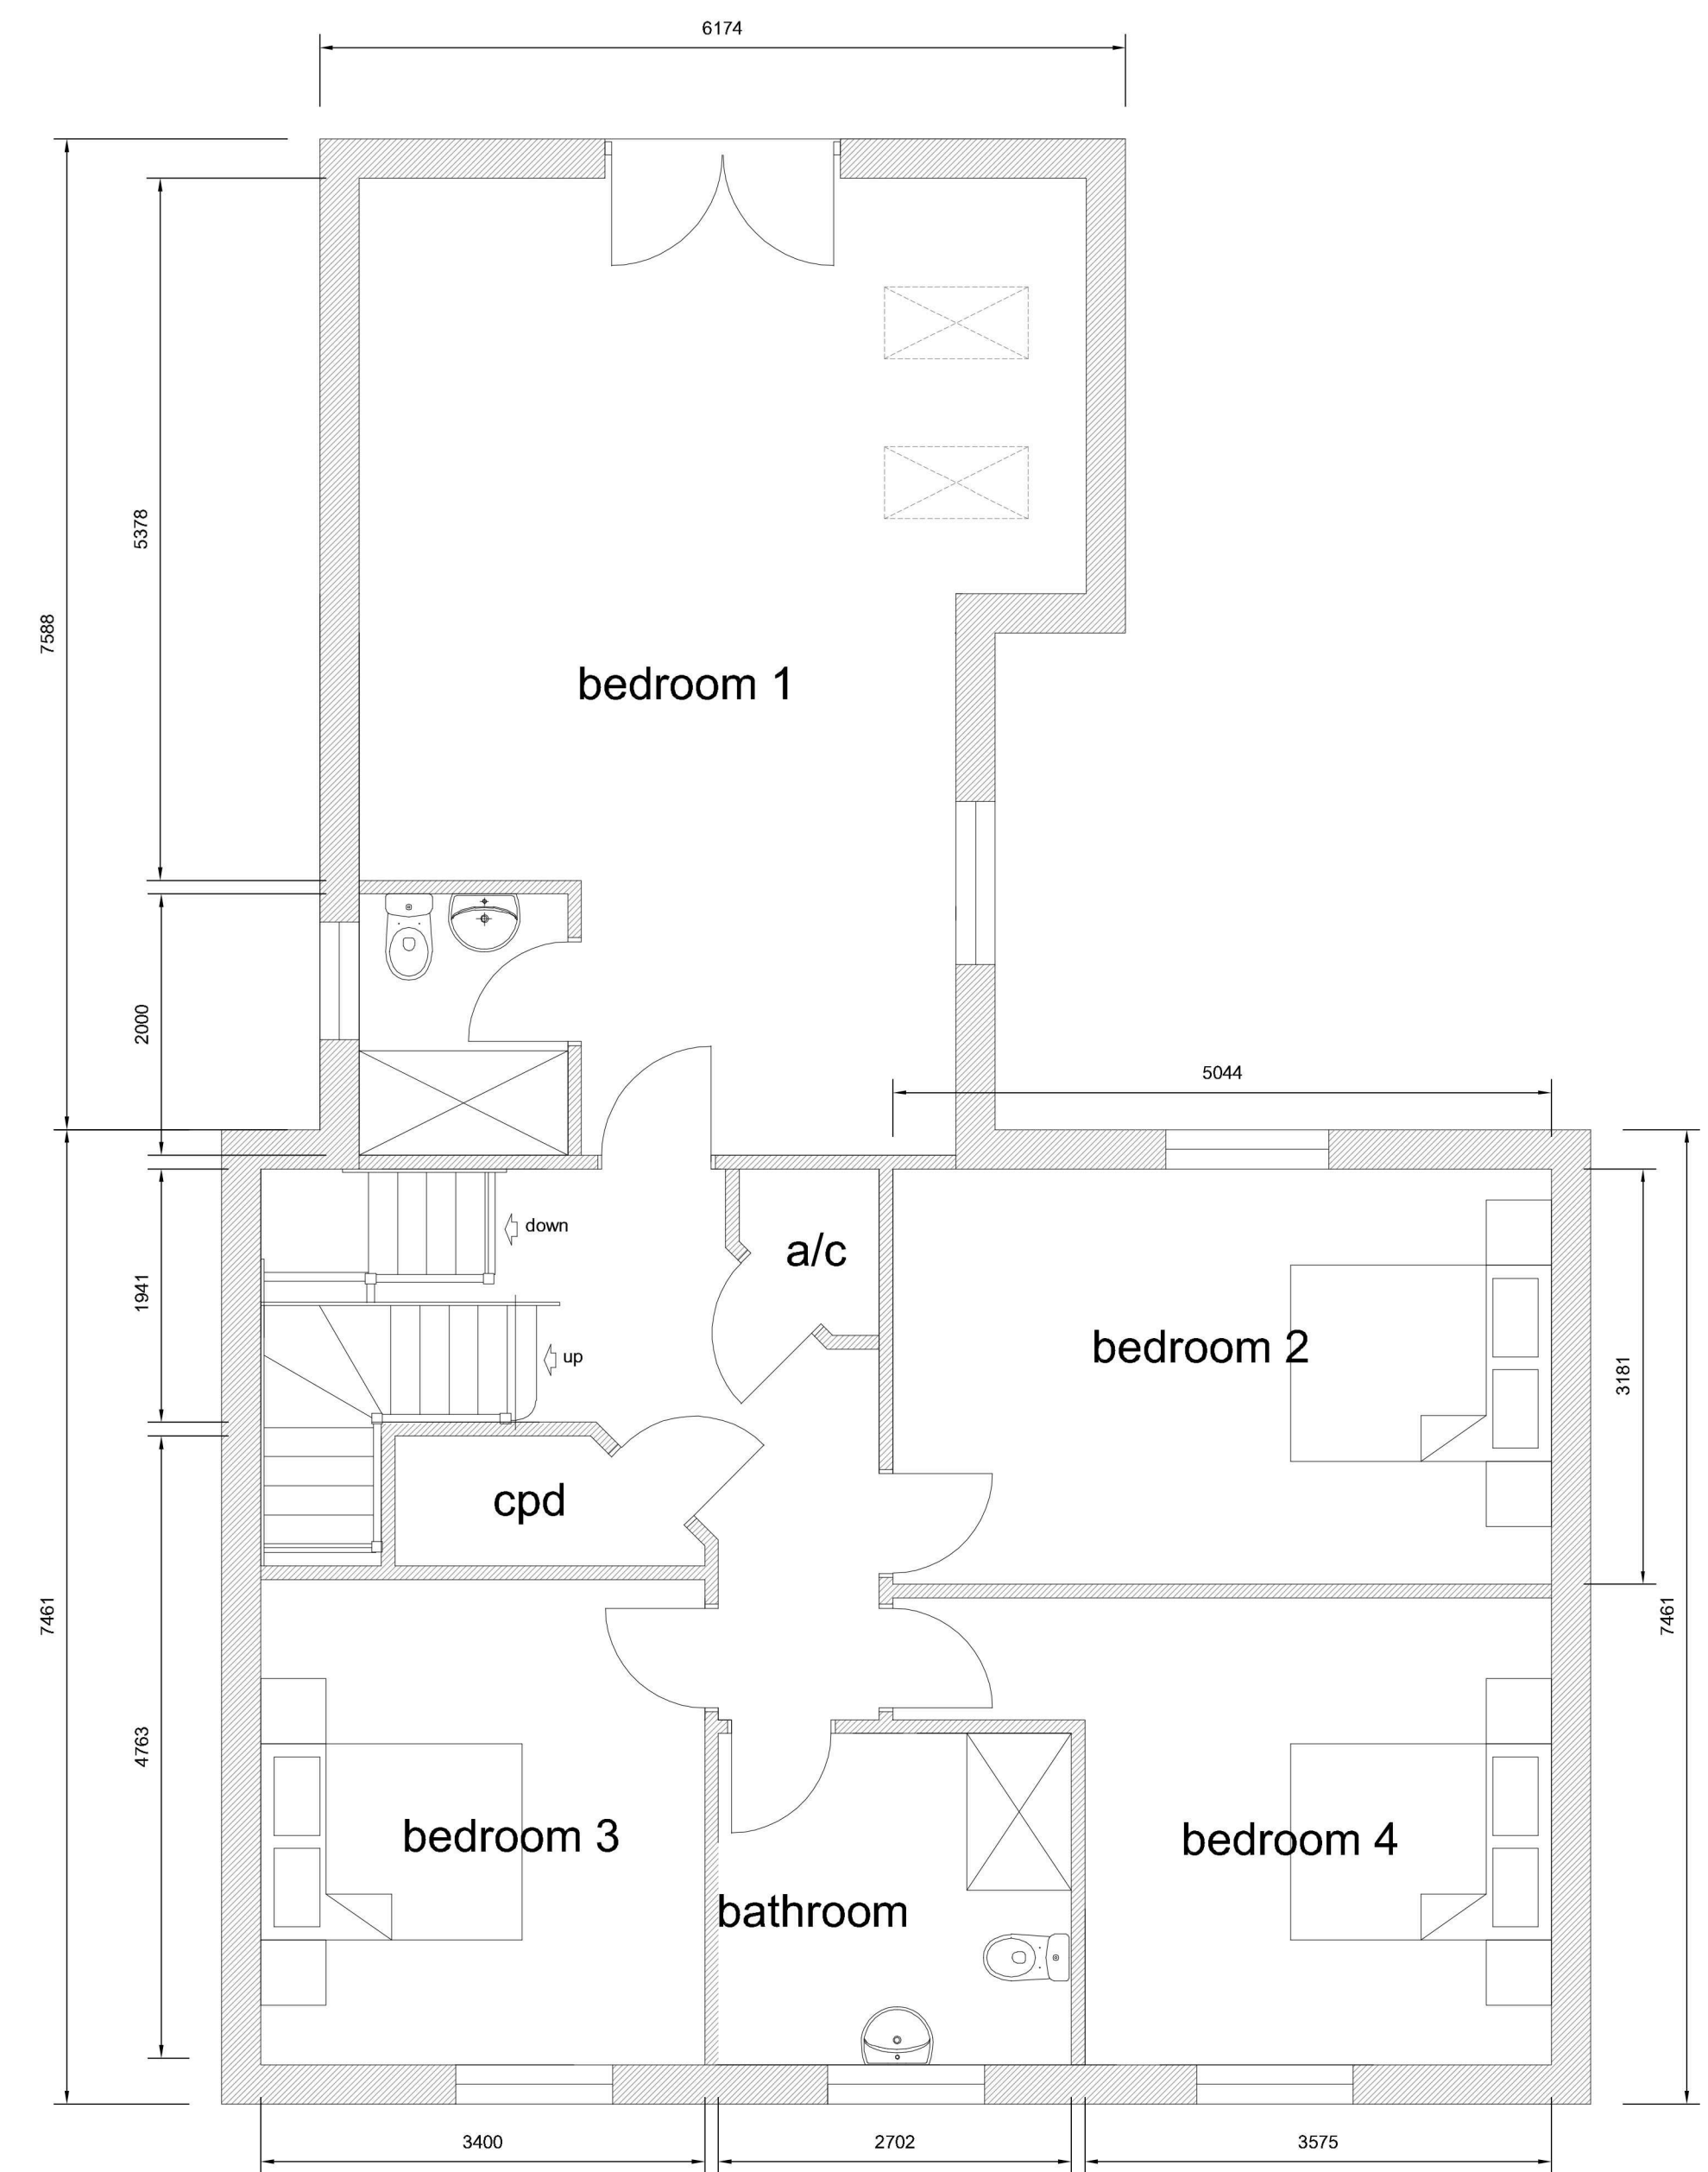

PROPOSED FIRST FLOOR PLAN