

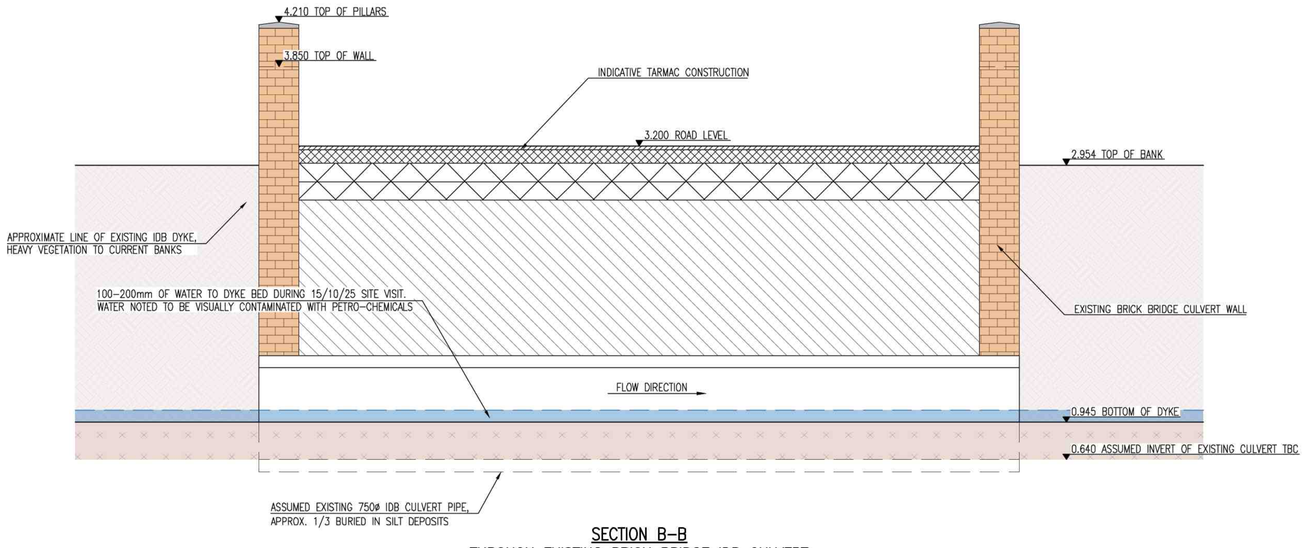


SECTION B–B
THROUGH EXISTING BRICK BRIDGE IDB CULVERT
SCALE 1:25

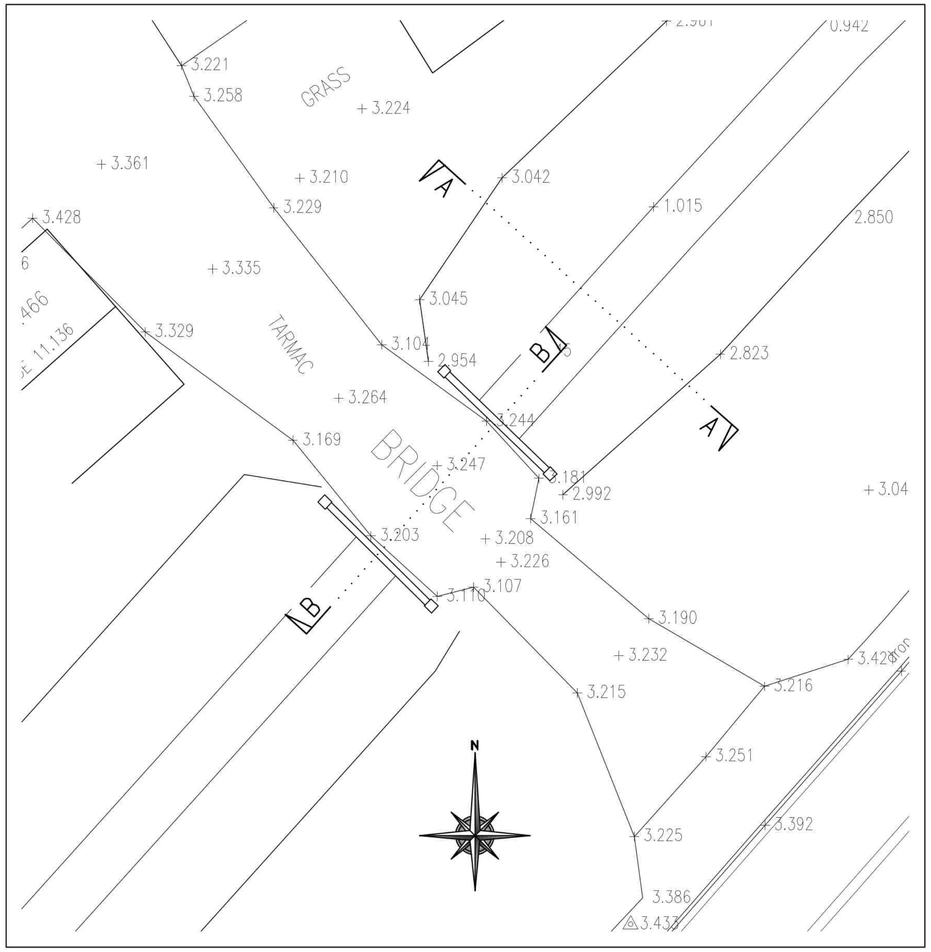

PLAN VIEW
UPON PROPOSED SANDBAG BRIDGE IDB CULVERT
SCALE 1:100

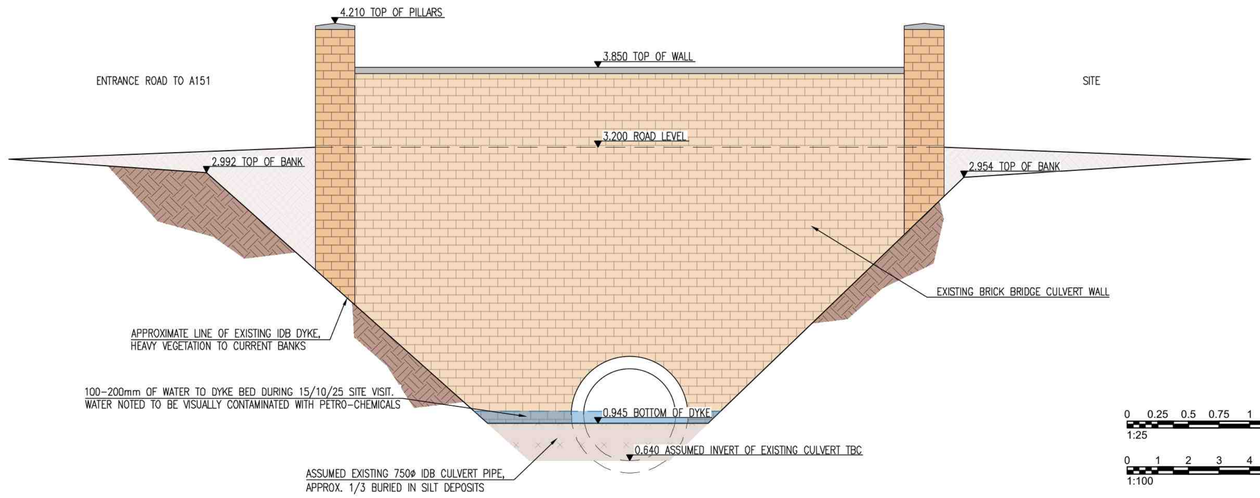

ELEVATION A–A
UPON EXISTING BRICK BRIDGE IDB CULVERT
SCALE 1:25

0 0.25 0.5 0.75 1 1.5 2 2.5m
1:25

0 1 2 3 4 6 8 10m
1:100

PLEASE REFER TO ARCHITECTS DRAWINGS FOR CONFIRMATION OF ALL WALL/SETTING OUT DIMENSIONS PRIOR TO COMMENCING OF WORKS

THIS DRAWING MUST BE READ IN CONJUNCTION WITH ALL RELEVANT DRAWINGS & STRUCTURAL CALCULATIONS

REV.	DESCRIPTION	DRN.	APP.	DATE
–	FIRST ISSUE – FOR INFORMATION.	MRB	APW	24.10.25

SHIELDS WILSON
e: info@shieldswilson.co.uk t: 01775 729252
STRUCTURAL AND CIVIL ENGINEERING

STATUS: FOR INFORMATION

CLIENT: KIRK CONNECTED CONSTRUCTION LTD.

PROJECT: PROPOSED PADEL COURTS & OFFICE BUILDING
HOLBEACH ROAD, SPALDING, LINCONLNSHIRE

TITLE: EXISTING BRIDGE CULVERT ARRANGEMENT

DATE	OCT. '25	SCALE @A1	DRAWING NO.	REV.
DRAWN	MRB	1:100 1:25	SW25-346-010	–

COPYRIGHT SHIELDS WILSON LIMITED. ALL RIGHTS RESERVED.