


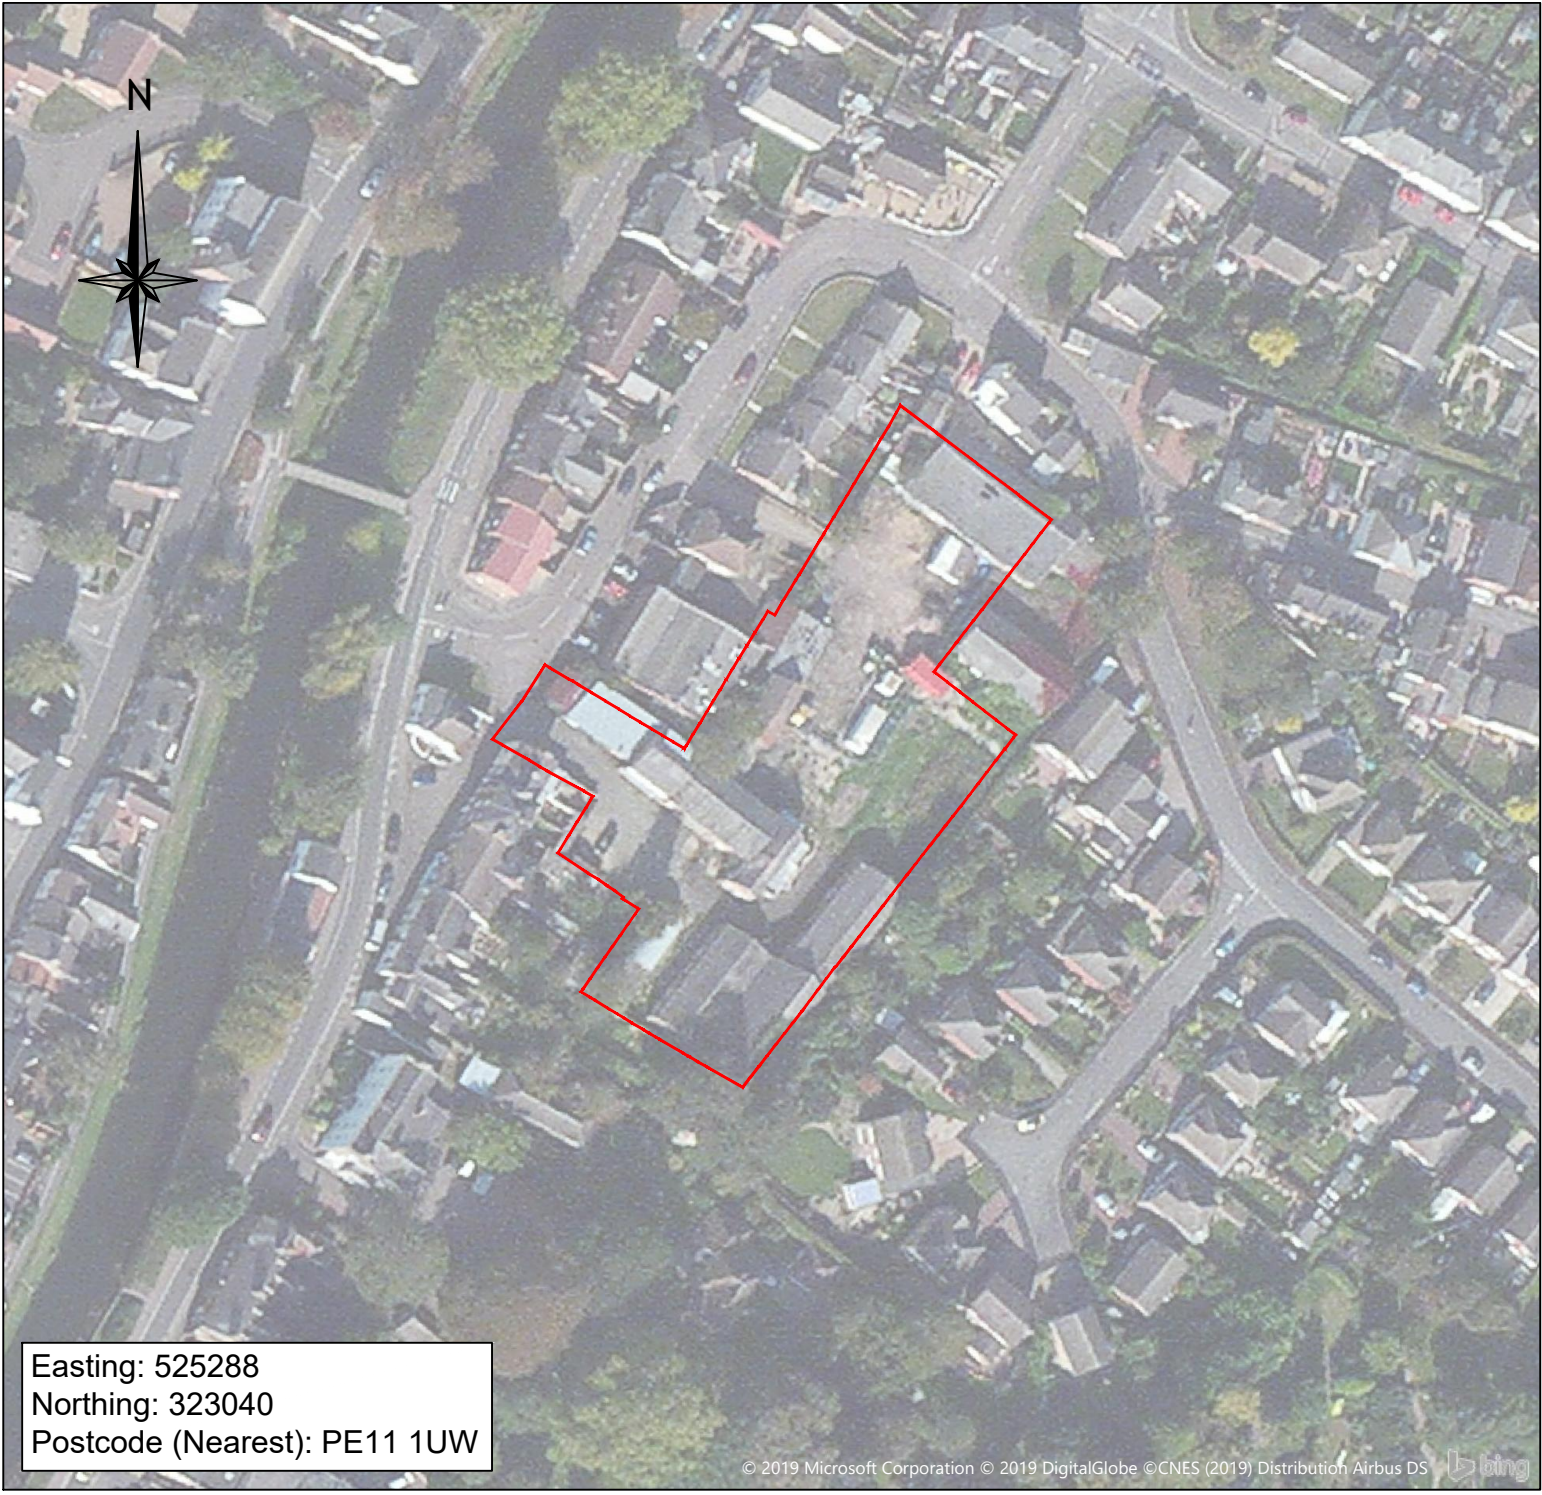

Easting: 525288
 Northing: 323040
 Postcode (Nearest): PE11 1UW

© 2019 Microsoft Corporation © 2019 DigitalGlobe © CNES (2019) Distribution Airbus DS

P2	General amendments	13.09.2019
----	--------------------	------------

PRELIMINARY



G30

CONSULTING

59 Springfield Road, Sheffield, South Yorkshire, S7 2GG
 W: www.g30consulting.com
 E: enquiries@g30consulting.com
 T: 0114 349 2720

Project Burmor Construction Limited Willow Walk, Spalding, Lincolnshire
Title Site Location Plan

Drawn by SG	Checked by SG	Paper Size A4
Drawing Number 07-0123-001	Revision P2	Scale 1:1250
		Date 17.04.2019