




P2	General amendments	13.09.2019
----	--------------------	------------

PRELIMINARY

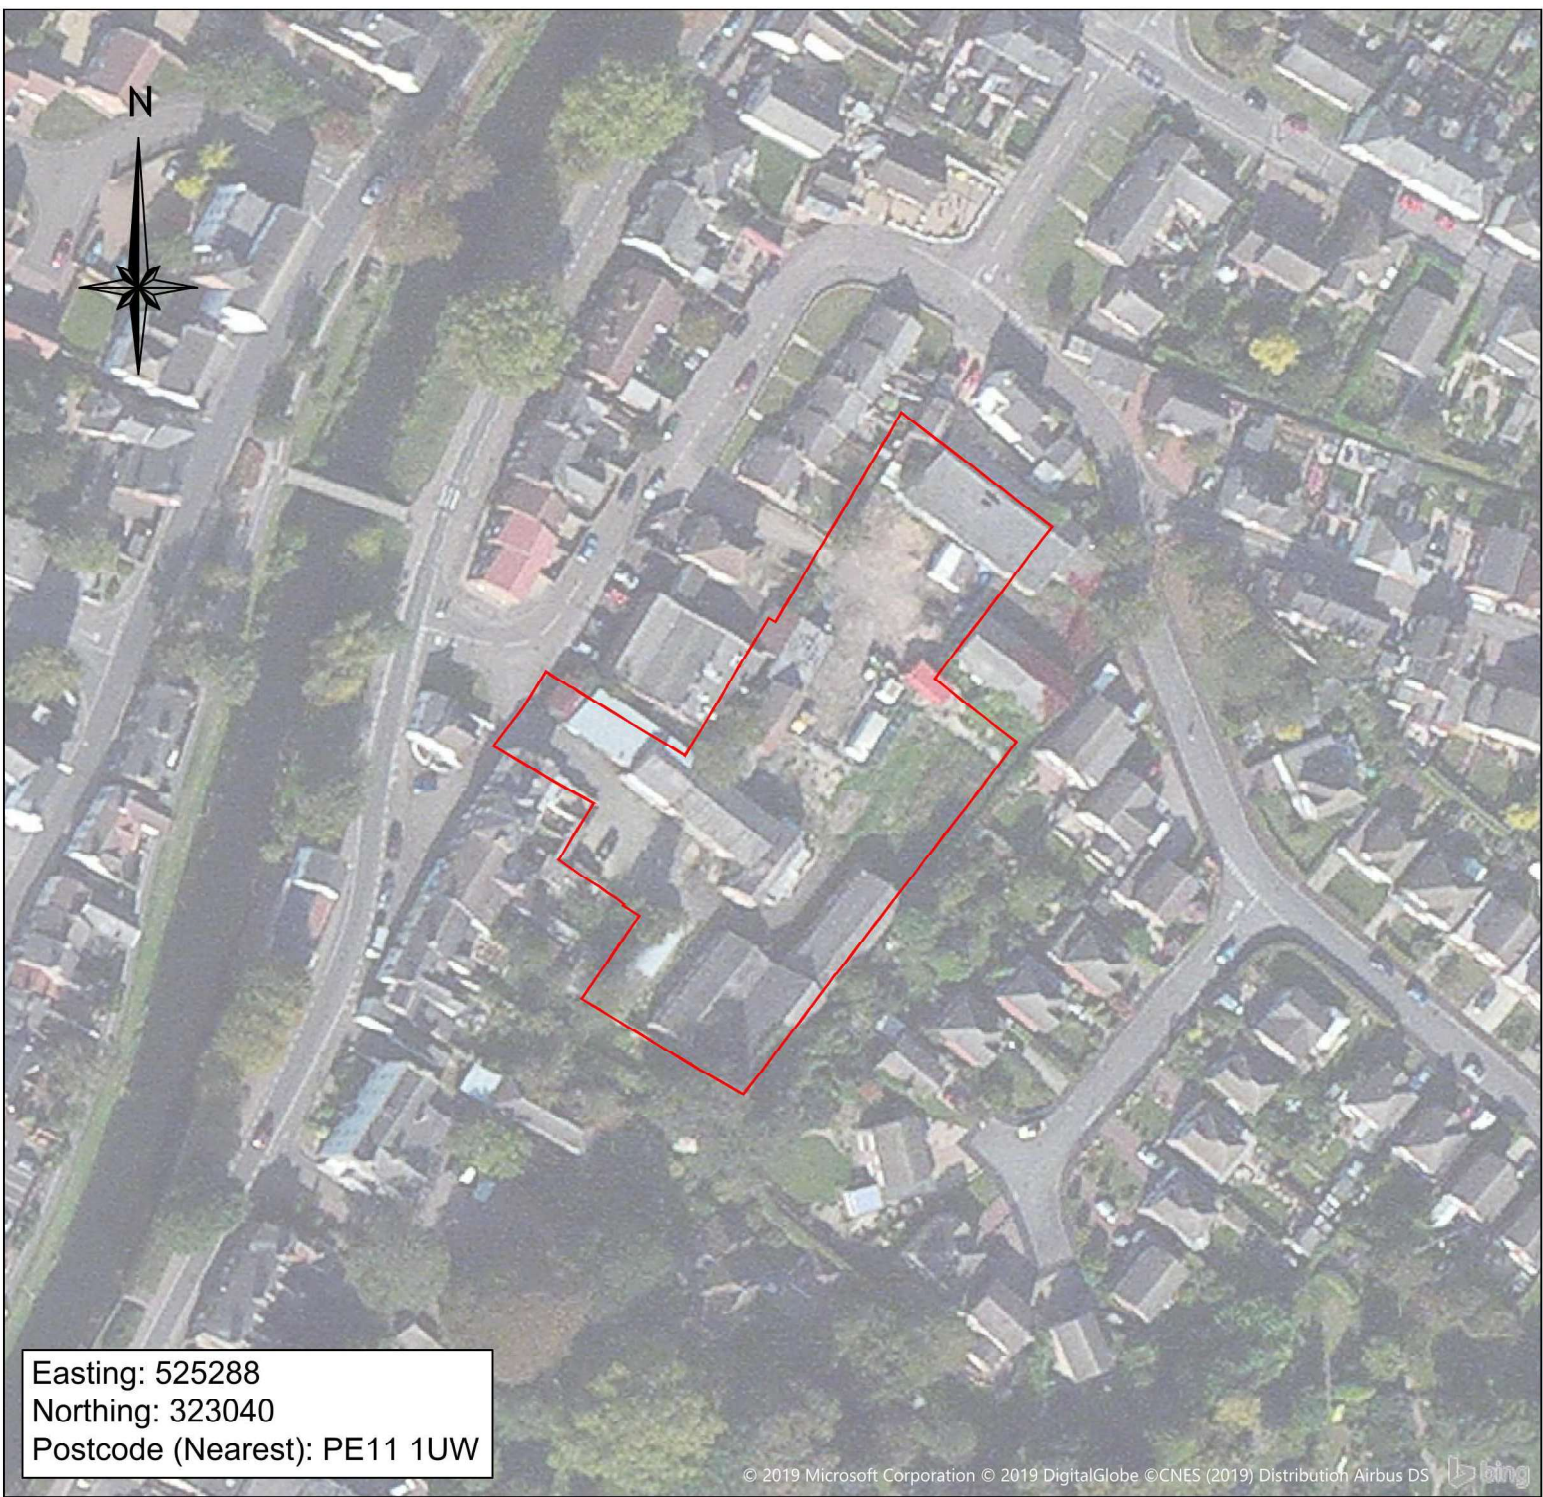

59 Springfield Road, Sheffield, South Yorkshire, S7 2GG
 W: www.g30consulting.com
 E: enquiries@g30consulting.com
 T: 0114 349 2720

Project
 Burmor Construction Limited
 Willow Walk, Spalding,
 Lincolnshire

Title
 Site Location Plan

Drawn by SG	Checked by SG	Paper Size A4
Drawing Number 07-0123-001		Revision P2
		Scale 1:1250
		Date 17.04.2019