



General Notes

1. Do not scale this drawing.
2. All dimensions are in millimeters unless stated otherwise.
3. This drawing is to be read in conjunction with all other relevant drawings & specifications.
4. All proprietary items to be installed in strict compliance with manufacturers instructions and recommendations.
5. No works shall commence on site until approval has been obtained from all relevant Agencies / Authorities.
6. All dimensions referred to in this drawing must be verified.

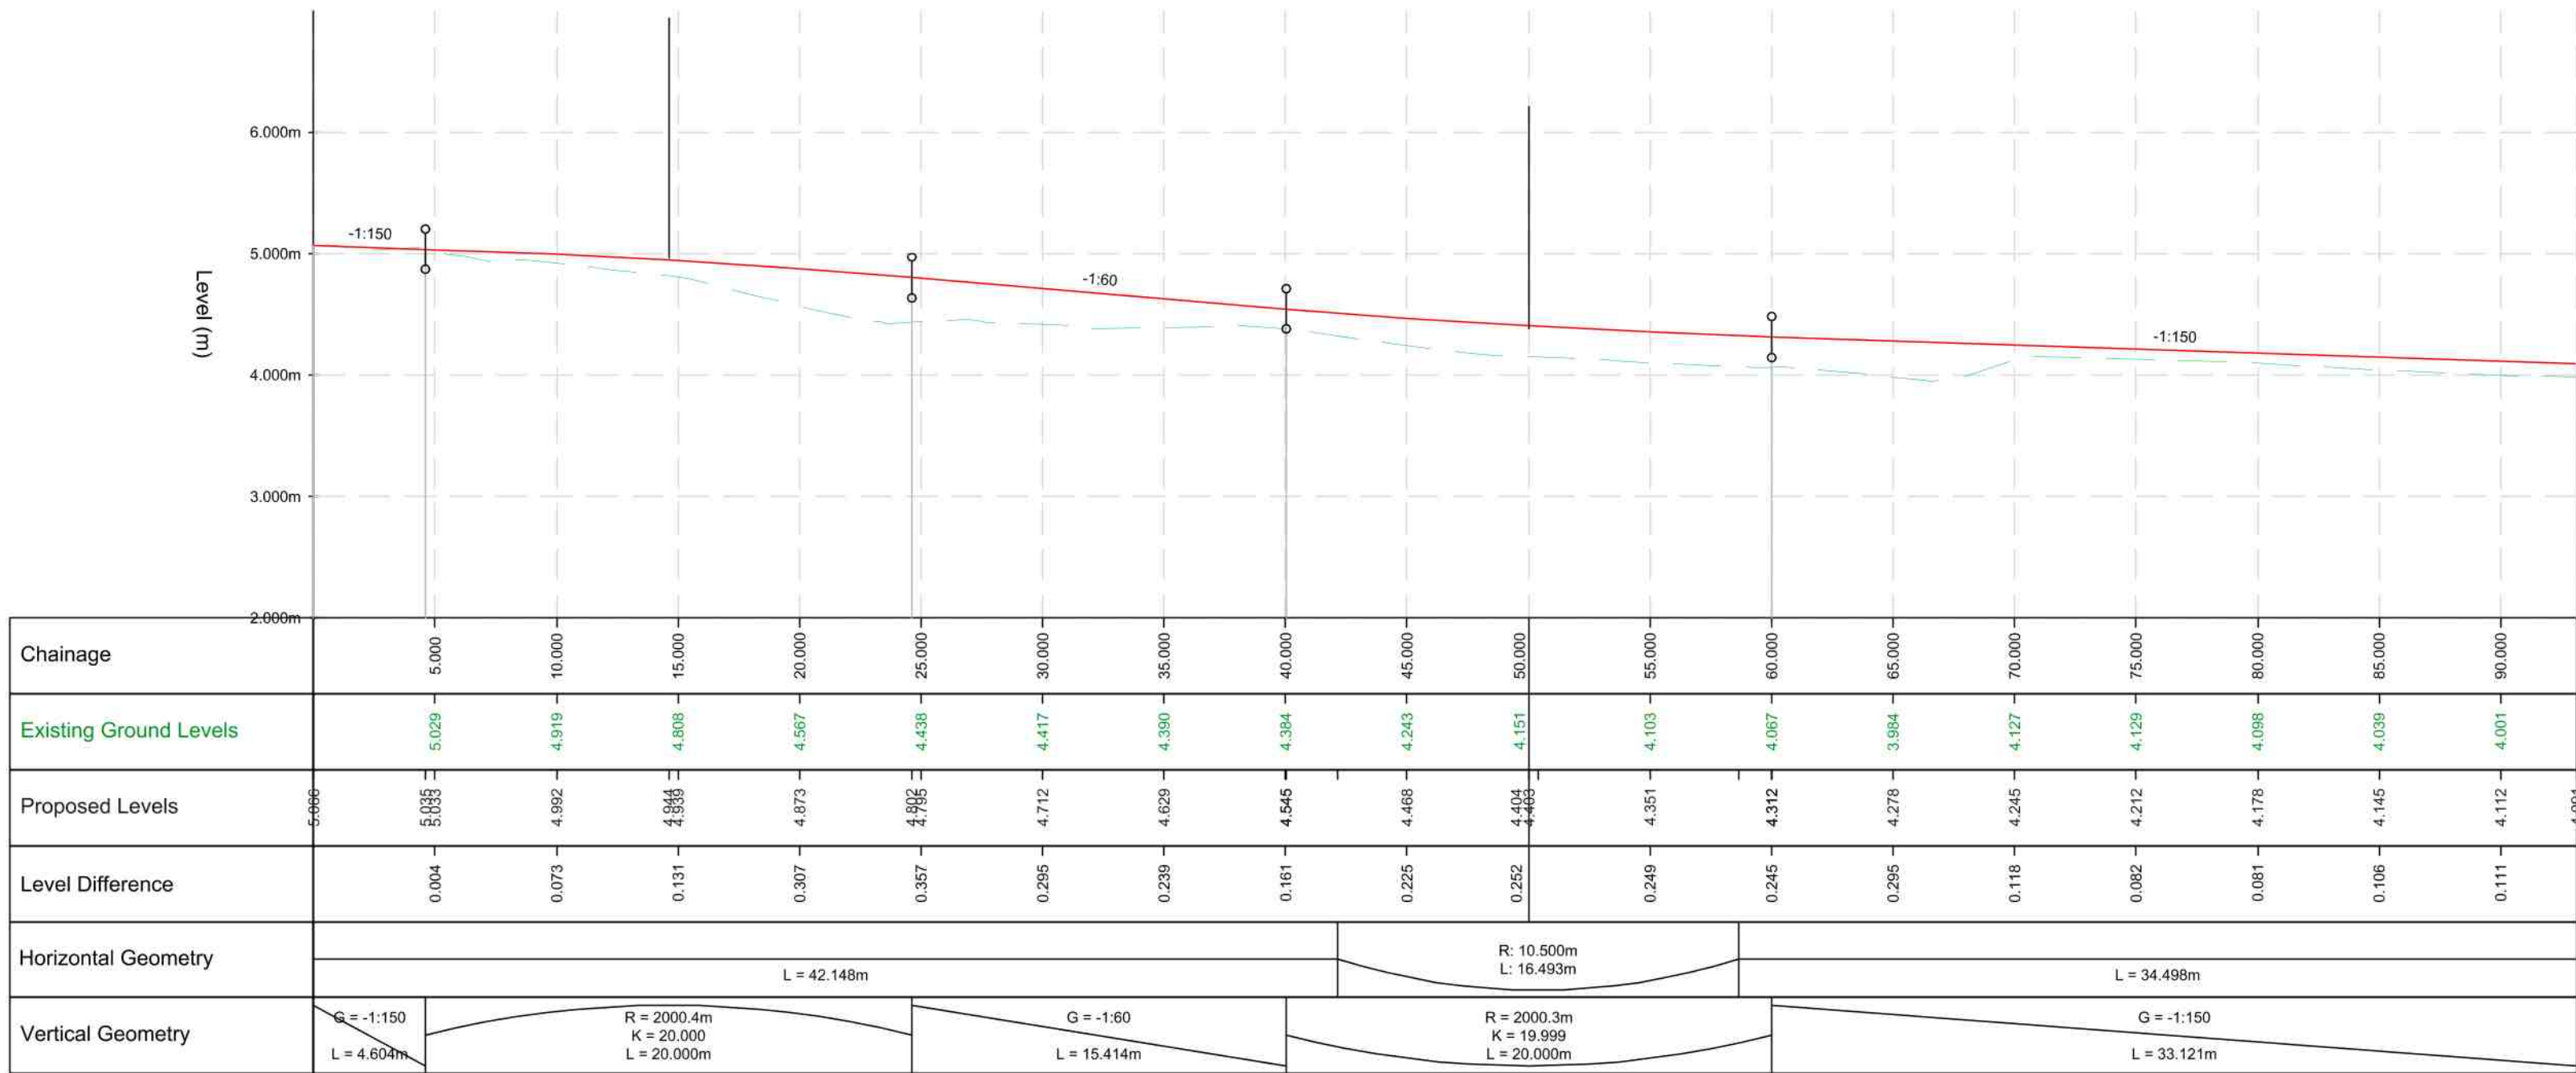

ROAD 01 - LONGSECTION
(Scale: 1:250H, 1:50V)

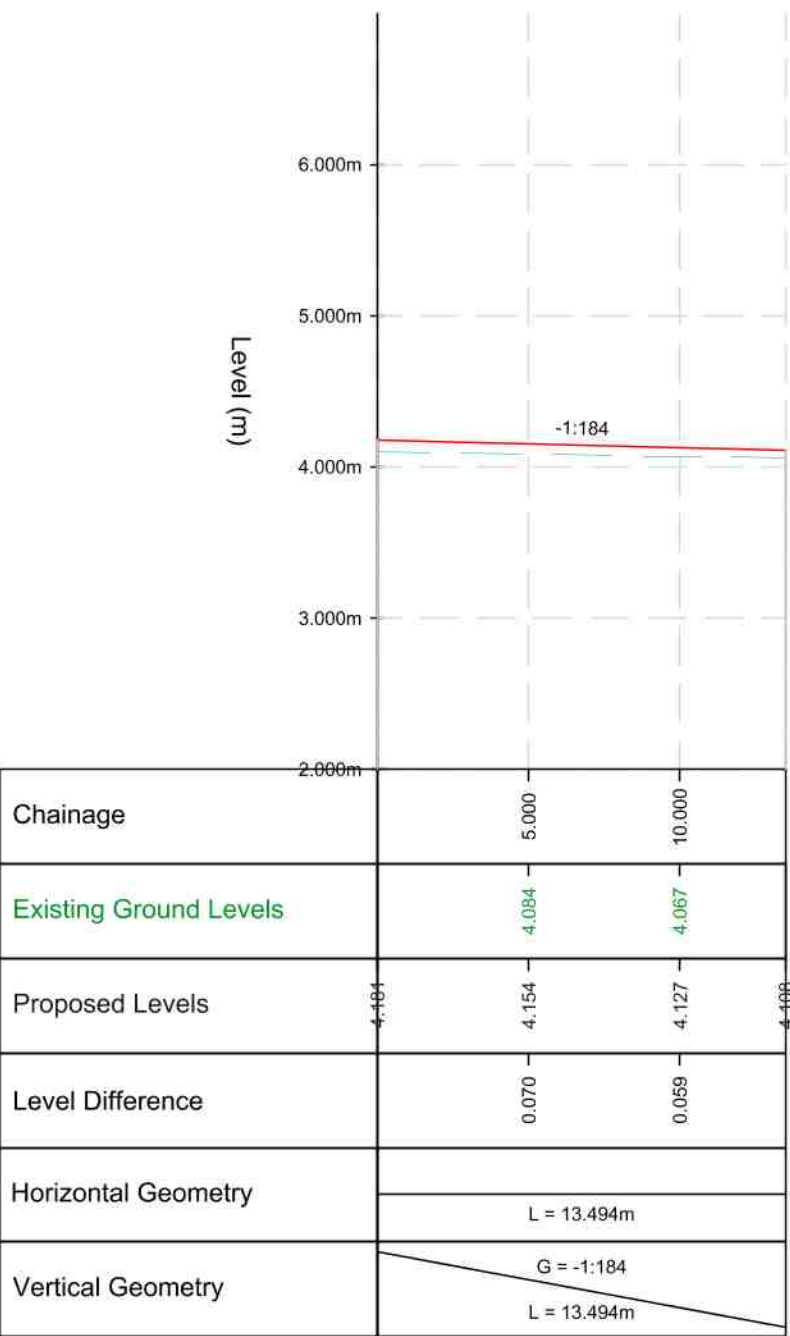

ROAD 02 - LONGSECTION
(Scale: 1:250H, 1:50V)

P4	Centreline levels revised.	18.02.2021
P3	Highways levels revised. Foul and surface water drainage removed. Offsite drainage longitudinal section removed.	11.05.2020
P2	Highways levels revised. Surface water drainage revised. Offsite drainage longitudinal section added.	12.12.2019
P1	First Issue	13.09.2019
Revision	Description	Date

PRELIMINARY

59 Springfield Road, Sheffield, South Yorkshire, S7 2GG
W: www.g30consulting.com
E: enquiries@g30consulting.com
T: 0114 349 2720

Project

Burmor Construction Limited
Willow Walk, Spalding,
Lincolnshire

Title

Longitudinal Sections

Drawn by	Checked by	Paper Size
SG	SG	A1
Drawing Number	Revision	Scale
07-0123-012	P4	1:250h, 1:50V
		Date
		13.09.2019