



General Notes

1. Do not scale this drawing.
2. All dimensions are in millimeters unless stated otherwise.
3. This drawing is to be read in conjunction with all other relevant drawings & specifications.
4. All proprietary items to be installed in strict compliance with manufacturers instructions and recommendations.
5. No works shall commence on site until approval has been obtained from all relevant Agencies / Authorities.
6. All dimensions referred to in this drawing must be verified.

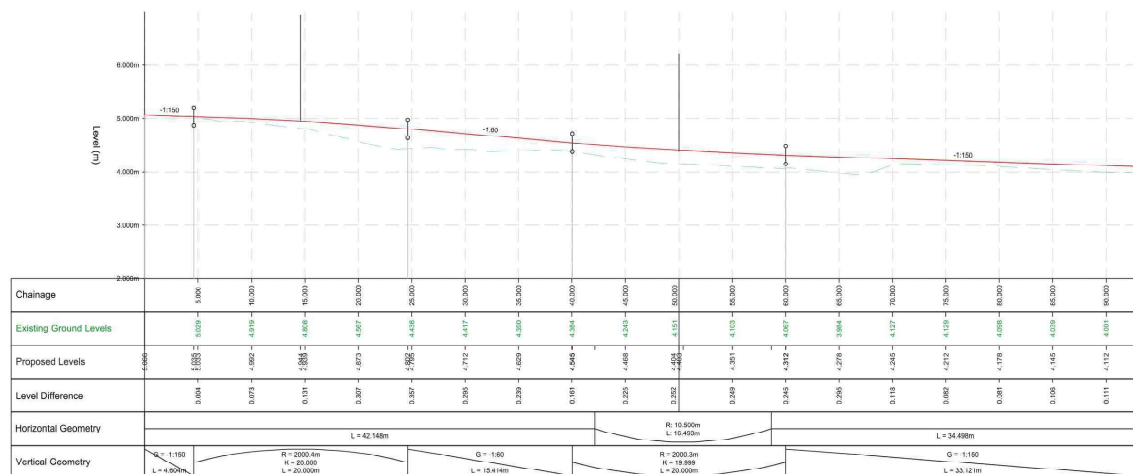

ROAD 01 - LONGSECTION
(Scale: 1:250H, 1:50V)

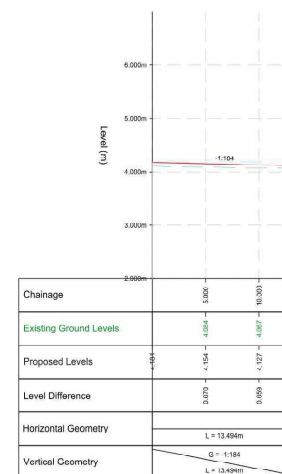

ROAD 02 - LONGSECTION
(Scale: 1:250H, 1:50V)

P4	Centrelines levels revised.	18.02.2021
P3	Highways levels revised. Foul and surface water drainage removed. Offsite drainage longitudinal section removed.	11.05.2020
P2	Highways levels revised. Surface water drainage revised. Offsite drainage longitudinal section added.	12.12.2019
P1	First Issue	13.09.2019
Revision	Description	Date

PRELIMINARY



59 Springfield Road, Sheffield, South Yorkshire, S7 2GG
W: www.g30consulting.com
E: enquiries@g30consulting.com
T: 0114 349 2720

Project
Burmor Construction Limited
Willow Walk, Spalding,
Lincolnshire

Title
Longitudinal Sections

Drawn by SG	Checked by SG	Page Size A1
Drawing Number 07-0123-012	Revision P4	Scale 1:250h, 1:50V
		Date 13.09.2019