

WEST

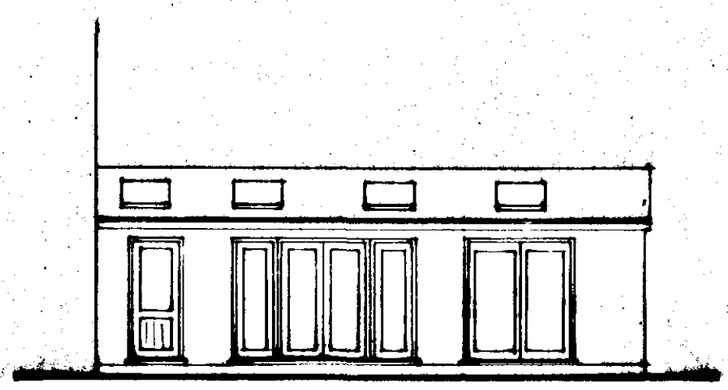


SOUTH

Marley Modern roof tiles to match main roof on 25 × 38 mm fanalised tiles at 345mm max. centres, and reinforced felt to B.S. 747 lapped 150mm vertically and horizontally.




FLOOR PLAN

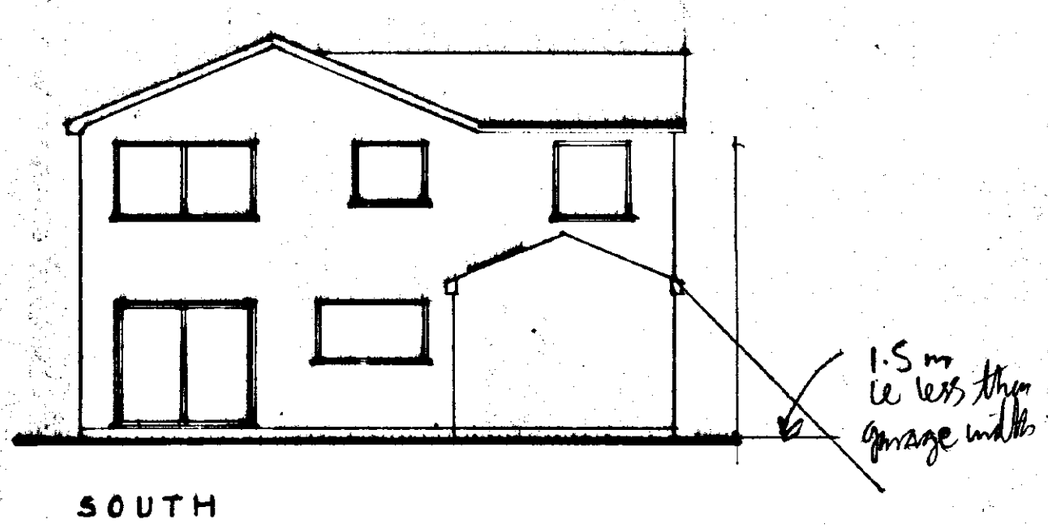


SECTION

PLAN DETERMINED

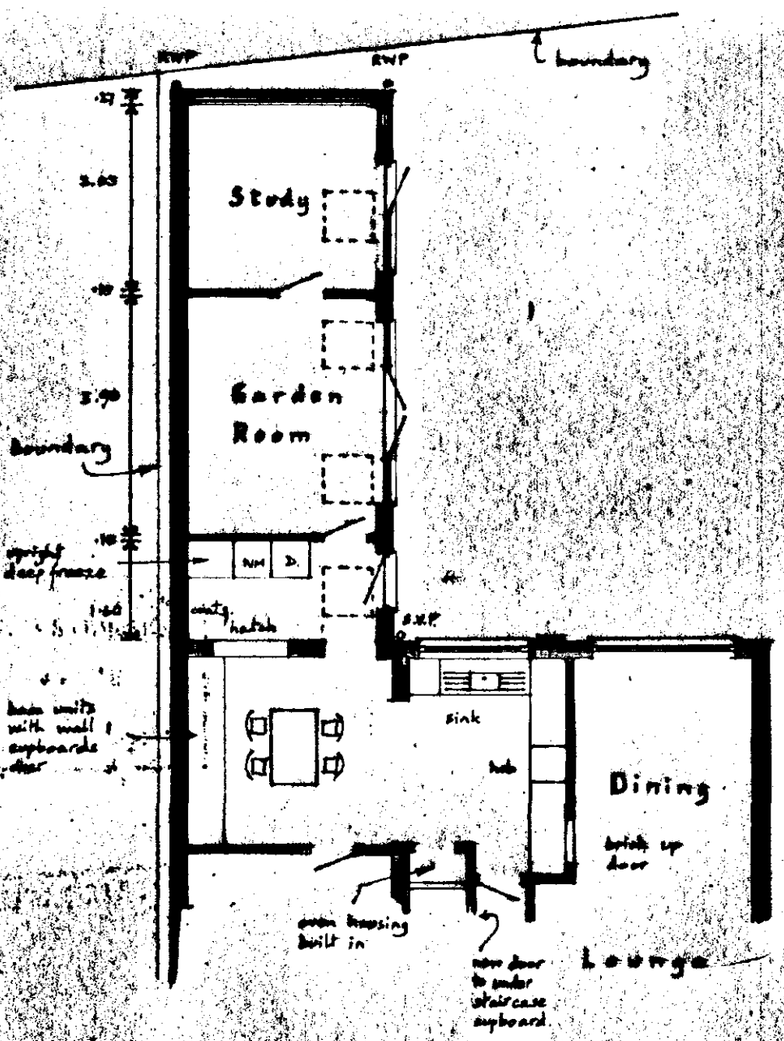SOUTH HOLLAND DC
HOUSING & PLANNING
05 NOV 1998
Ref: 1091/98

Mr. and Mrs. G. Winyard,
74 West Elloe Avenue,
SPALDING.

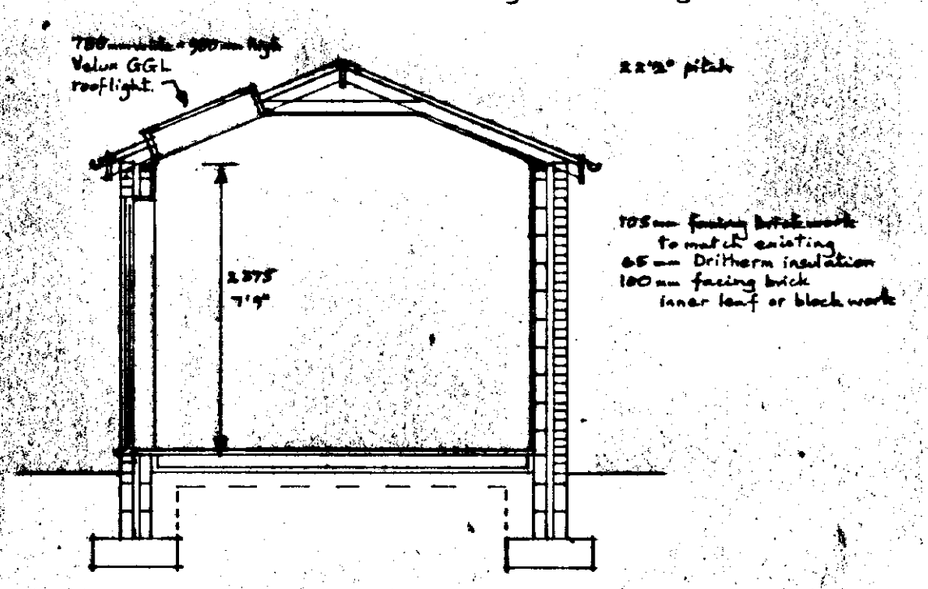Extension to house

| | |
|---|---|
| Written dimensions to be used in preference to scaled, and all measurements to be verified by checking on site. | Scale 1:100 1:50 |
| Local Authority Ref. Planning | Drawing No. 981028 |
| Building Regulations | Date Oct. 1998 |


A. ROFFE
BUILDING DESIGN & PLANS
1, Green Lane,
SPALDING, Lincs. PE11 2YB
Tel: 01775-723 680


©

2141-495T