


E L E V A T I O N S

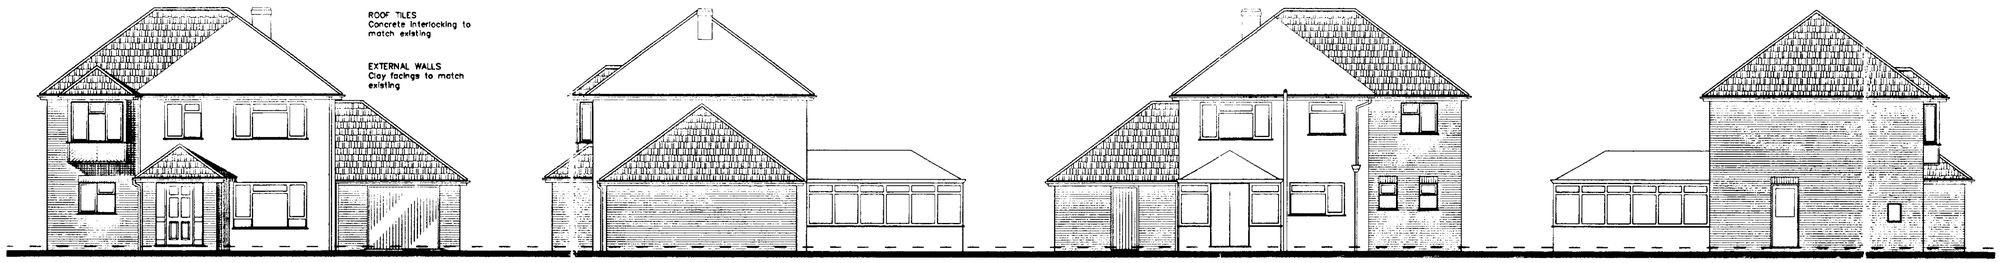


front side rear side

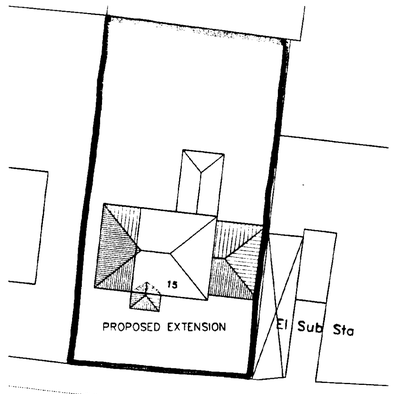


block plan scale 1:250

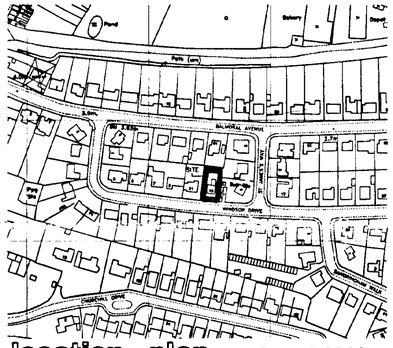

location plan scale 1:2500

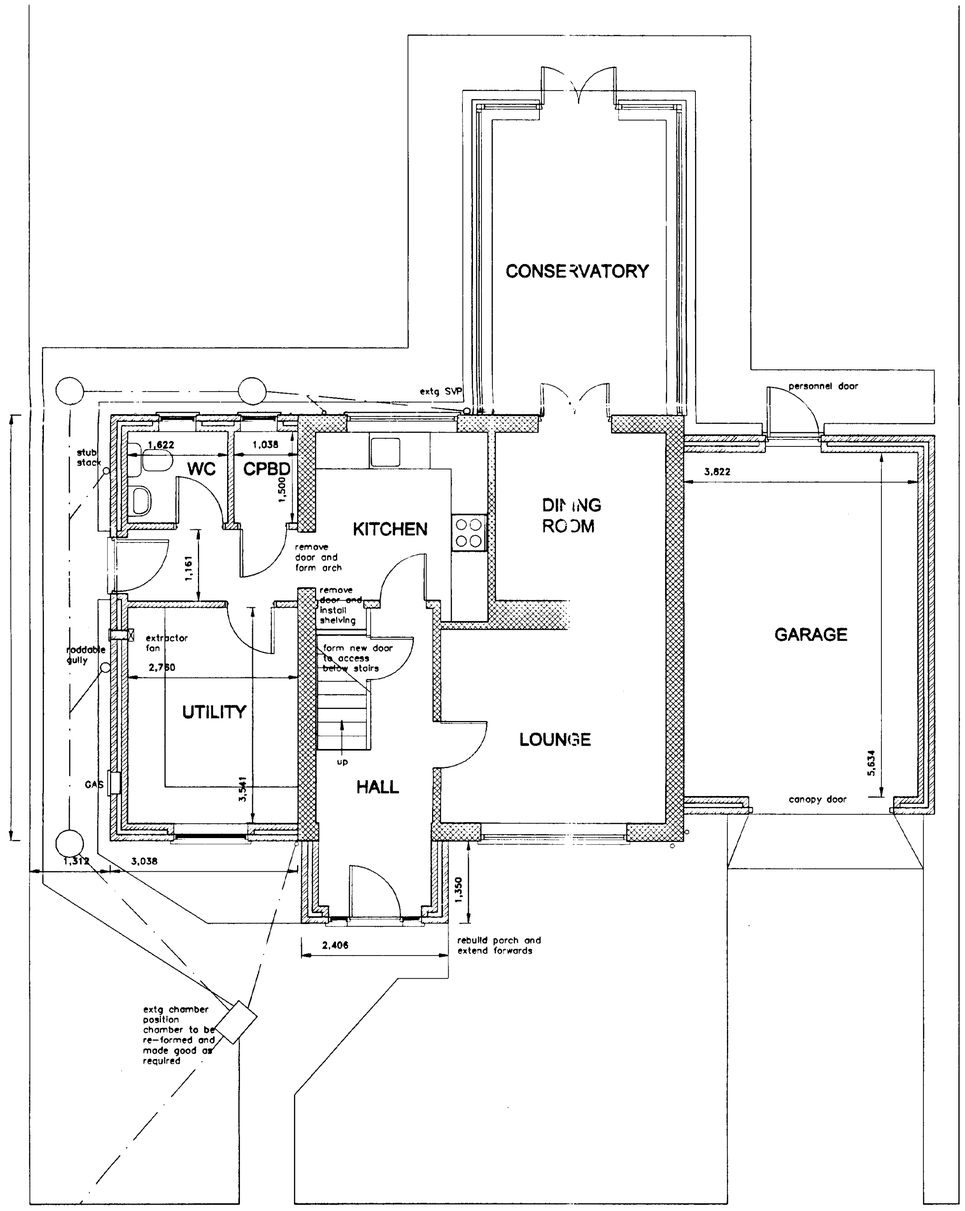

GROUND FLOOR PLAN

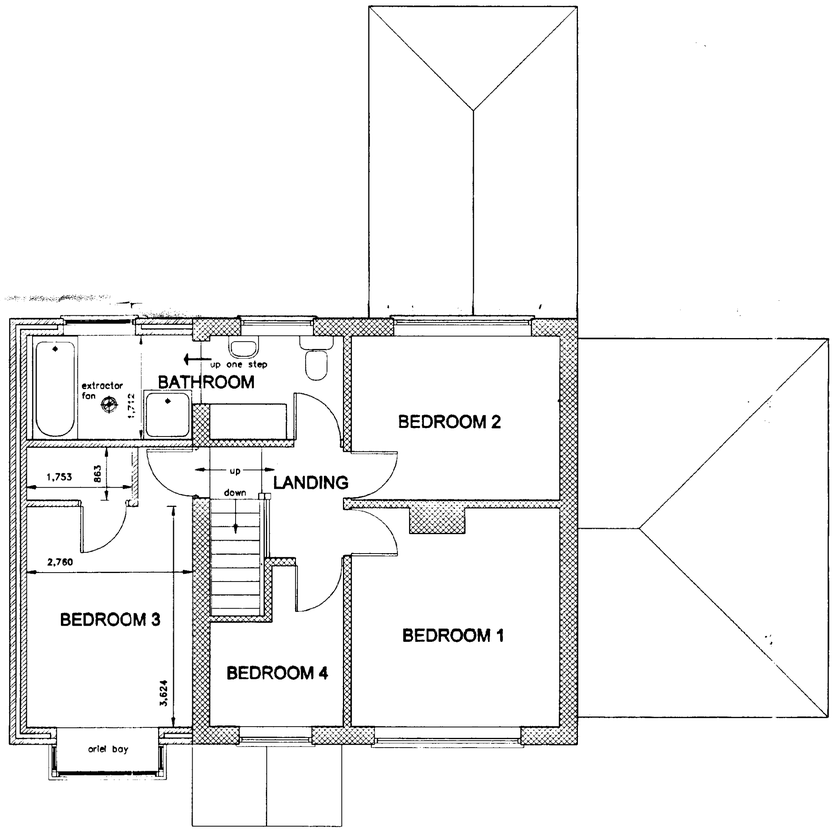

FIRST FLOOR PLAN

AMENDMENTS

A

L. A. Building Design
Architectural and Surveying Practice
58 Hannam Boulevard
Spalding
Lincolnshire PE11 1LB
Telephone/Fax: Spalding (01775) 711457

Peter S Lithgow MCIOB MBIAT
Member of the Chartered Institute of Building and
Member of the British Institute of Architectural Technologists


project
Proposed Extension to Dwelling at
15 Windsor Drive,
Spalding, Lincolnshire

client
Mr and Mrs R Tweddell

drawing
Scheme Design Drawing
Two Storey Extension with Garage
Planning Drawing

date	scale(s)
Sept 2002	1:50 1:100 1:250
drawn by	checked
Peter Lithgow	
job no	drawing no
02/29	01

SHDC
Planning & Development
07 OCT 2002
Ref 1594/02

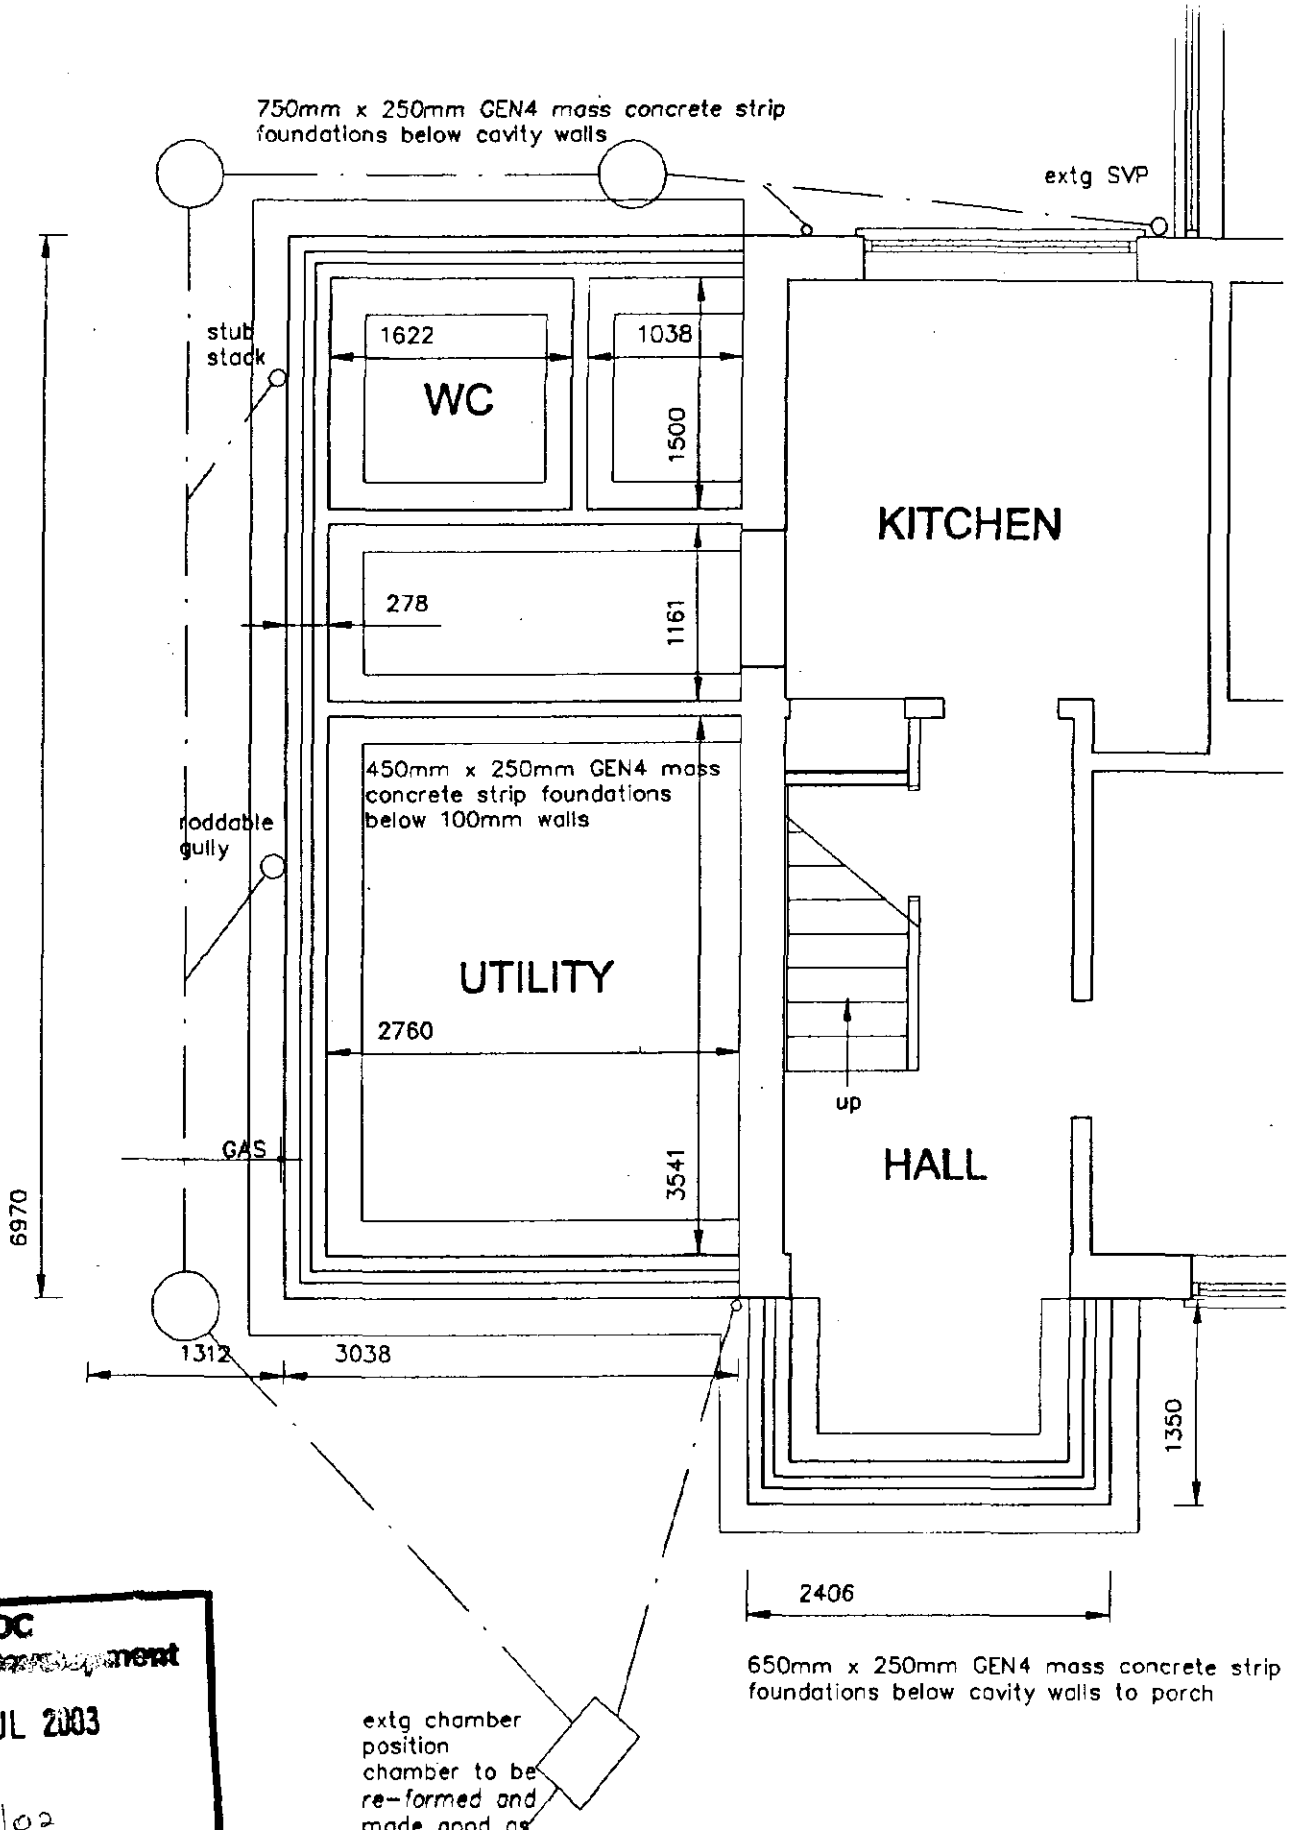

SHDC
Planning & Development
21 JUL 2003
Ref 1094/02

FOUNDATION LAYOUT PLAN

AMENDED PLAN
Ref. A2