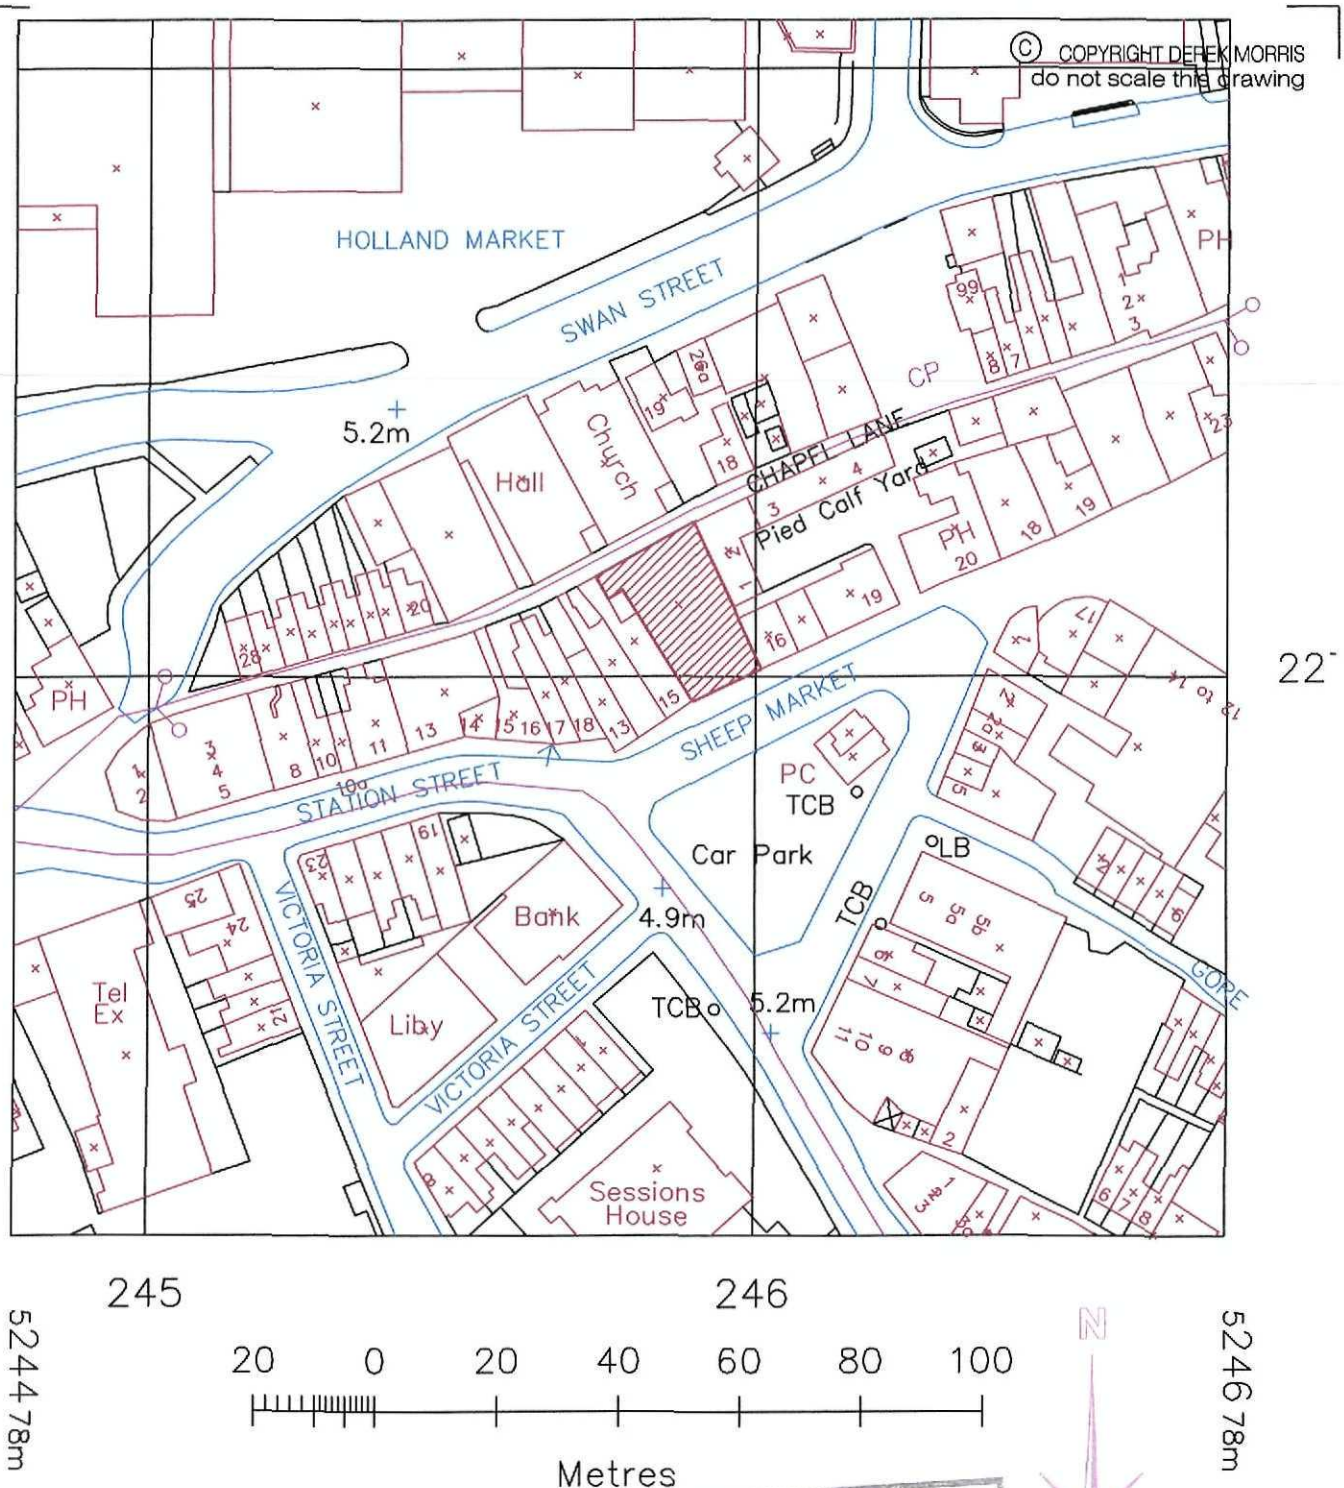


SHDC
Planning & Development
2 0 OCT 2008
Ref: 1096/08

Ordnance Survey®
OS Sitemap®

© Crown Copyright 2008
Reproduction in whole or in part is prohibited
without the prior permission of Ordnance Survey.

CLIENT + HERON FROZEN FOODS LTD
PROJECT + 15A SHEEPMARKET SPALDI
DRAWING + LOCATION PLAN
JOB NUMBER + 97-52 DRAWING NUMBER + 9752-L
SCALE + 1=1250 REVISION +

DETERMINED PLAN

DEREK MORRIS ARCHITECTS LIMITED
THE STUDIO + MALT KILN ROAD + FENTON + LINCOLN + LN1 2EW
Telephone + 01427 718910 Email derek-morris@btconnect.com