
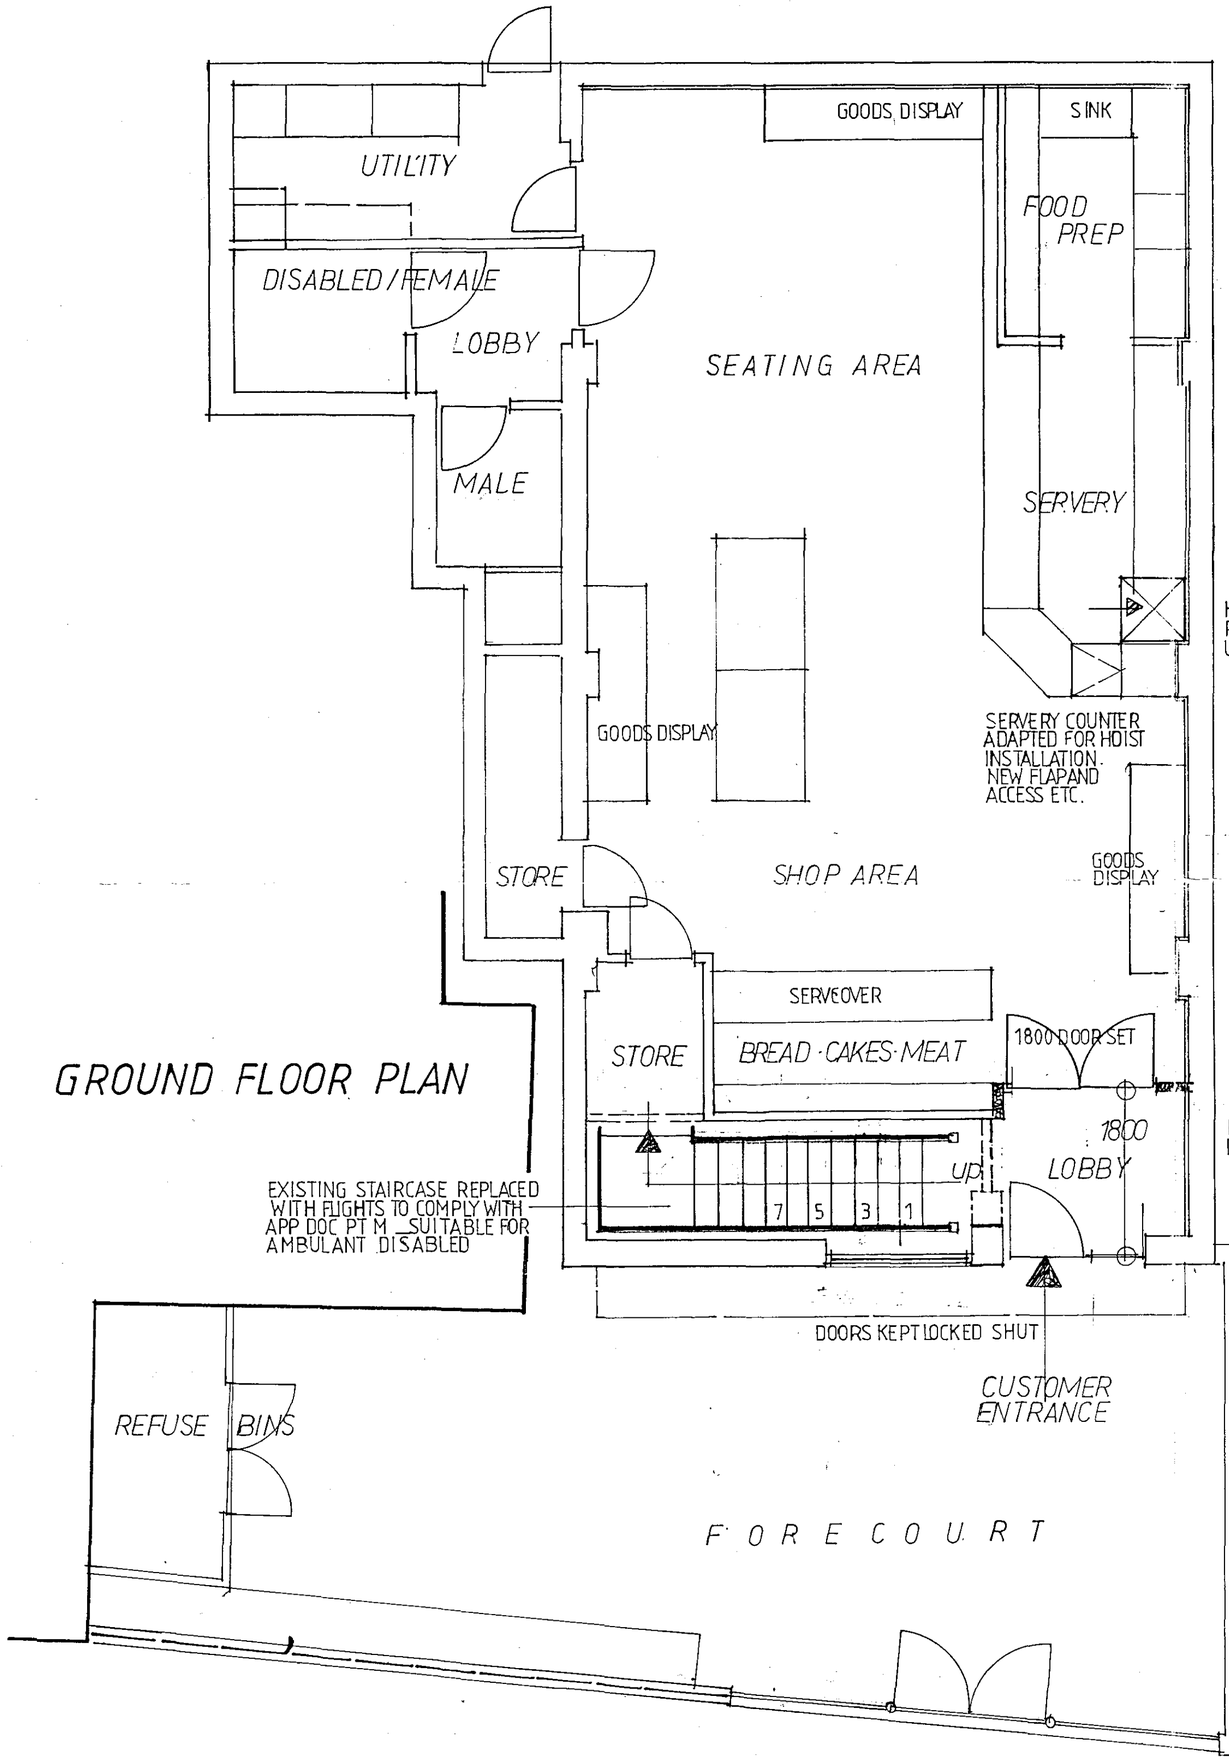


GROUND FLOOR PLAN

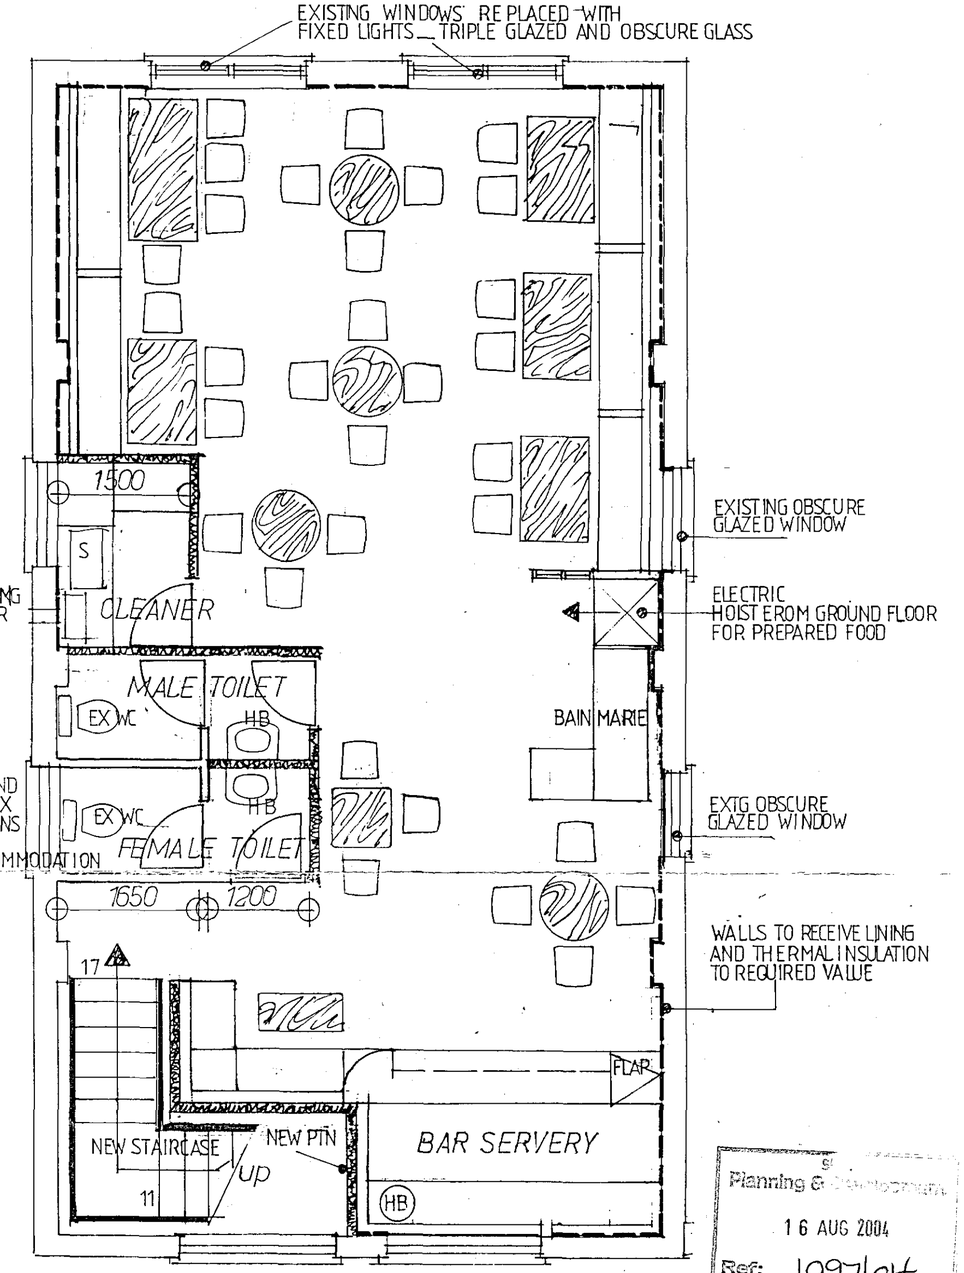

FIRST FLOOR PLAN

Planning & Development
16 AUG 2004
Ref: 1097/04

LUSITANO'S EURO BAR
CASTLE BUILDING LTD
PROPOSED CHANGE OF USE OF FIRST FLOOR PREMISES _ 24 COMMERCIAL ROAD. SPALDING
1032.04.2

CB DESIGN GROUP
ARCHITECTURAL & PLANNING SERVICES
24 Commercial Road
Spalding
Lincolnshire
PE12 2HA
Tel: 01775 722241
Fax: 01775 769986