
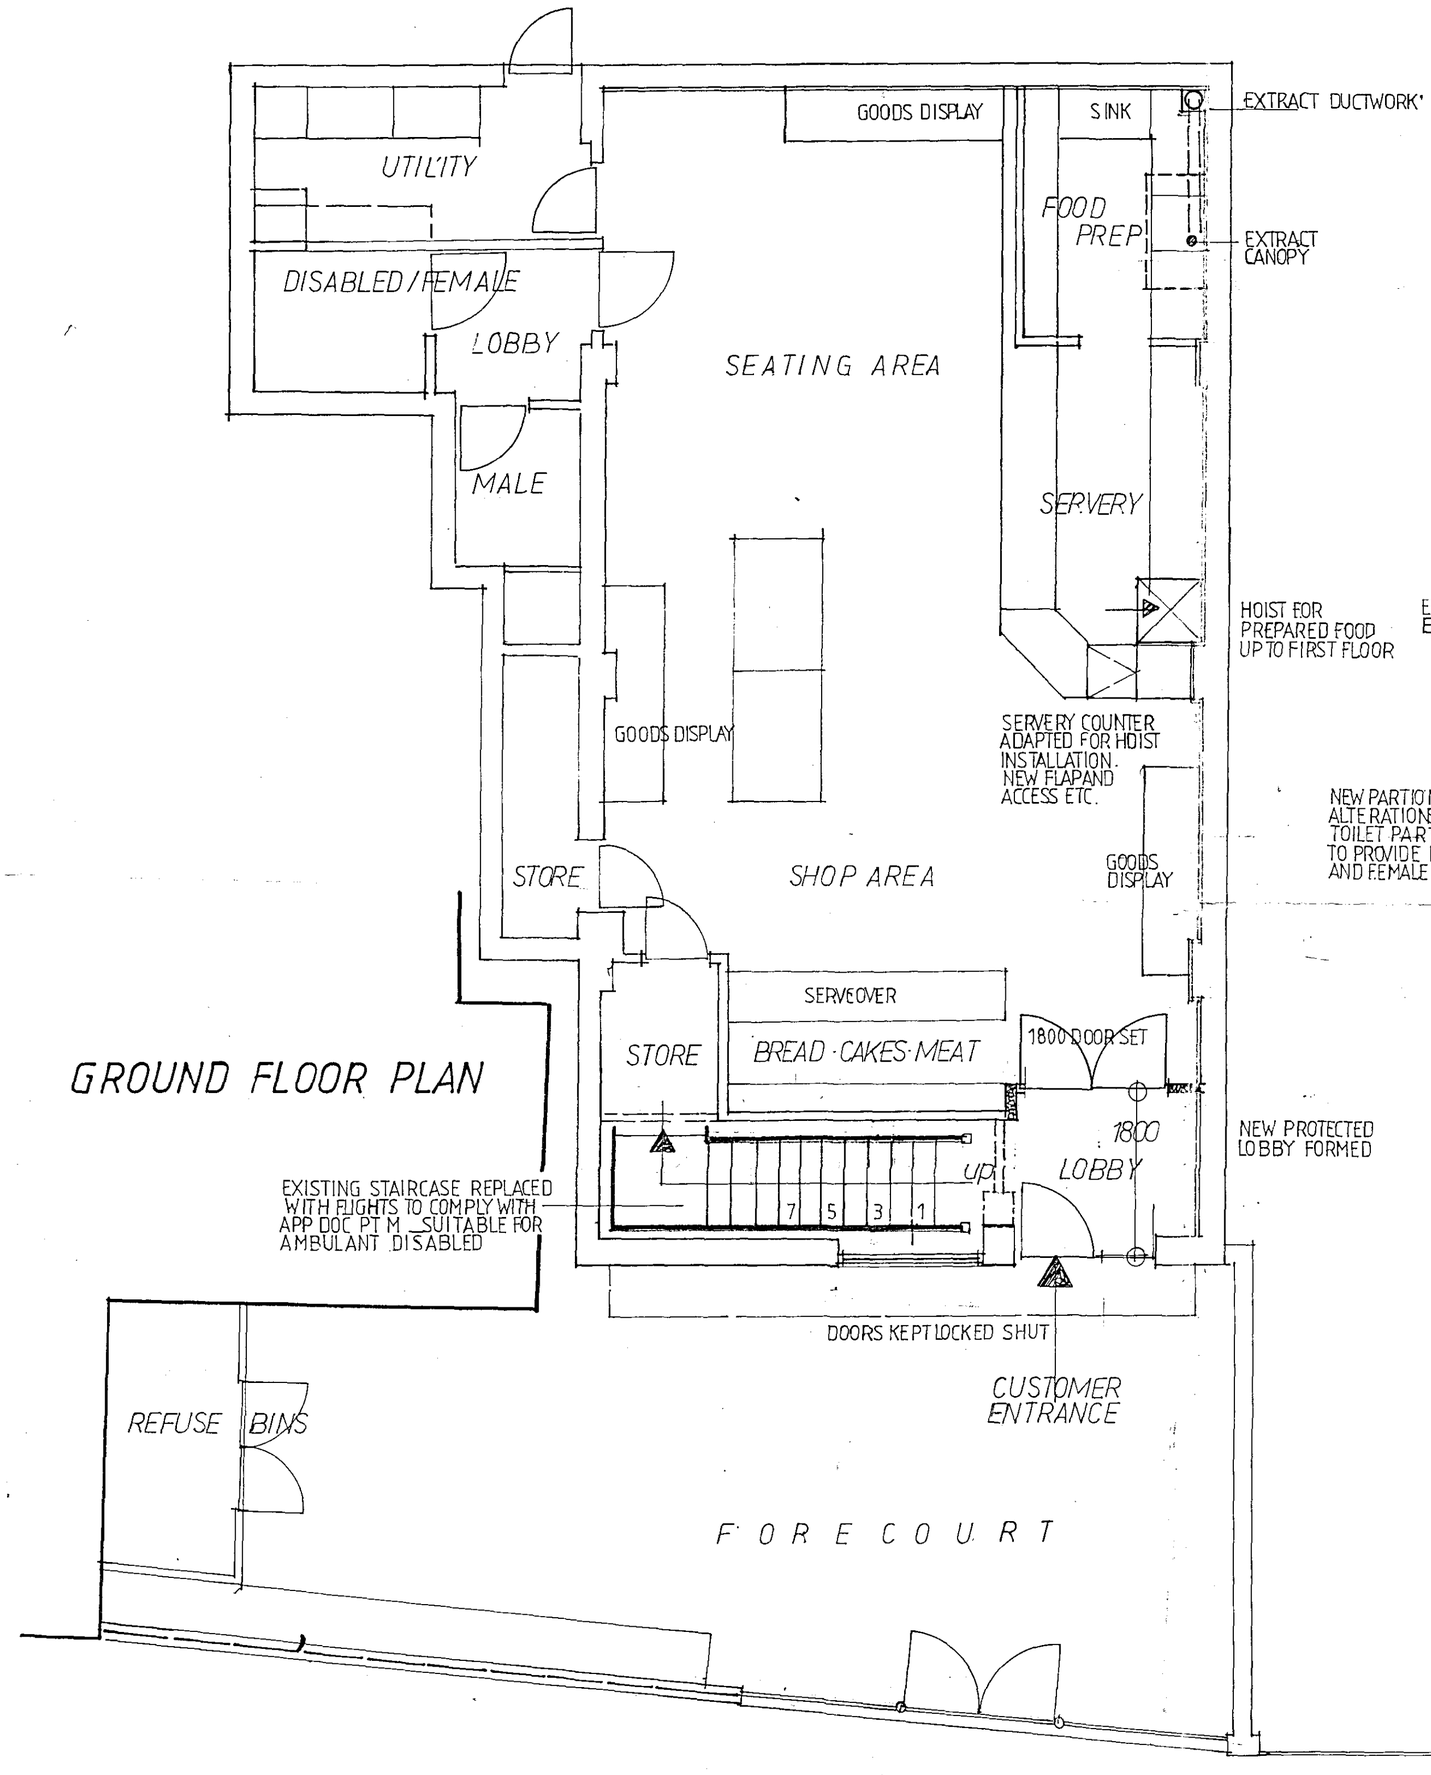


GROUND FLOOR PLAN

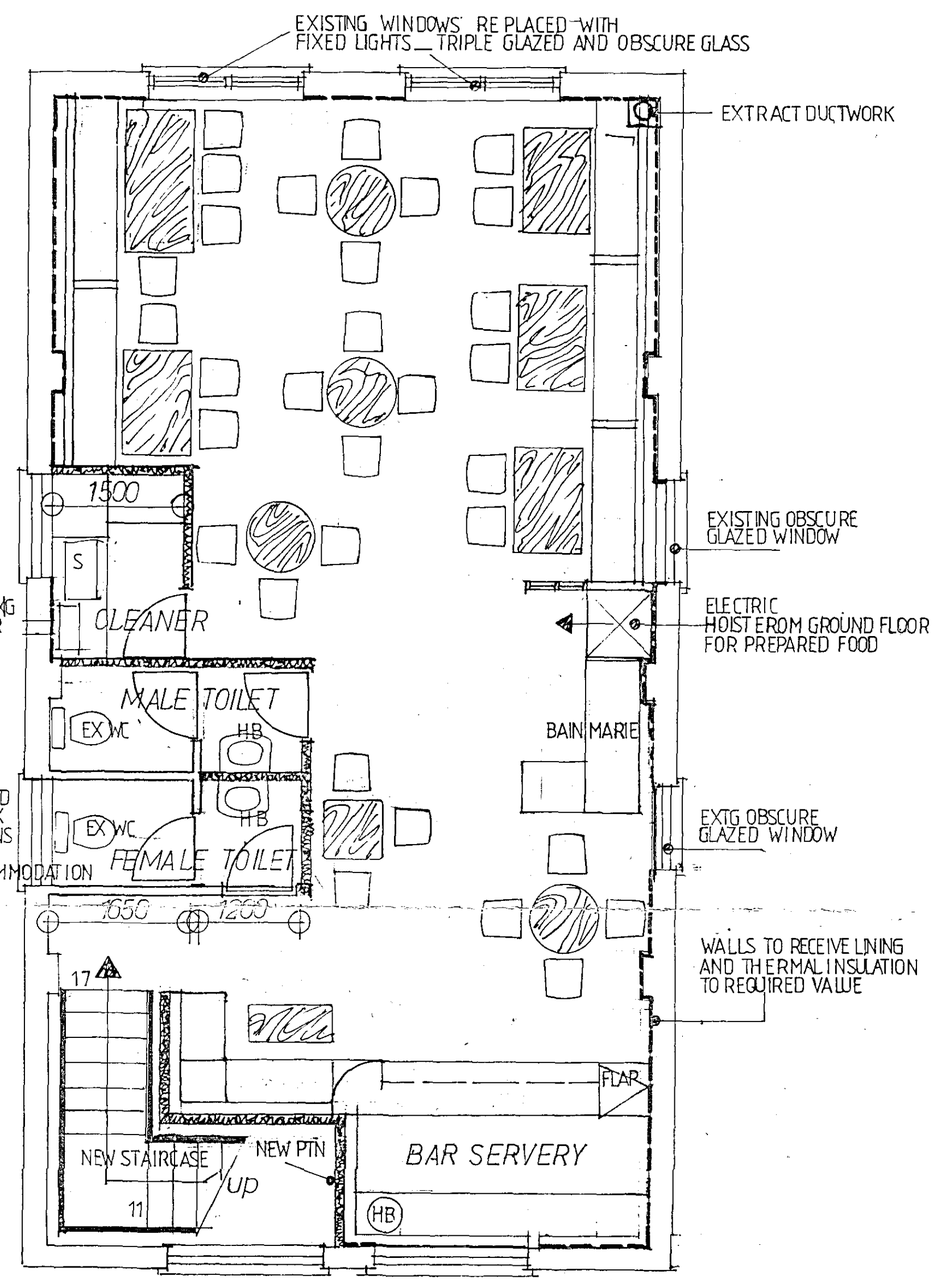

FIRST FLOOR PLAN

A. EXTRACT DUCT ADDED 5.11.04.

Planning & Development
0 5 NOV 2004
Rec.
1097/04

LUSITANO'S EURO BAR
CASTLE BUILDING LTD
PROPOSED CHANGE OF USE OF FIRST FLOOR PREMISES _ 24 COMMERCIAL ROAD. SPALDING
1032.04.2A

CB DESIGN GROUP
ARCHITECTURAL & PLANNING SERVICES
24 Commercial Road
Spalding
Lincolnshire
PE12 2HA
Tel: 01775 722241
Fax: 01775 760986

DETERMINED
PLAN