


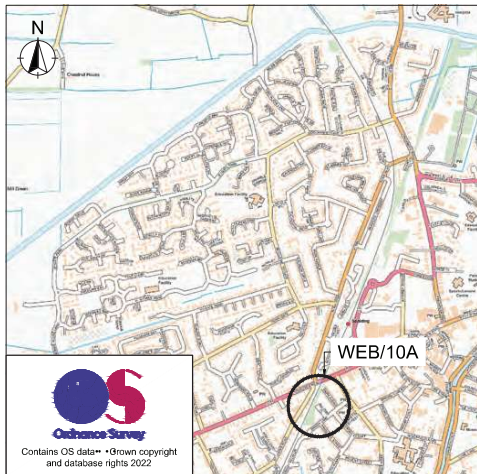


LOCATION PLAN
NTS


SAFETY, HEALTH AND ENVIRONMENT INFORMATION

The following notes highlight significant residual hazards identified by the designer. Typical hazards that should be identified by a competent contractor are not included. The contractor shall carry out the works using an approved safe system of work. Further information on hazards can be found in the DRA and / or CSM hazard log.


HAZ	Residual Hazard
001	Interface with operational Railway and Public
002	Working at height
003	Prefabricated elements
004	Additional unknown defects
005	Manual handling
006	Existing paint containing toxic metals
007	Dust and Noise
008	Working with Chemicals
009	Signal Sighting Obstruction
010	Services

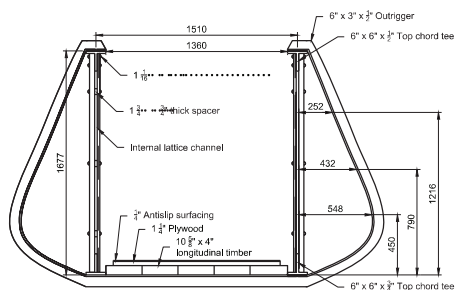


SECTION 1-1
Scale 1:20

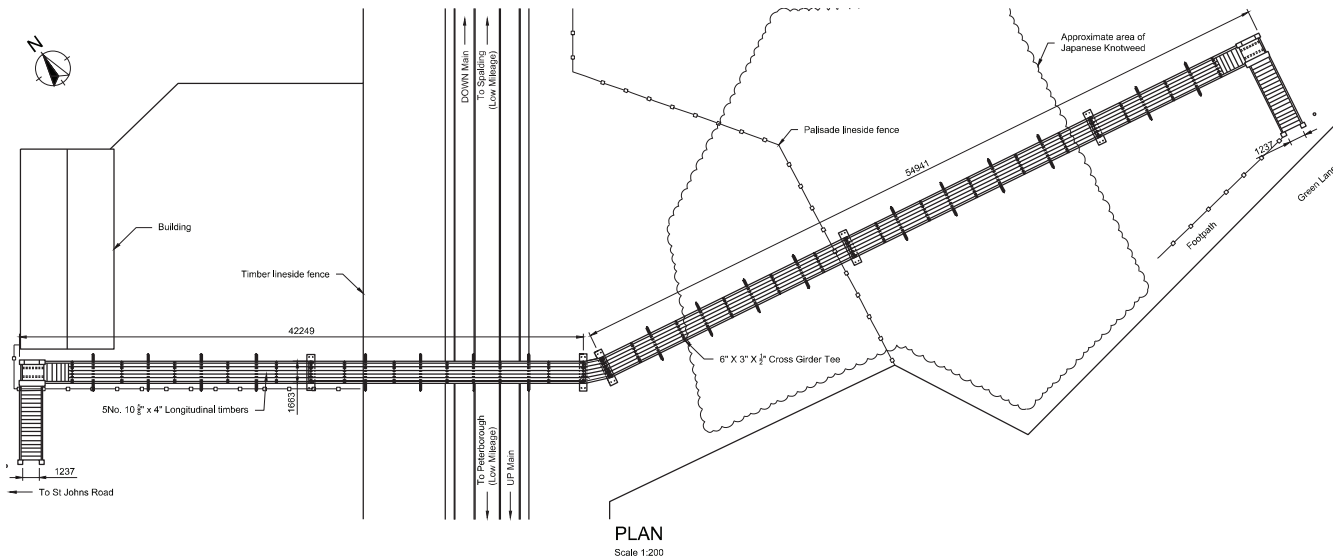

PLAN
Scale 1:200

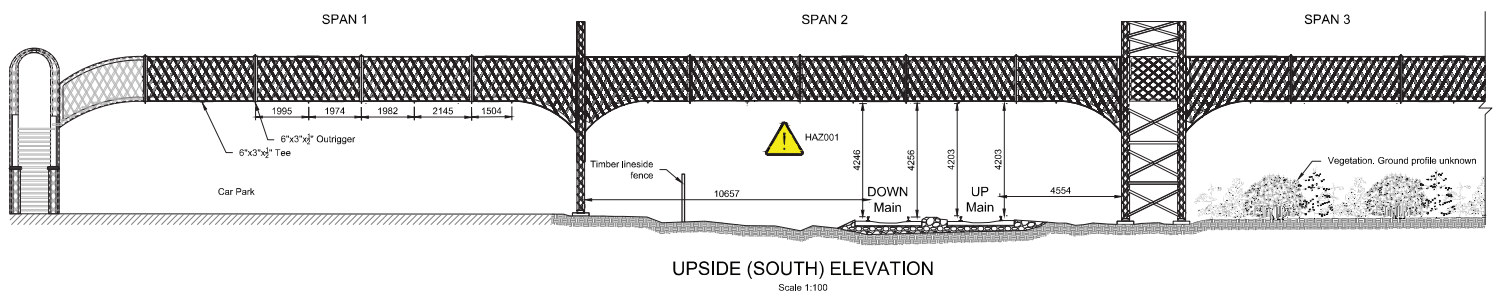

UPSIDE (SOUTH) ELEVATION
Scale 1:100

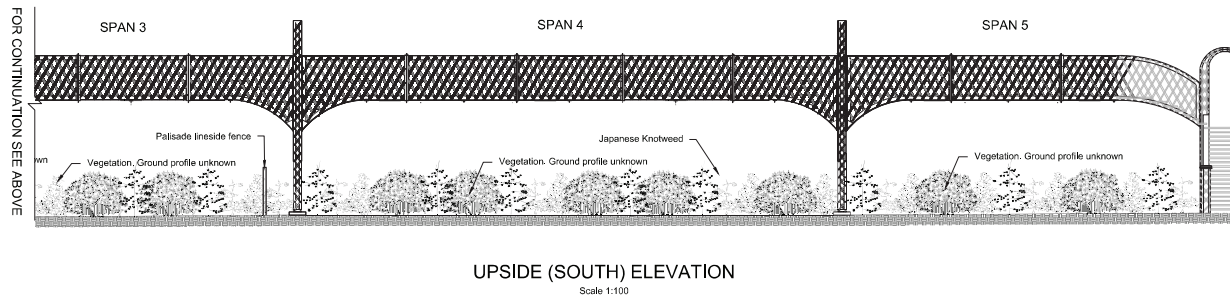

UPSIDE (SOUTH) ELEVATION
Scale 1:100

Save as is permitted by the terms for the provision of this document, copyright in this document belongs to AmcoGiffen. It is a condition of the supply of this document that the recipient shall not duplicate or reproduce it in whole or in part, nor disclose its contents without the written authorisation of AmcoGiffen. No liability shall be accepted for its consultant use.

Notes:

- Unless shown otherwise or indicated in the Specification, whichever is the more onerous, dimensional tolerance is to be in accordance with Tables 1 and 2 of BS 5606.
- All dimensions are in millimetres (mm) unless noted otherwise. DO NOT SCALE FROM THIS DRAWING. USE FIGURED DIMENSIONS ONLY.
- This drawing is to be read in conjunction with the Specification and any Specialist drawings.
- UNLESS THE REVISION OF THIS DRAWING IS DENOTED BY THE PREFIX C THEN THIS DRAWING IS NOT FOR CONSTRUCTION.

IF IN DOUBT ASK

KEY	
(Black)	Existing Elements
(Red)	Proposed Elements
(Blue)	Elements To Be Modified
(Green)	Elements To Be Removed

Issue	Date	Description	Drawn	Disc.	Chk.
P01	22.11.23	Issued For Approval	BWS	MAS	DAW

Suitability	S4 - Fit For Stage Approval
-------------	-----------------------------



Client Job No.
5674A_LNE_AMC

Contract
WEB/10A Green Lane
92m 1144yds (52ch)

Title
EXISTING
GENERAL ARRANGEMENT

Scale (A1)
AS SHOWN

Drawing No.	Issue
CC0946-AMD-01-XX-DR-C-0002	P01