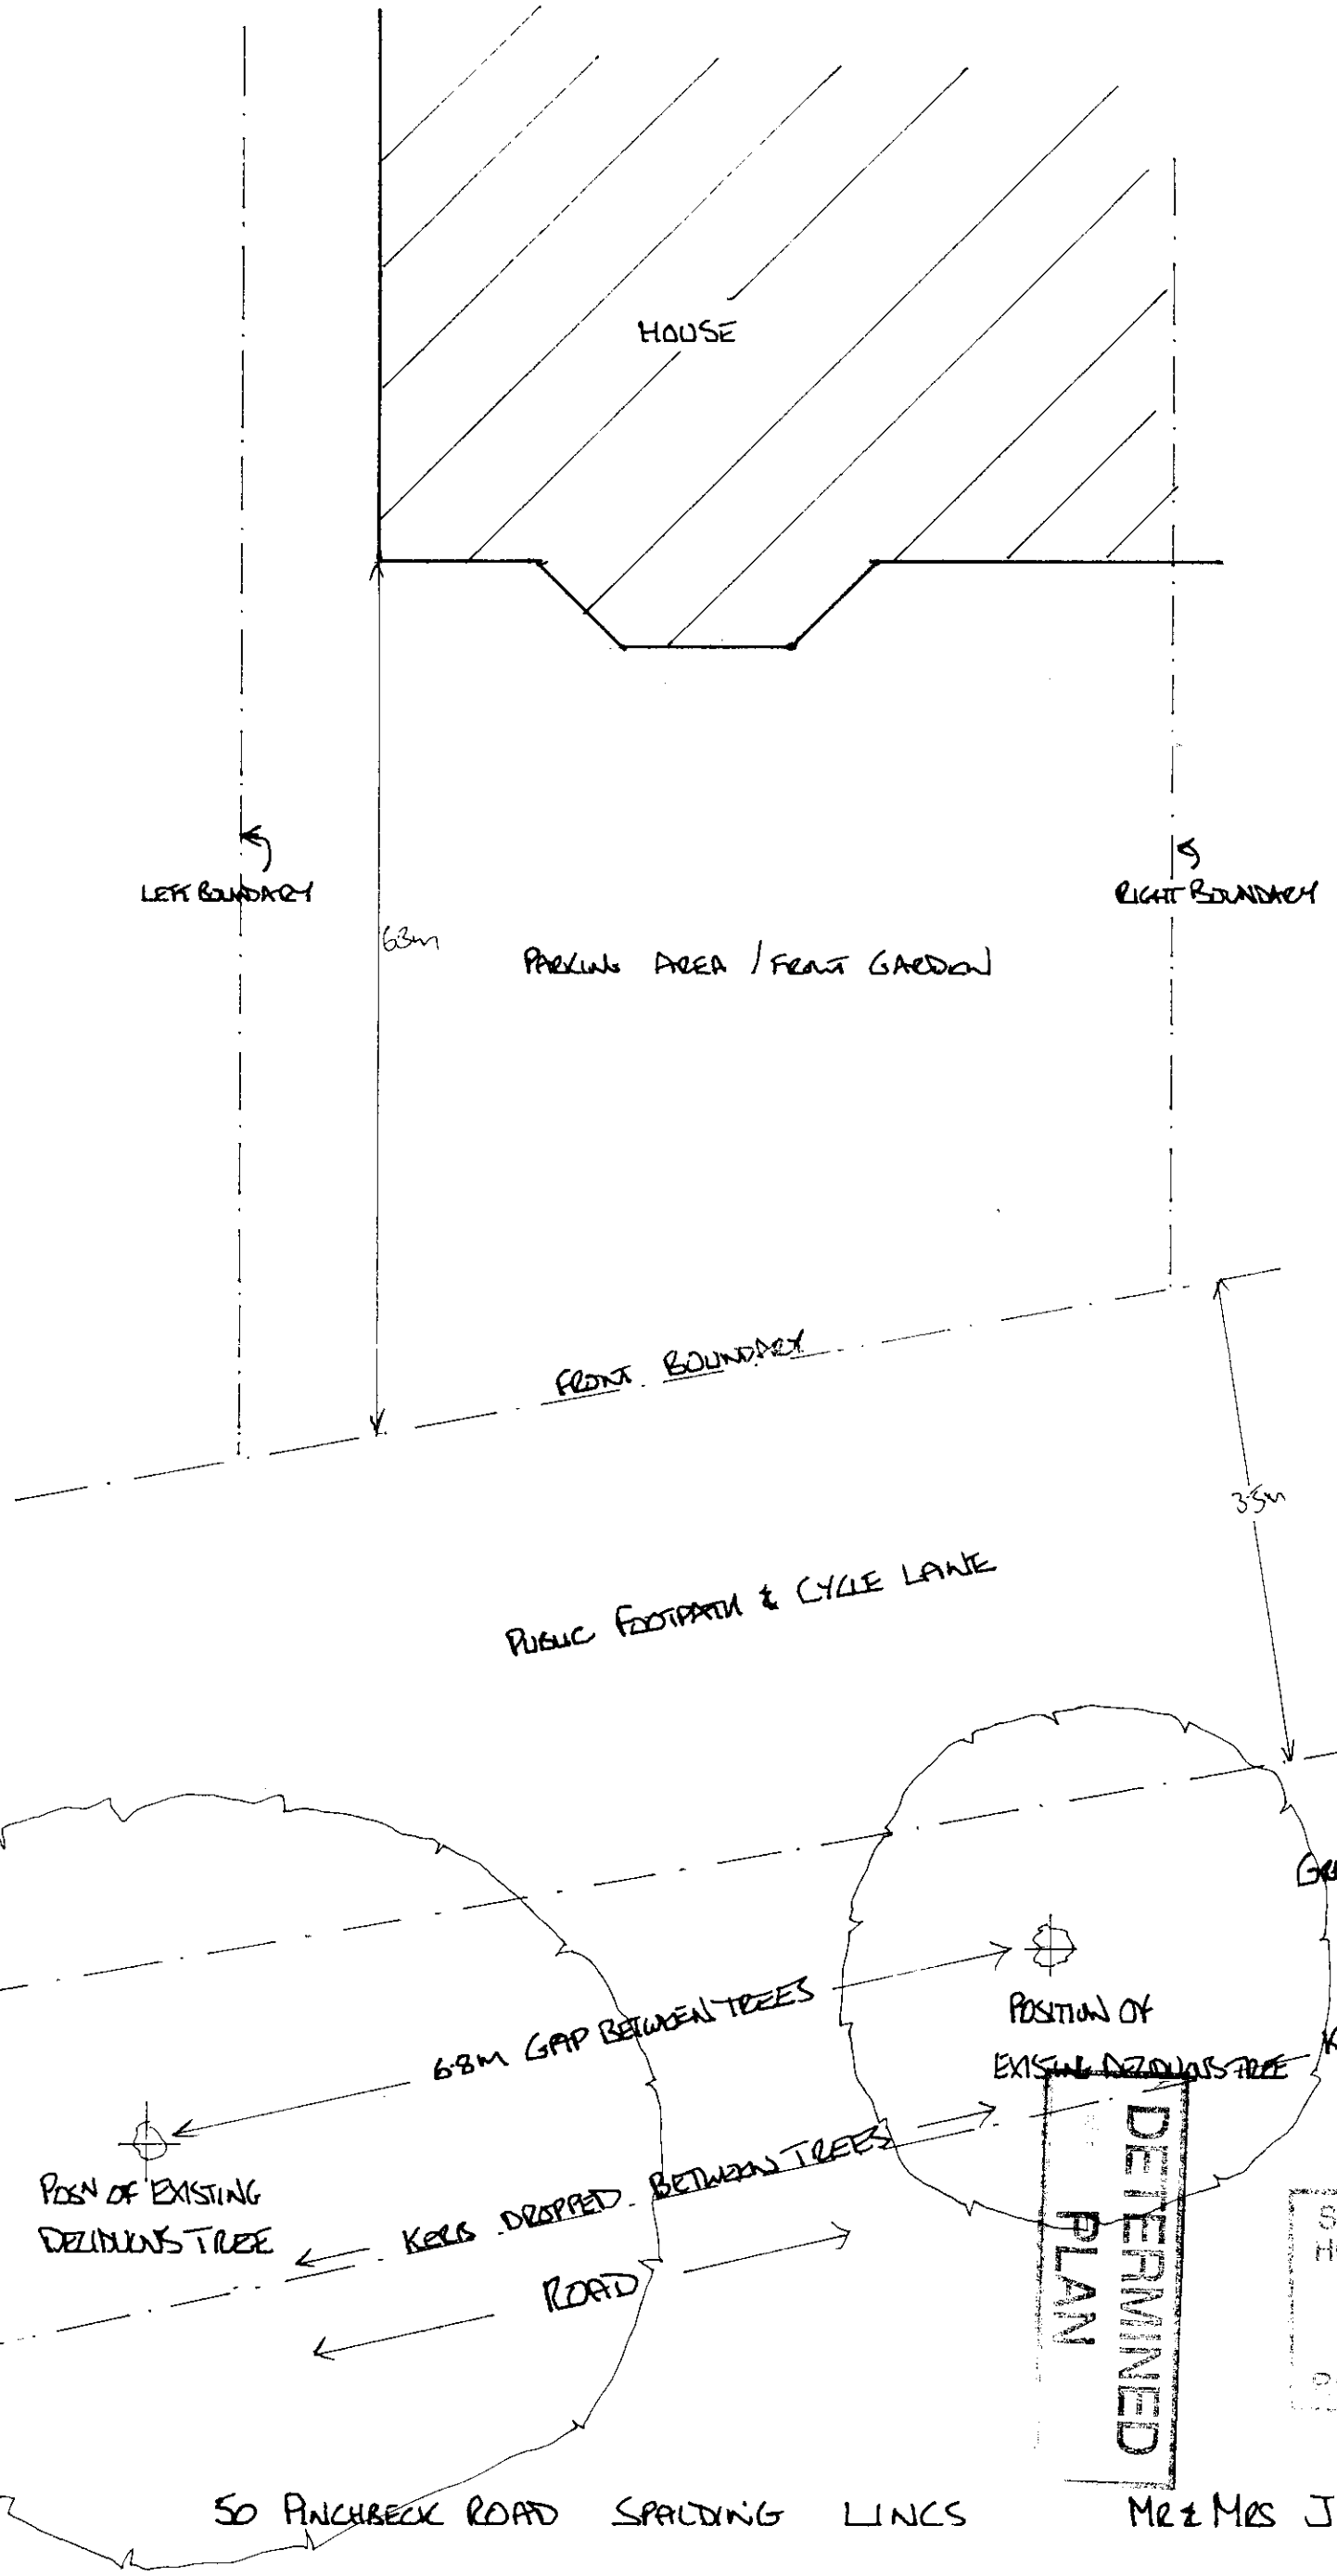


DETERMINED PLAN

SOUTH HOLLAND DC
HOUSING & PLANNING
- 1 NOV 1999
Rec'd 1/11/99


50 PINCHBECK ROAD SPALDING LINCS

MR & MRS J WALKER


SCALE 1:50

SOUTH HOLLAND DC
HOUSING & PLANNING
15 JAN 2000
Ref:

DETERMINED
PLAN

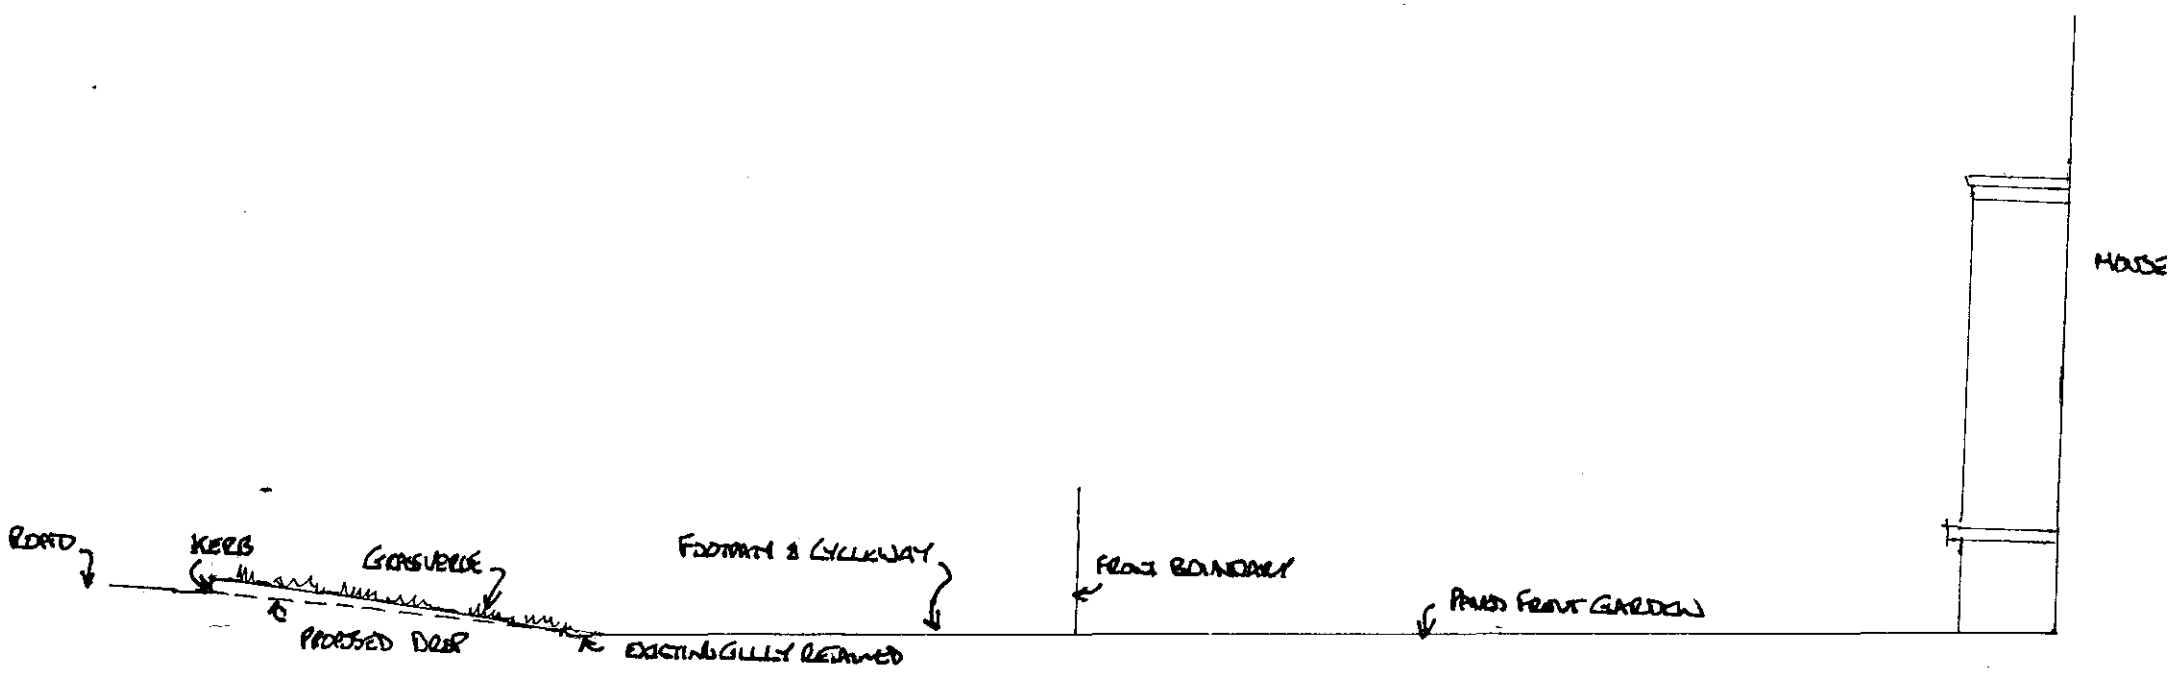

SECTION FRONT TO REAR

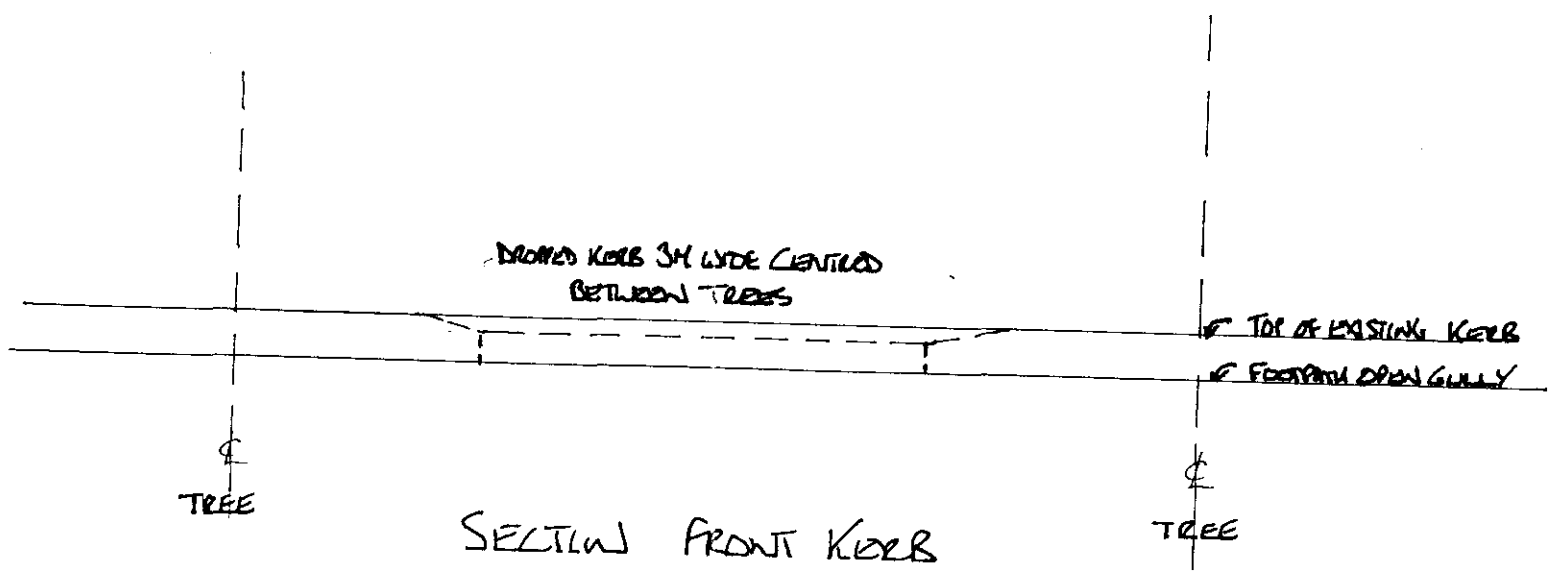

SECTION FRONT KERB

NB. FOOTPATH GULLY HAS BEEN LIFTED BY TREE ROOTS ON BOTH SIDES PREVENTING EFFECTIVE RAINWATER DRAINAGE

50 PINCHBECK ROAD SPALDING LINCS

MR & MRS J WALKER

SCALE 1:50