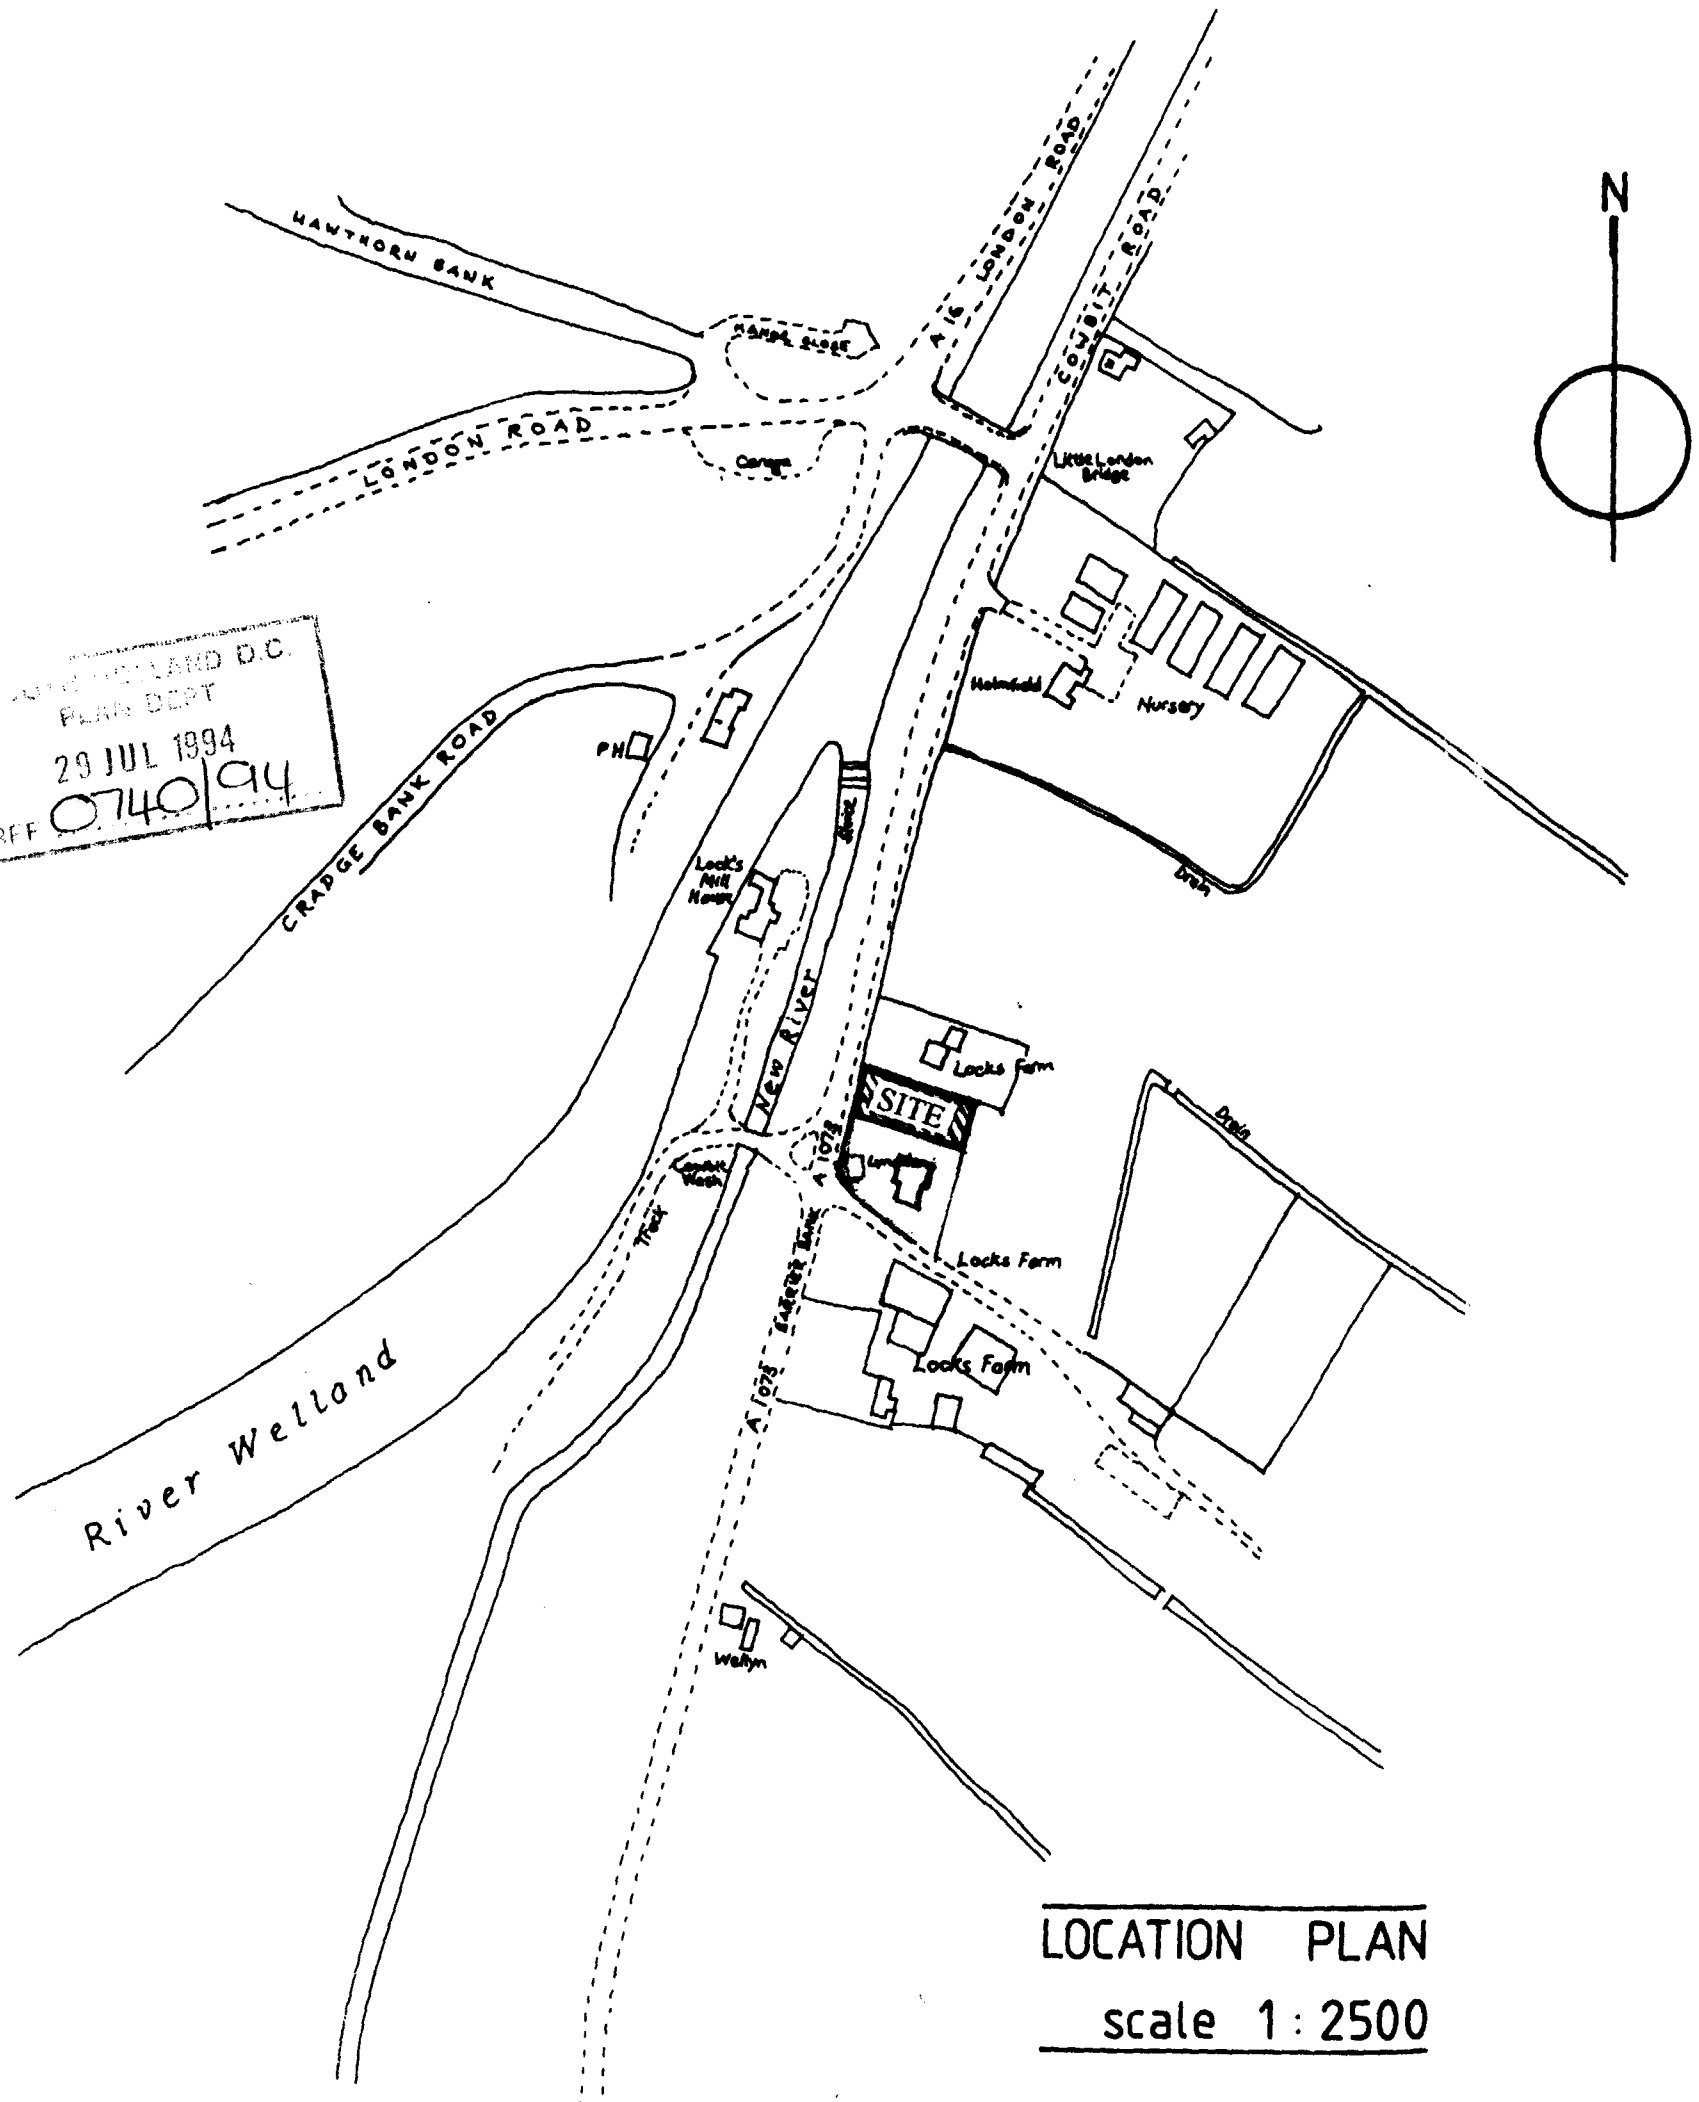



LOCATION PLAN
scale 1 : 2500

SOUTH HOLLAND D.C.
PLANS DEPT
29 JUL 1994
REF 0740/94

# PROPOSED DWELLING LOCATED NEXT TO LYNDALE COTTAGE, COWBIT ROAD, SPALDING, FOR MR. J. A. JOHNSON.

JULY 1994.

DETERMINED
PLAN

A 1073 COWBIT ROAD

KS FARM

existing access

LYNDALE
(demolished)

18·0 m

farm roadway

decayed
Prunus
domestica

proposed boundary

remove hedging

Acacia verticillata

Quercus fagaceae

existing trees retained

remove existing
Cupressus leylandii

PROPOSED
DWELLING

remove existing
Cupressus leylandii

LOCKS FARM

APPLICATION No. H16/0810/90

740/94

SITE PLAN
scale 1:200

DETERMINED

PROPOSED DWELLING LOCATED NEXT TO
LYNDALE COTTAGE, COWBIT ROAD,
SPALDING, FOR MR. J. A. JOHNSON.