



Site Plan

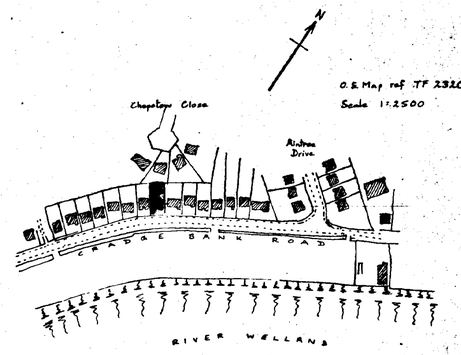


Location.

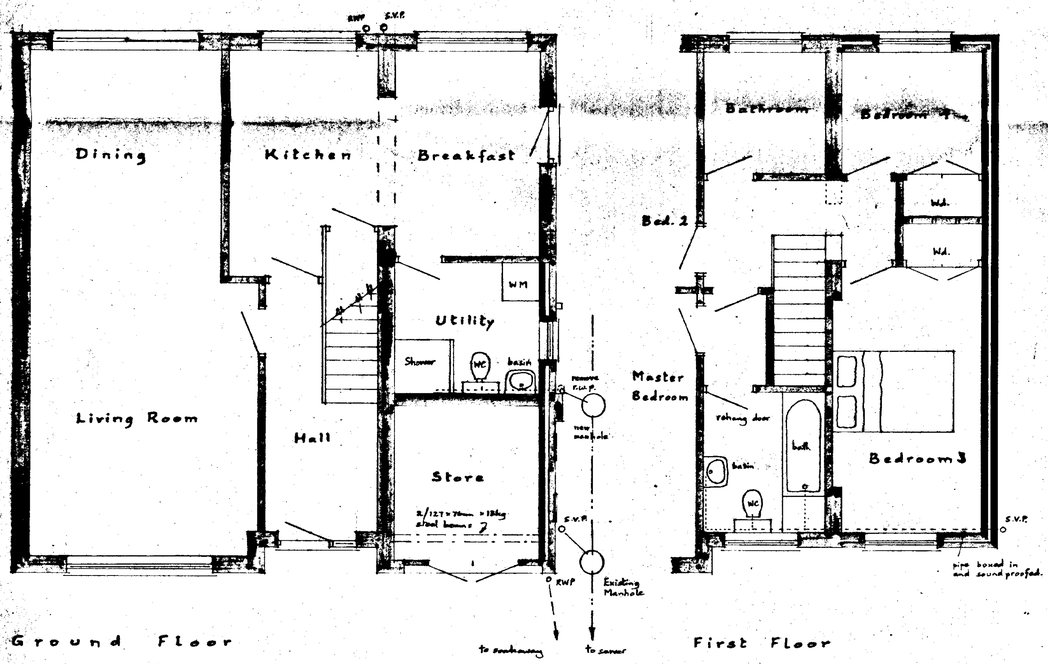


Ground Floor

First Floor

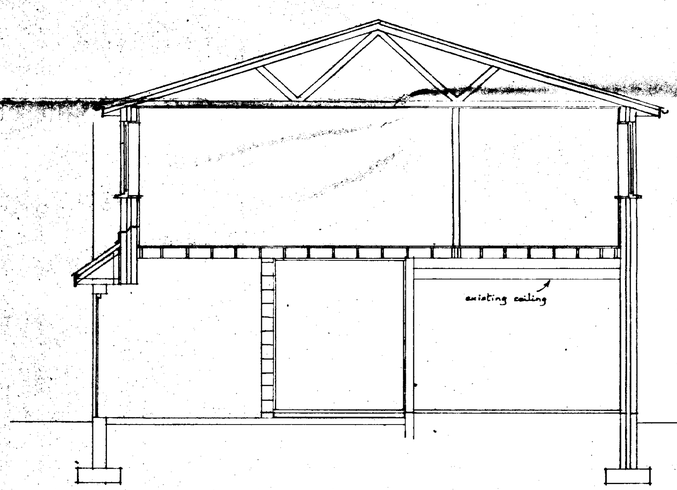

Cross Section.

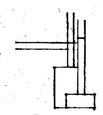

Detail at base of former garage wall.

DETERMINED PLAN

Planning Development

08 OCT 2002

Ref 1164/02.

Mr. and Mrs. M. Beck,
89, Cradge Bank, SPALDING,
First Floor Extension

Written dimensions to be used in preference to scaled, and all measurements to be verified by checking on site.

Scale 1:50 1:100

Local Authority Ref. Planning

Drawing No. 220910

Building Regulations

Date Sept. 2002

A. ROFFE
BUILDING DESIGN & PLANS
1, Green Lane,
SPALDING, Lincs. PE11 2YB
Tel: 01775-723 680