



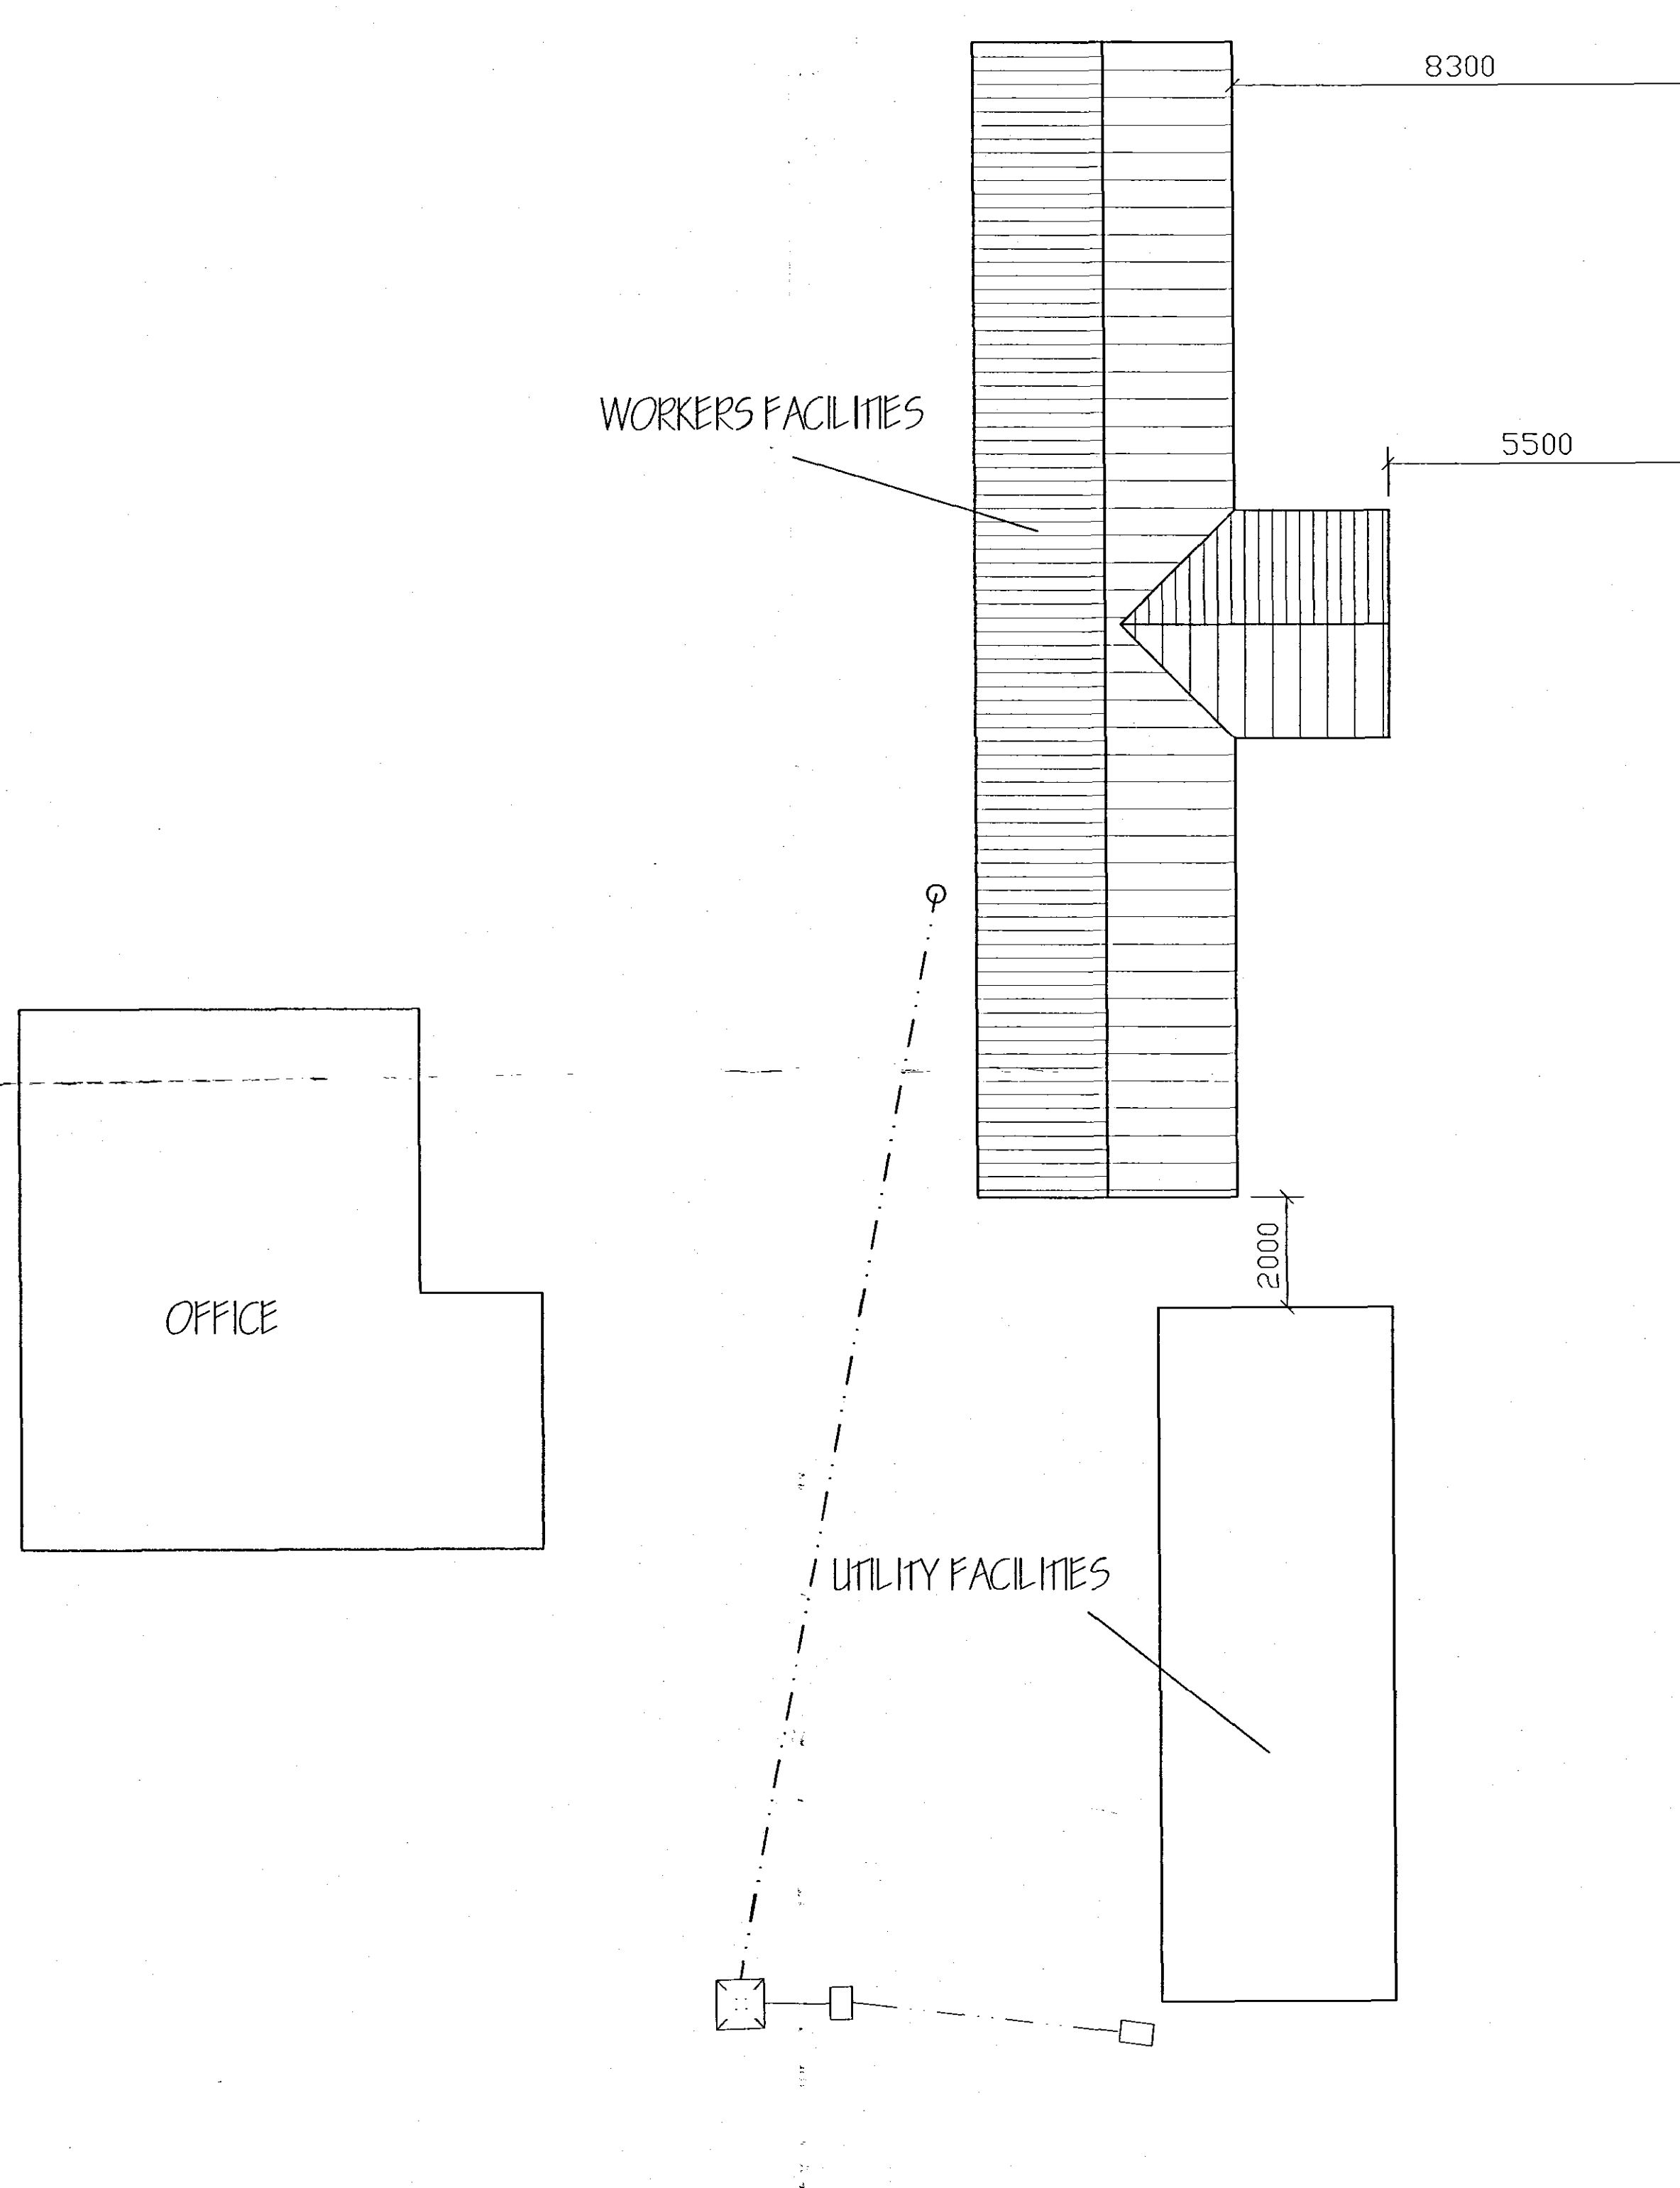

BLOCK PLAN
1/100

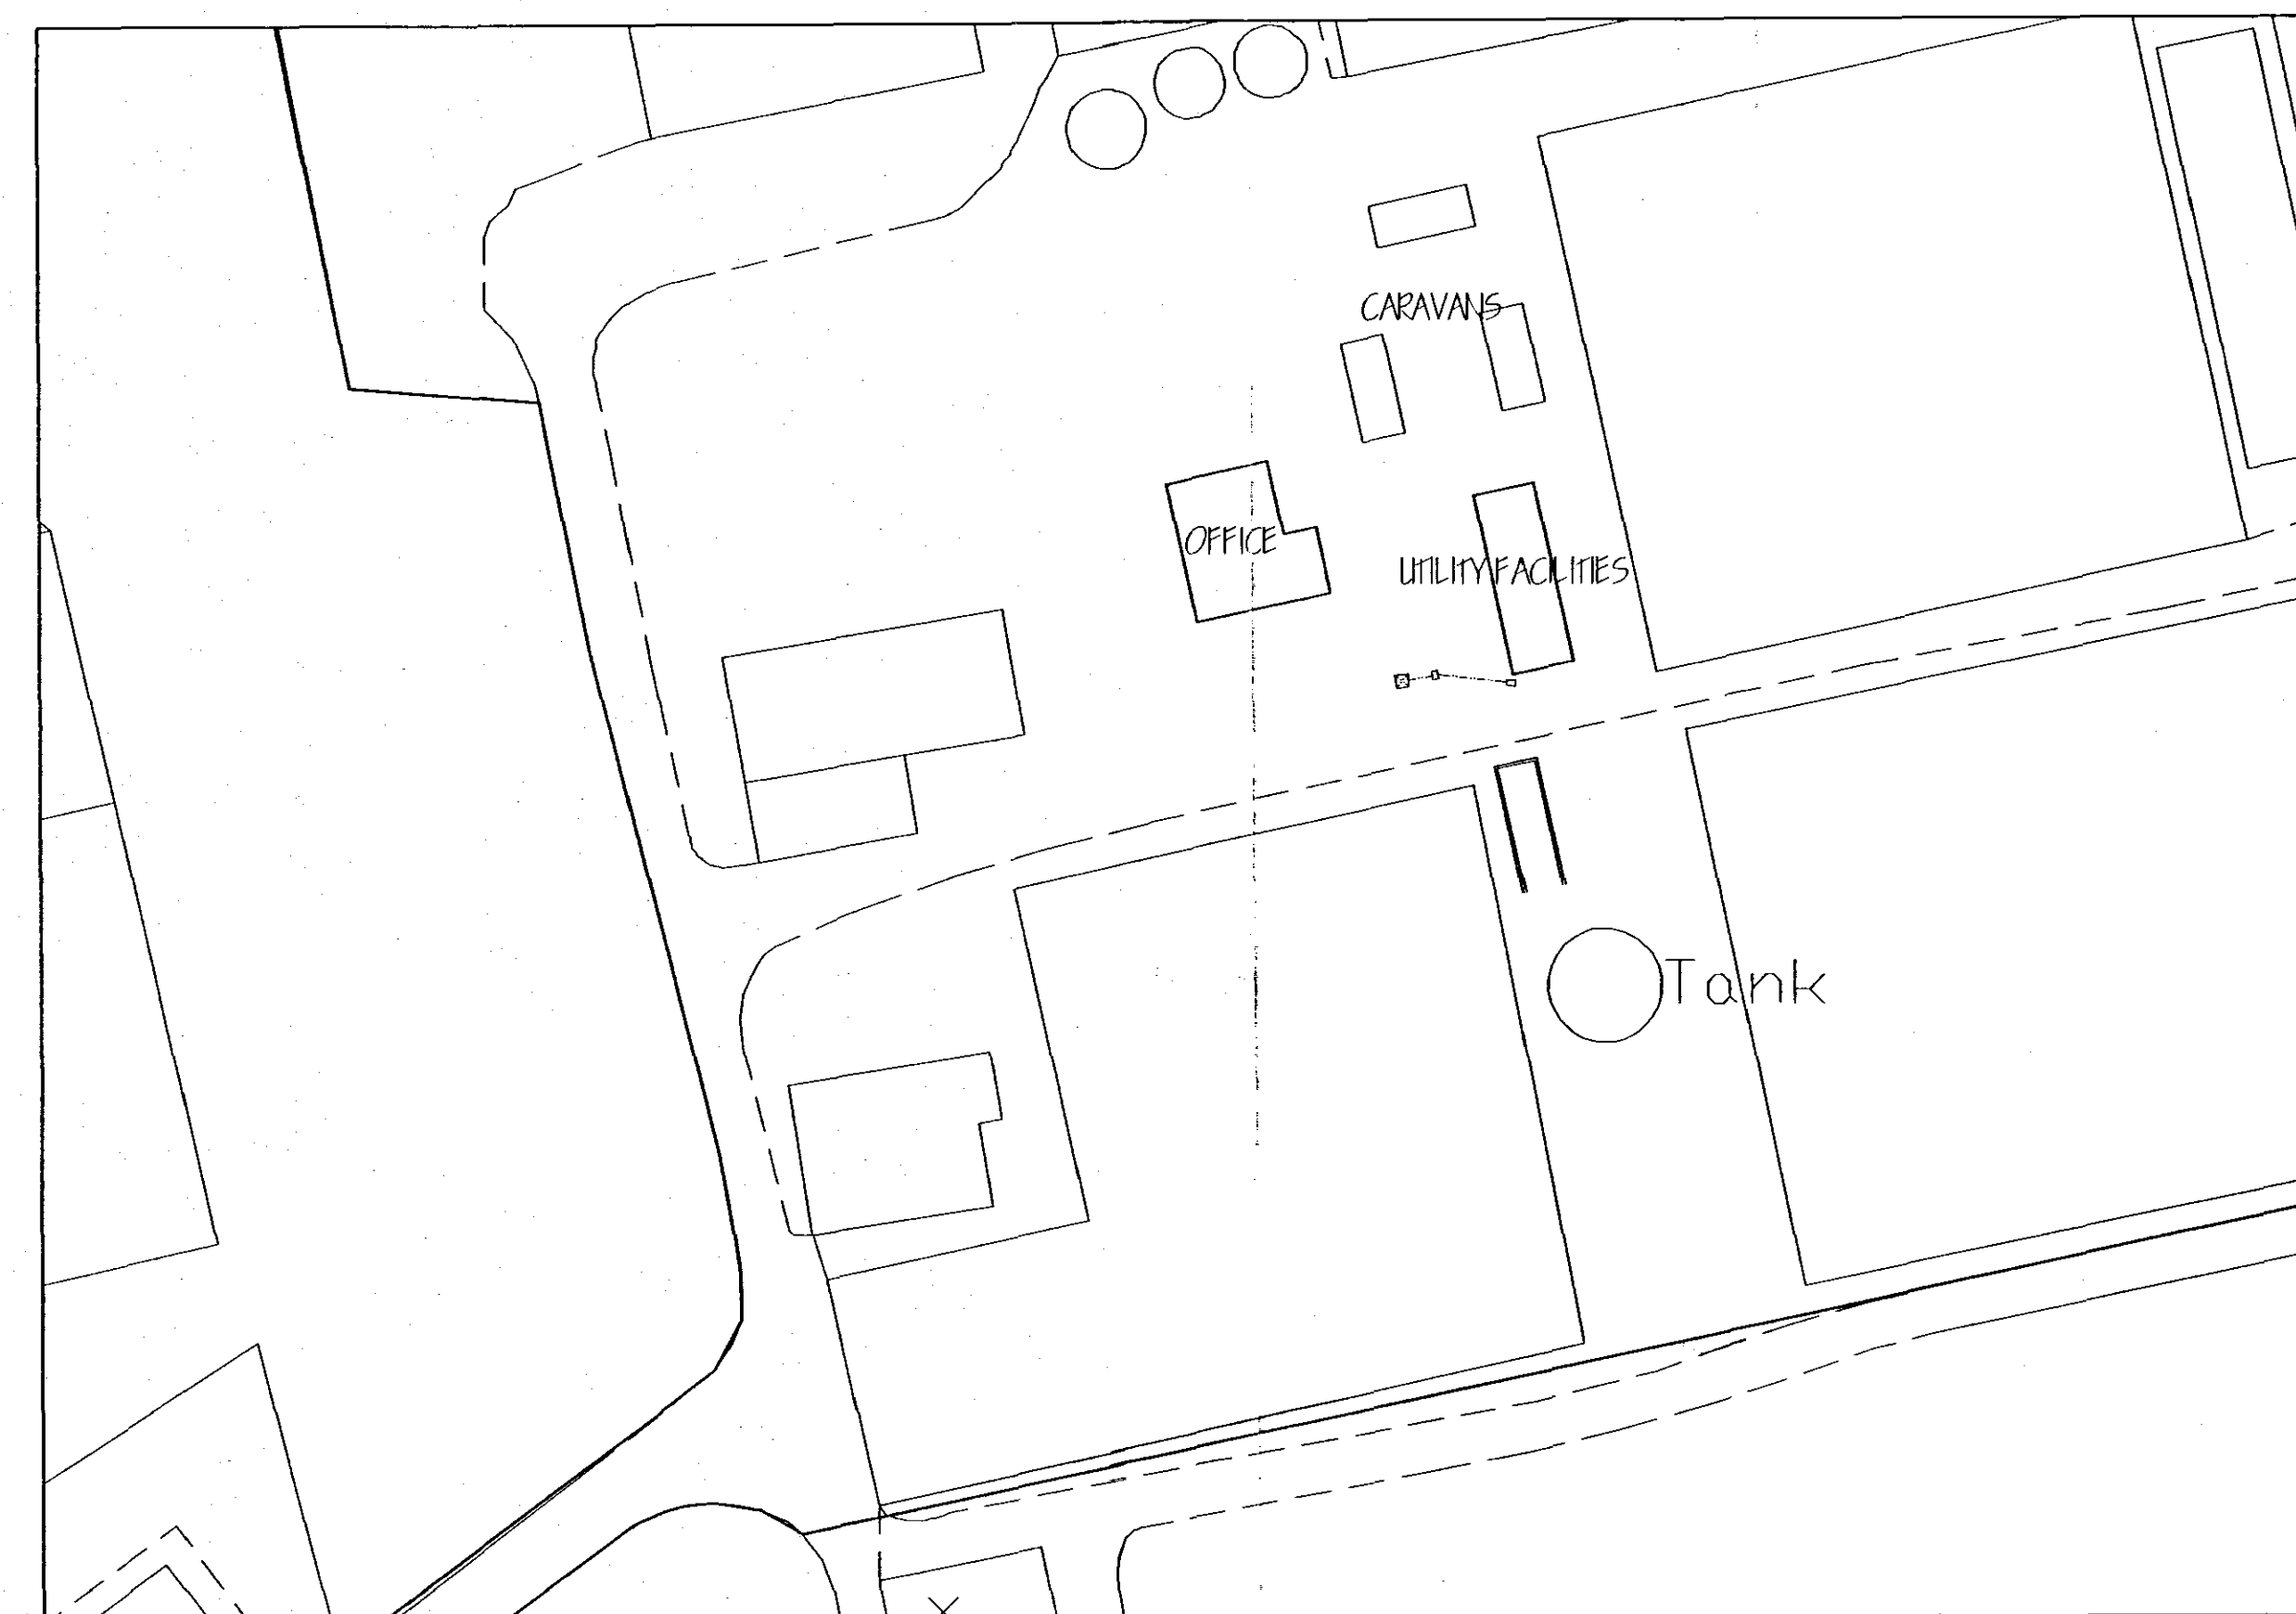

SITE PLAN
1/500

