
EXISTING



PROPOSED



SIGN Q - 1:15 Scale

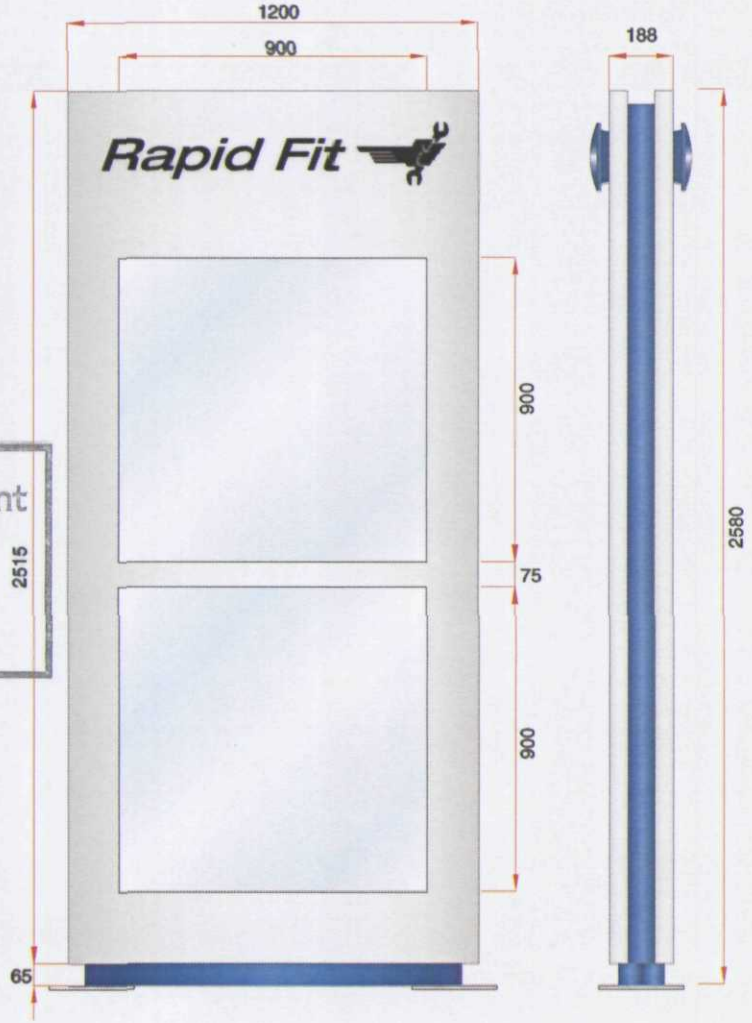

SIGN Q
Install 1 off new external point of sale sign,
complete with new concrete base
O/A size of sign 1200mm x 2580mm
O/A weight of sign 150kg

CONSTRUCTION
The sign is constructed from SMC material panels sprayed silver grey (Ral 9006) fixed over a 80mm x 40mm x 4 mm steel box section framework with 40mm x 40mm x 2mm steel box section crossbraces. The plinth at the base of the panels is formed from 2mm aluminium panels sprayed Ford blue (Ral 270 30 35). Shadow gaps are formed from 20mm x 20mm x 1.5mm aluminium box section sprayed Ford blue (Ral 270 30 35) and fixed to the bottom return of the panel above. The top panel is aperture cut to accept a 3mm blue acrylic size 5 oval button logo with text in white acrylic with a chrome outline. The main panels have been cut to accept two off clip frames to display transparencies or printed material. the main panels are hinged to allow access to the rear of the clip frames to facilitate quick changing of the displayed media.

ILLUMINATION
The sign is non illuminated.

SHDC
Planning & Development
17 AUG 2004
Ref:
2515

SHDC
Planning & Development
17 AUG 2004
Ref: 1106/04

DETERMINED
PLAN

ARLUX (UK)	SPECIALISTS IN CORPORATE DESIGN	CLIENT FORD MOTOR COMPANY	Job Number 711656	Draughtsman GRS	Date 29/1/03	Amendments 13/1/04 changed to non illuminated
ARLUX UK UNITS 7 - 9 TITAN BUSINESS PARK SARATAN CLOSE, TACHBROOK PARK WARWICK, CV34 6RR TEL 01926 452606 FAX 01926 343478	Dwg. No. 20	SITE EMG Ford, St. John's Road, Spalding, Lincs., PE11 1JA	SRF Number 52120	Dealer Code 74137AA	Scale N.T.S	© THIS DRAWING IS COPYRIGHT AND IS THE PROPERTY OF ARLUX UK LTD. AND IS TO USED BETWEEN THEMSELVES AND THE CLIENT.