



East

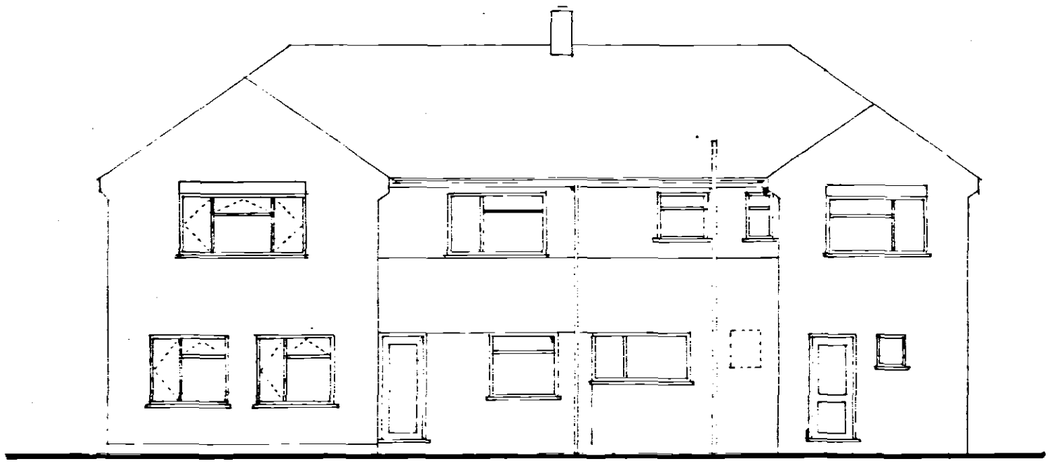


brick up former doorway

North

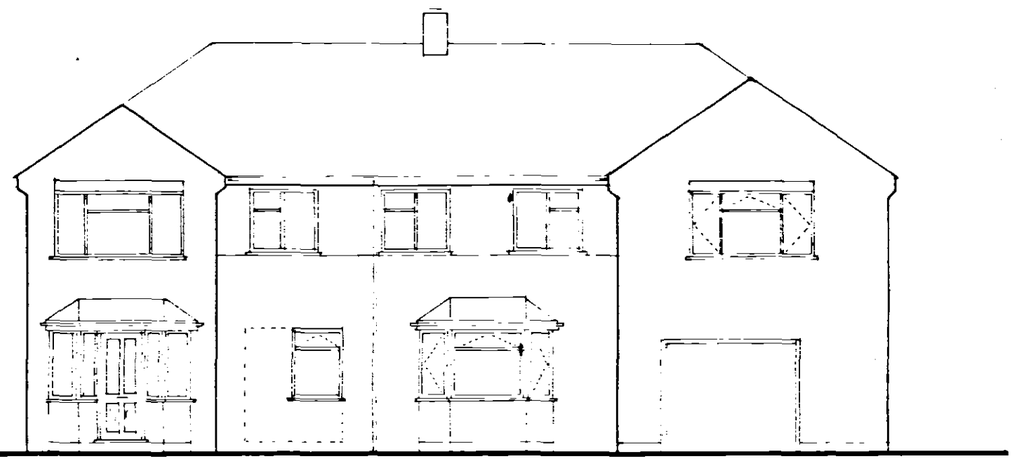

West

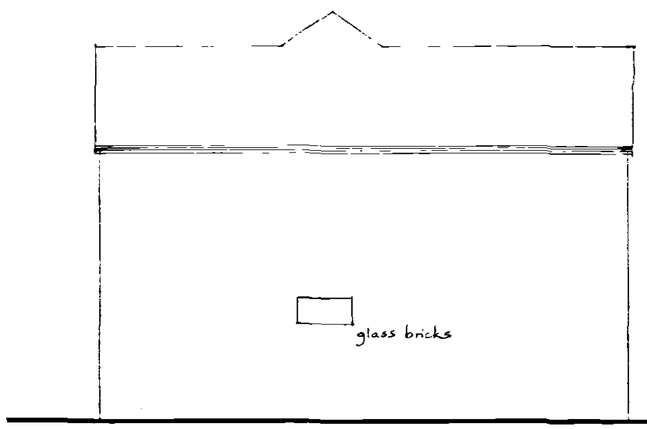

glass bricks

South

10 NOV 2003
1107/03

Mr. and Mrs. M. Pepper
17, Grange Drive,
SPALDING.

Extension to House

Written dimensions to be used in preference to scaled, and all measurements to be verified by checking on site.	Scale 1:100
Local Authority Ref. *Planning*	Drawing No. 230903 A
Building Regulations	Date Sept. 2003

A. ROFFE
BUILDING DESIGN & PLANS
1, Green Lane,
SPALDING, Lincs. PE11 2YB
Tel: 01775-723 680 ©