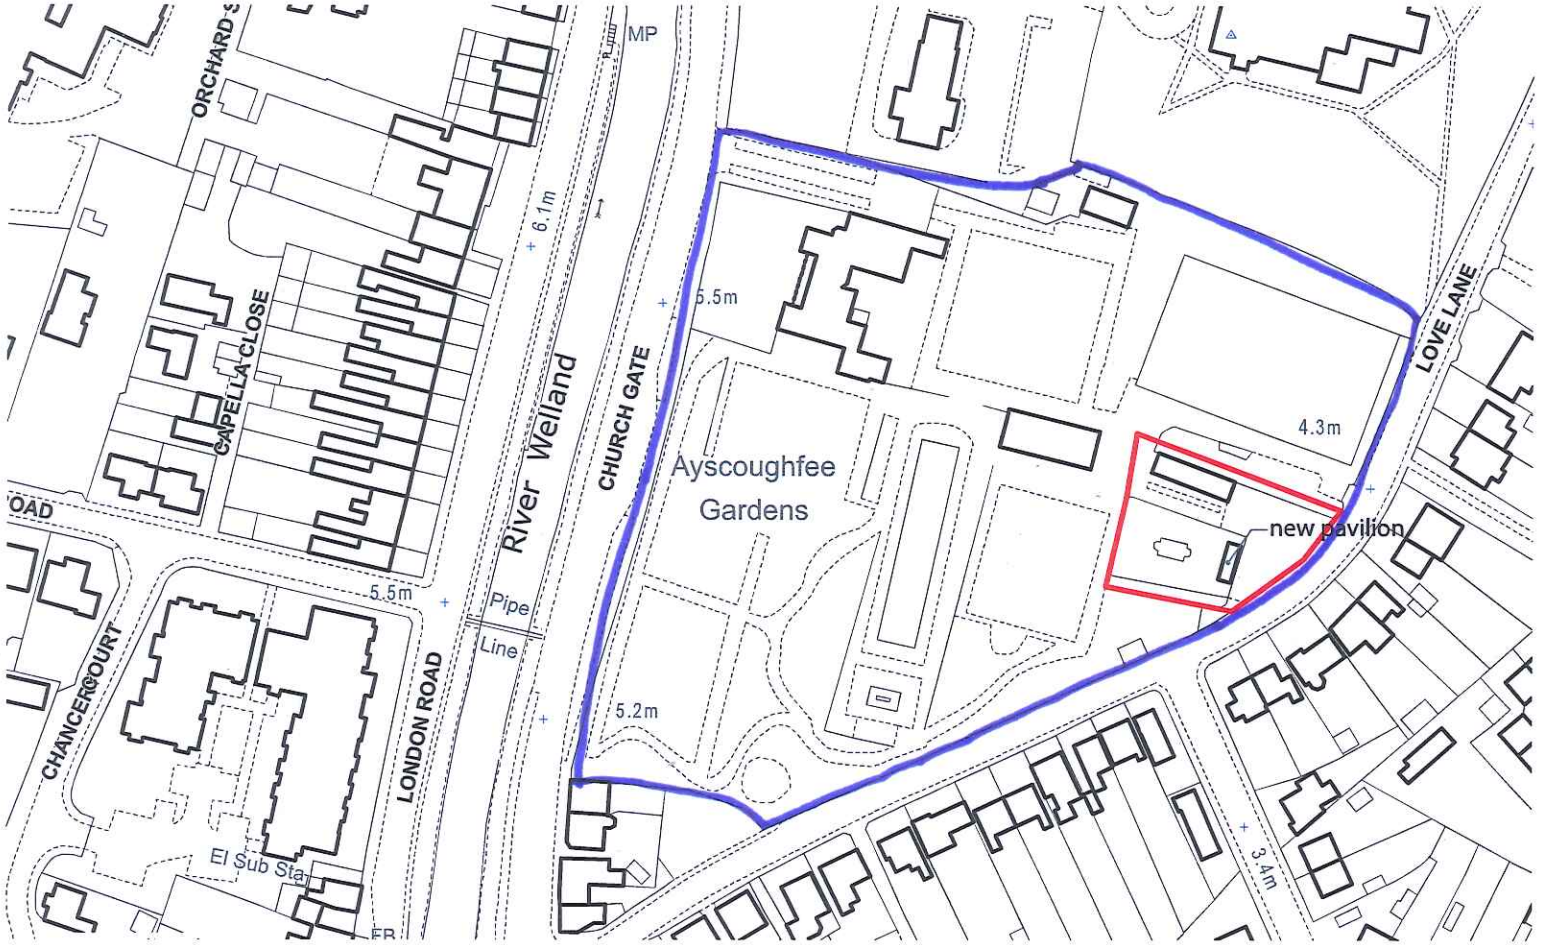


Scale 1:1250

0 10 20 30 40 50 60 70 80 90 100 m

This drawing is to be read in conjunction with all related documents.
Do not scale from this drawing.
All dimensions must be checked and verified on site before commencing any work or producing shop drawings. This office should be notified immediately of any discrepancy.
This drawing is copyright and the property of Walker Cunnington Arcitects.

SITE LOCATION PLAN

1:1250 / A3

Project: The Old School

Client: Heritage Lincolnshire

Dwg No:5600S/S01

Date:26/08/15 Rev: -

walker cunnington architects

wcarchitects.co.uk
knoll farmhouse | matlock | de4 5fp
28 byron rd | sheffield | s7 1ry