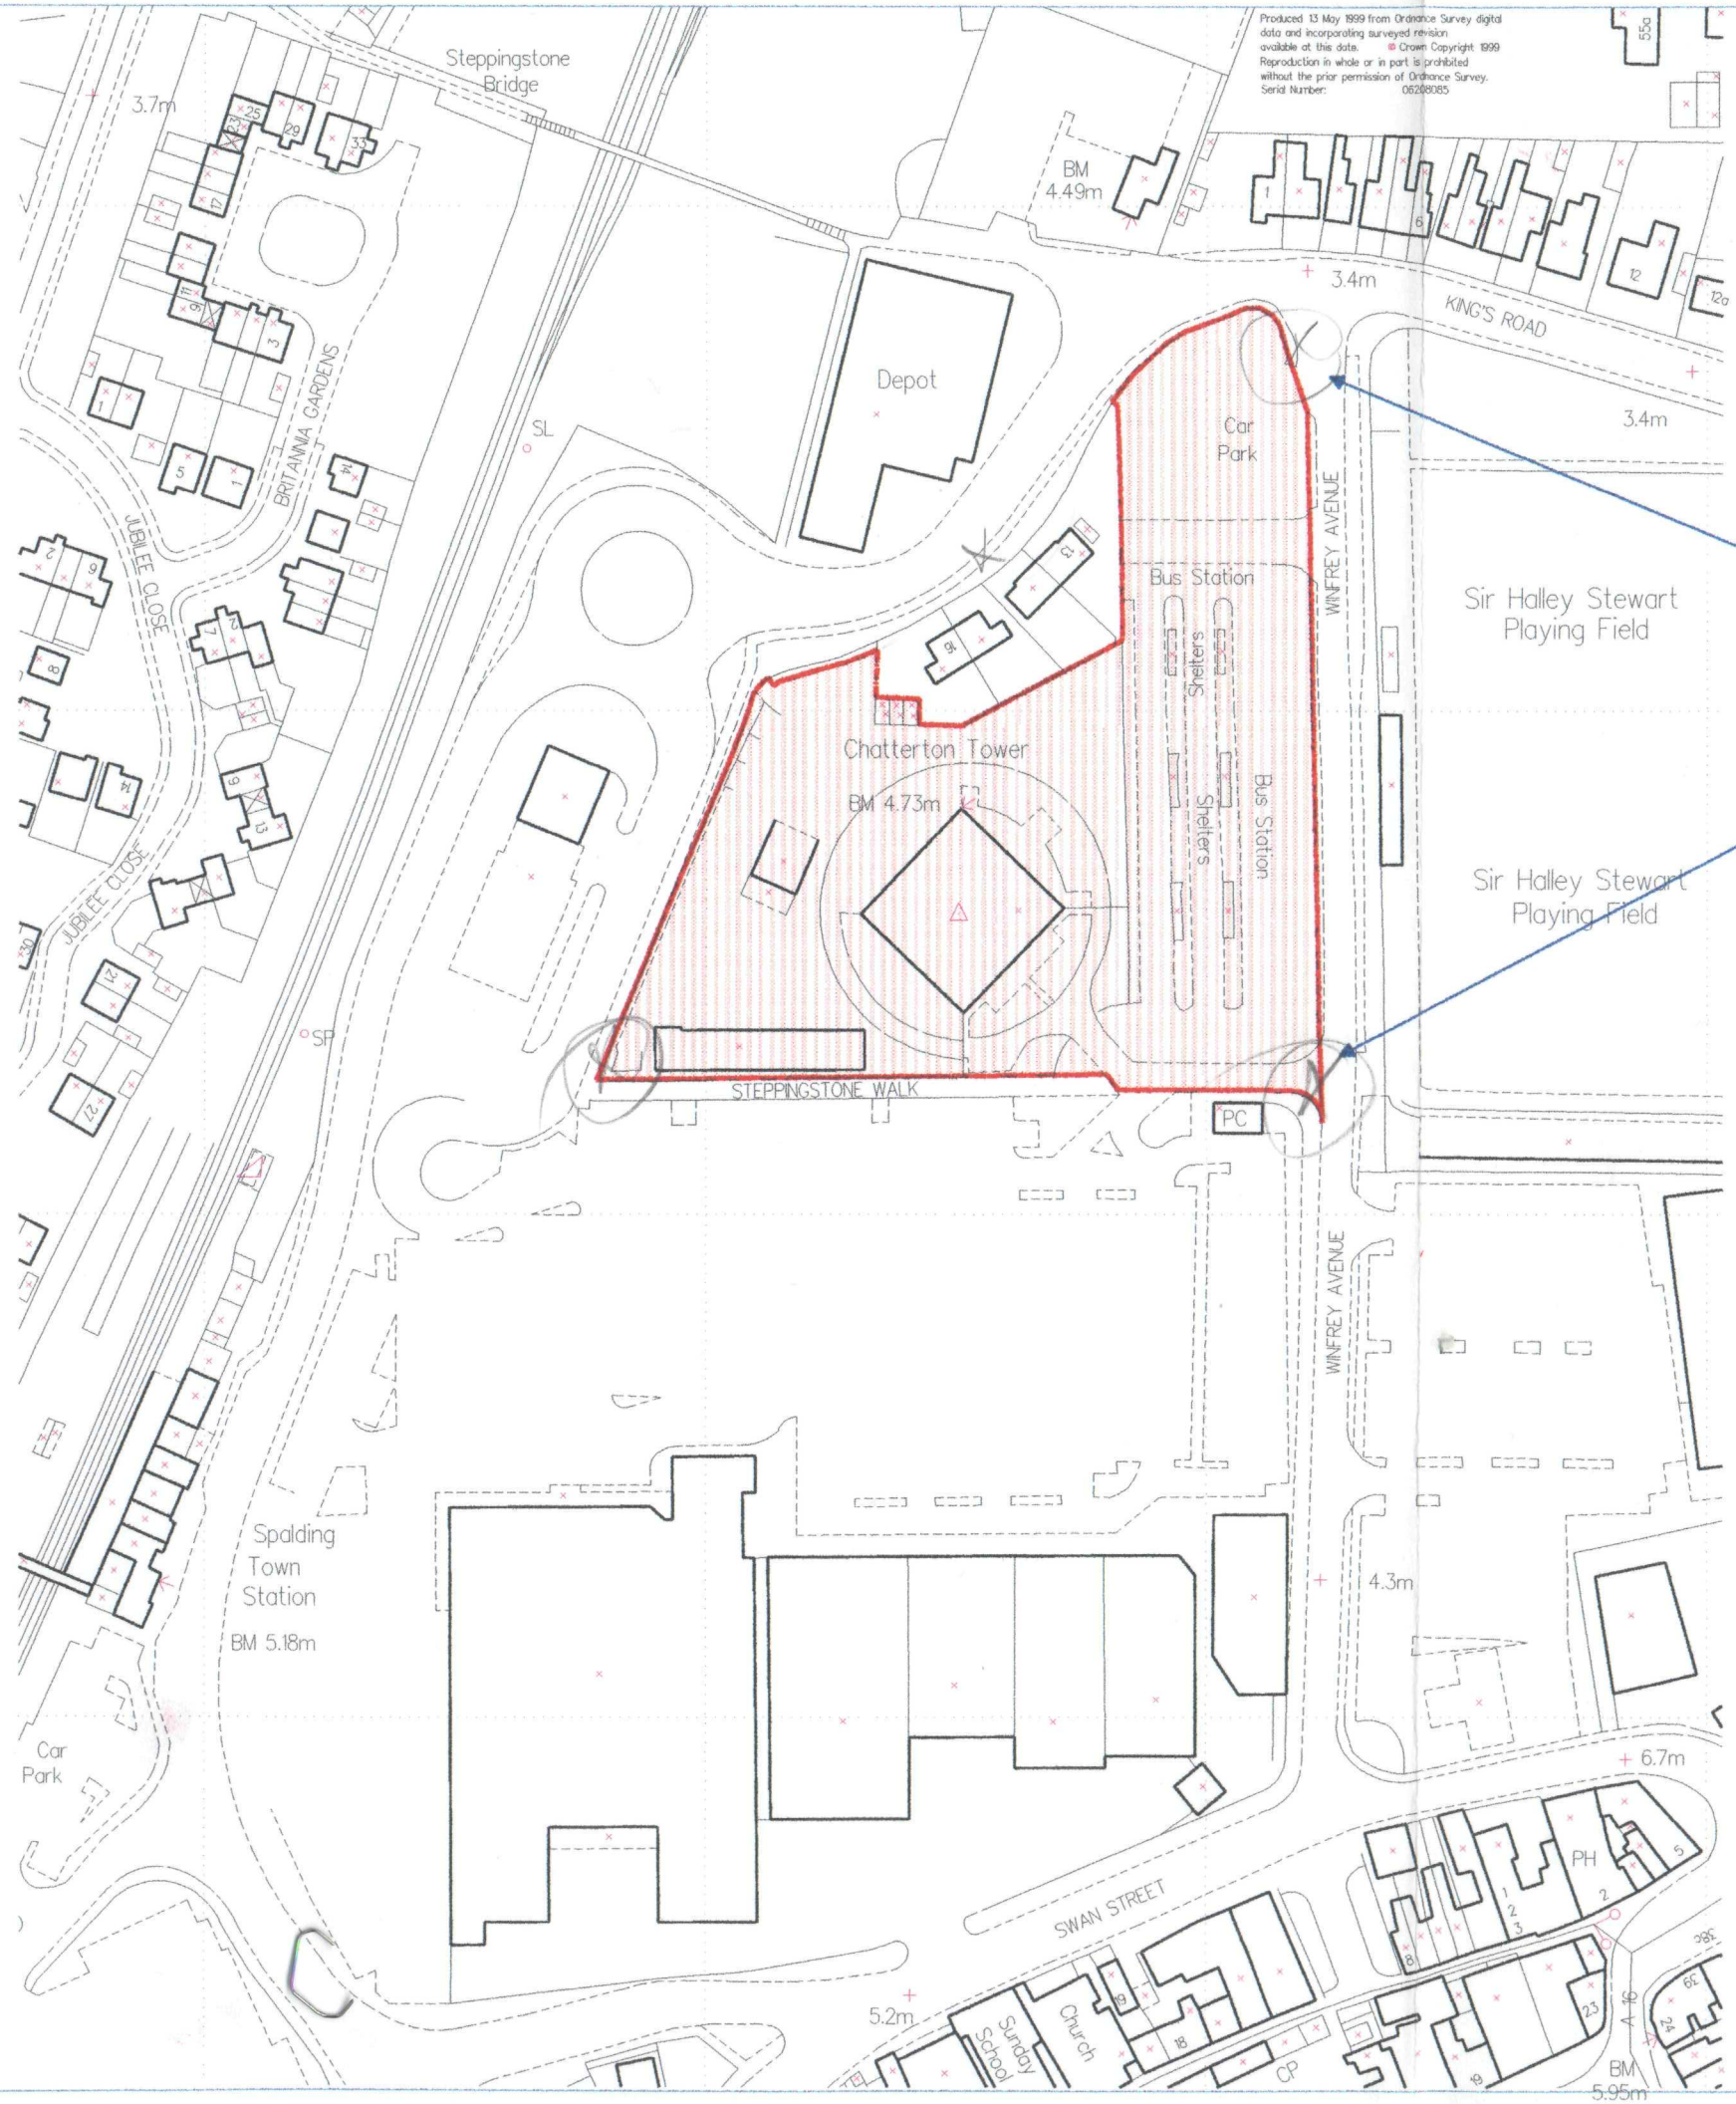


SITE LOCATION AND BOUNDARIES AS SHOWN COLOURED RED

TOTAL SITE AREA = 1.258 HECTARES 3.108 ACRES

SOUTH HOLLAND DC
HOUSING & PLANNING
-3 NOV 1999
Ref: 1107/99

SUBJECT TO SITE SURVEY AND PLANNING / BUILDING REGULATIONS APPROVALS

rev | date | note

hsp ARCHITECTS
BANCROFT HOUSE
2 PORT HILL
HERTFORD HERTS
SG14 1QP
TEL 01992 535322
FAX 01992 535315
hsp@CIX.compulink.co.uk

BODEN PROJECTS LIMITED

project
REDEVELOPMENT OF SITE AT WINFREY AVENUE SPALDING LINCS.

drawing
SITE LOCATION PLAN

drawn	scale	check
	1:1500 ● A3 1:750 ● A1	
date	drawing number	rev
MAY 99	2159-SK-001	.

This drawing is copyright. ©