


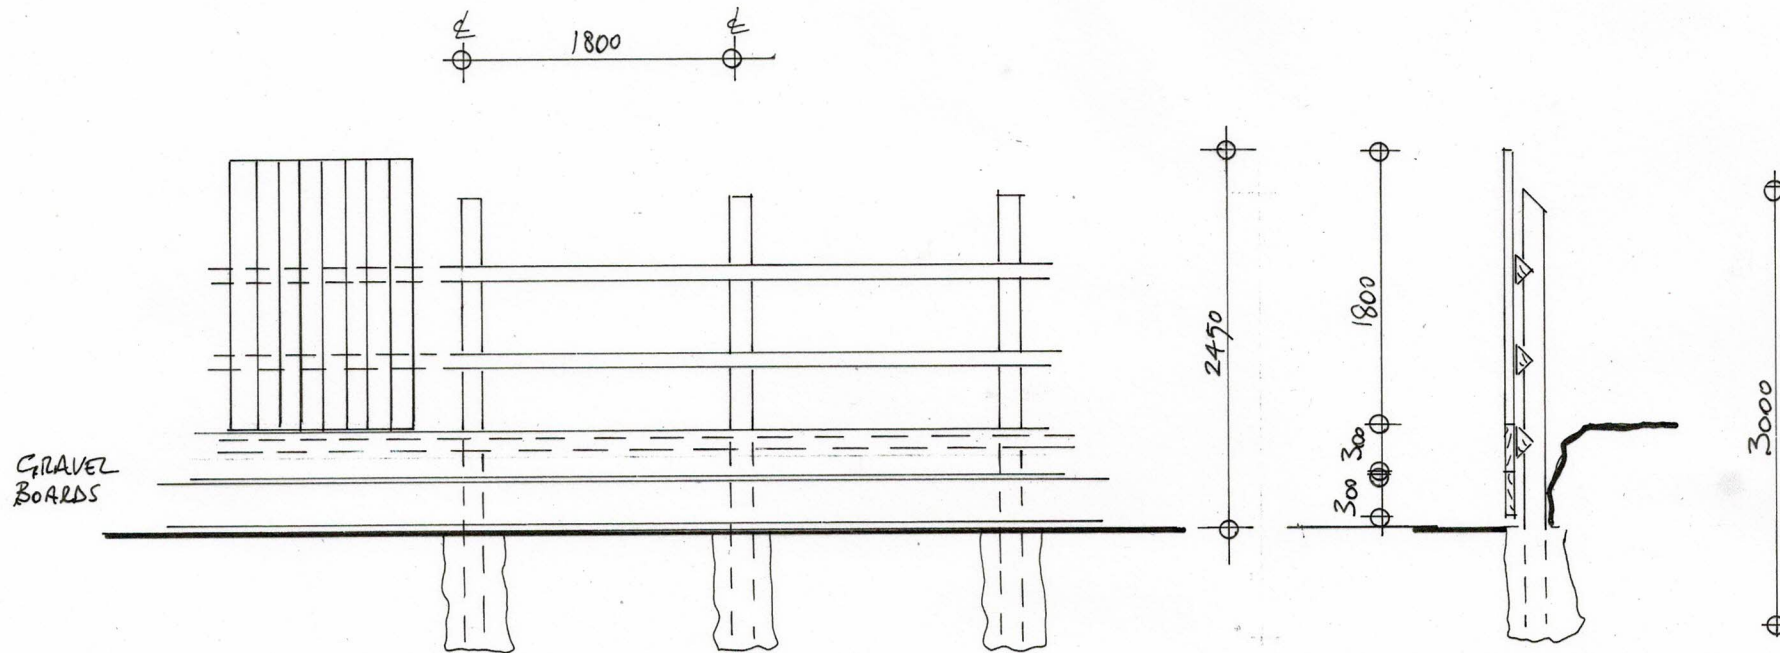

DWG NO: A FEATHER EDGE
SCALE: 1:50 CLOSE BOARD
FENCE DETAIL

9, Carnoustie Crescent, Spalding. PE11 2SW

Malcolm Clark Associates
+44 (0)1427 667151 mcassociates2@gmail.com