




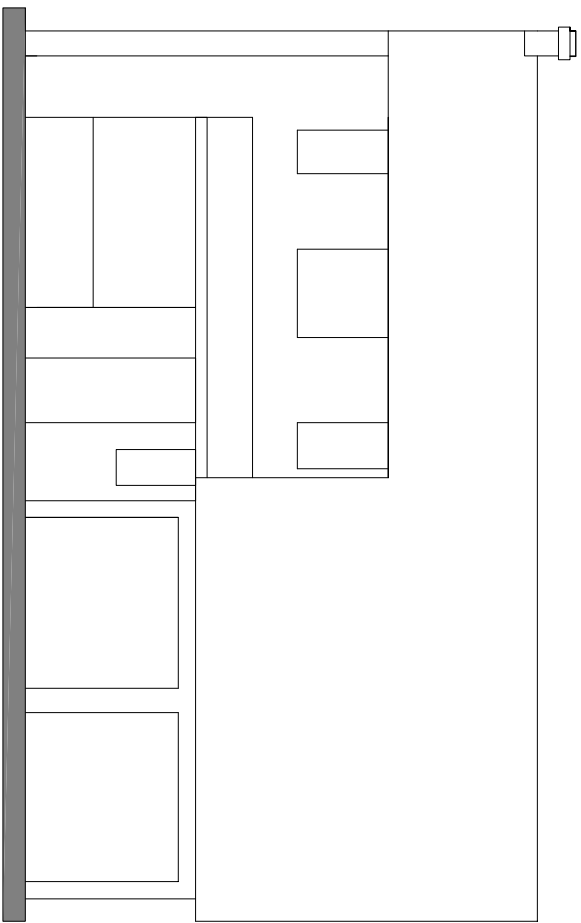


EXISTING WEST ELEVATION

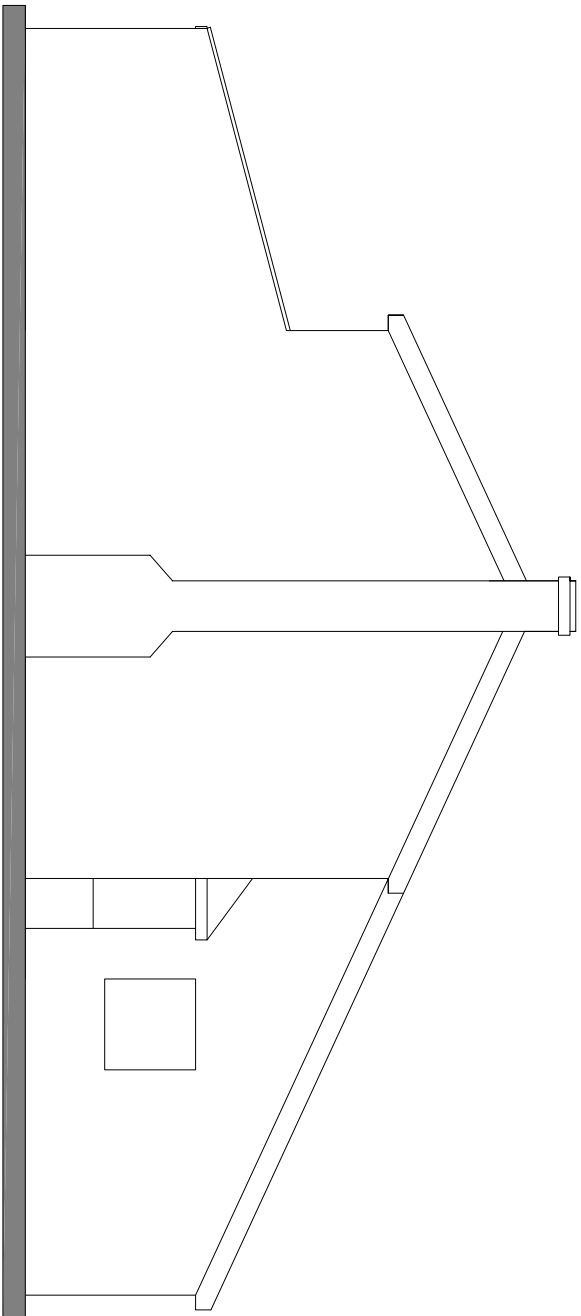


EXISTING NORTH ELEVATION

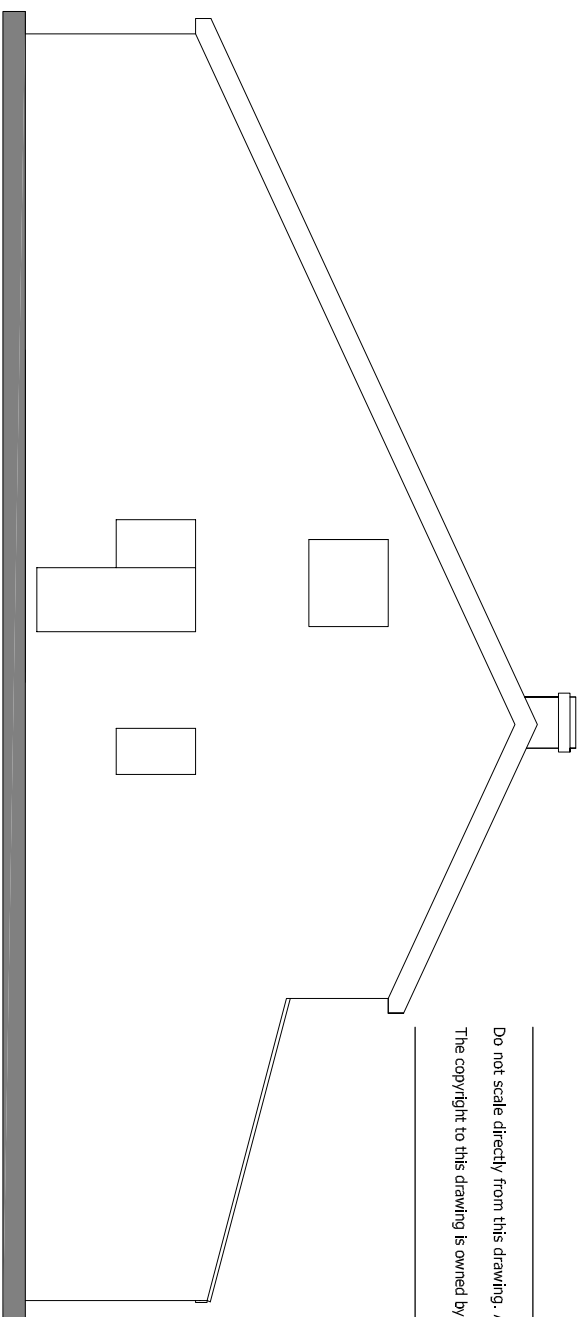


EXISTING SOUTH ELEVATION

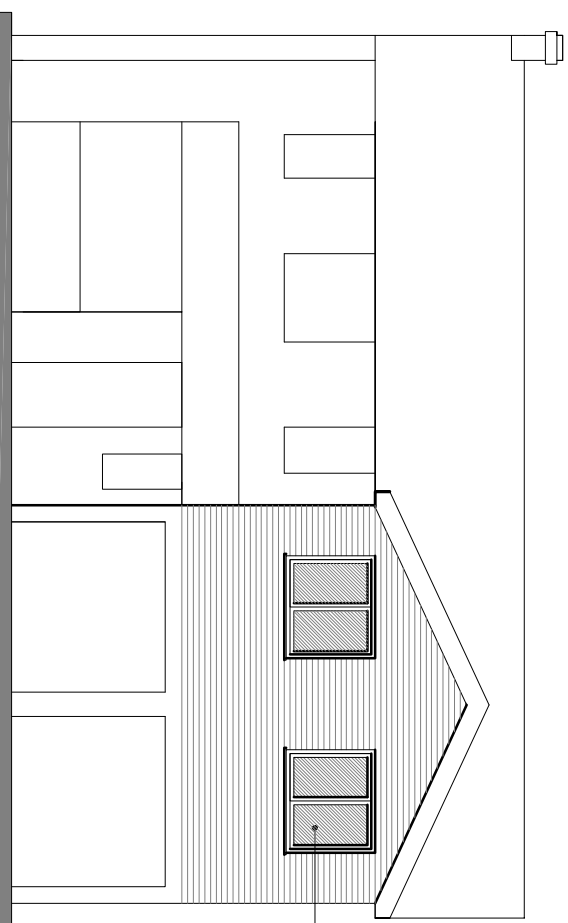


PROPOSED WEST ELEVATION

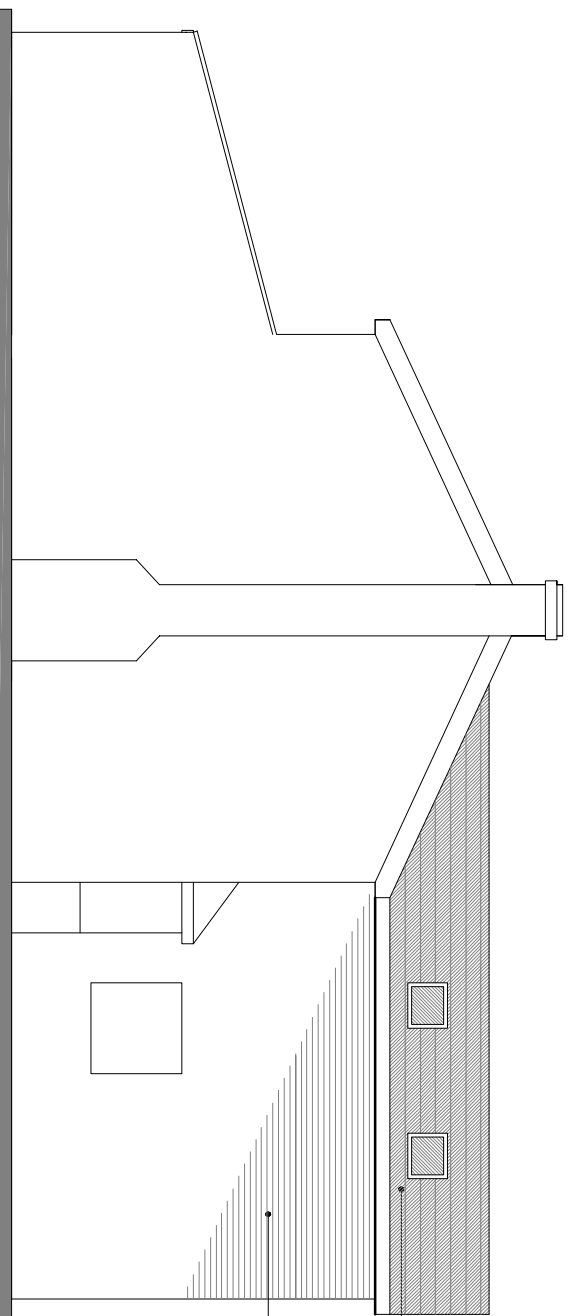


PROPOSED NORTH ELEVATION

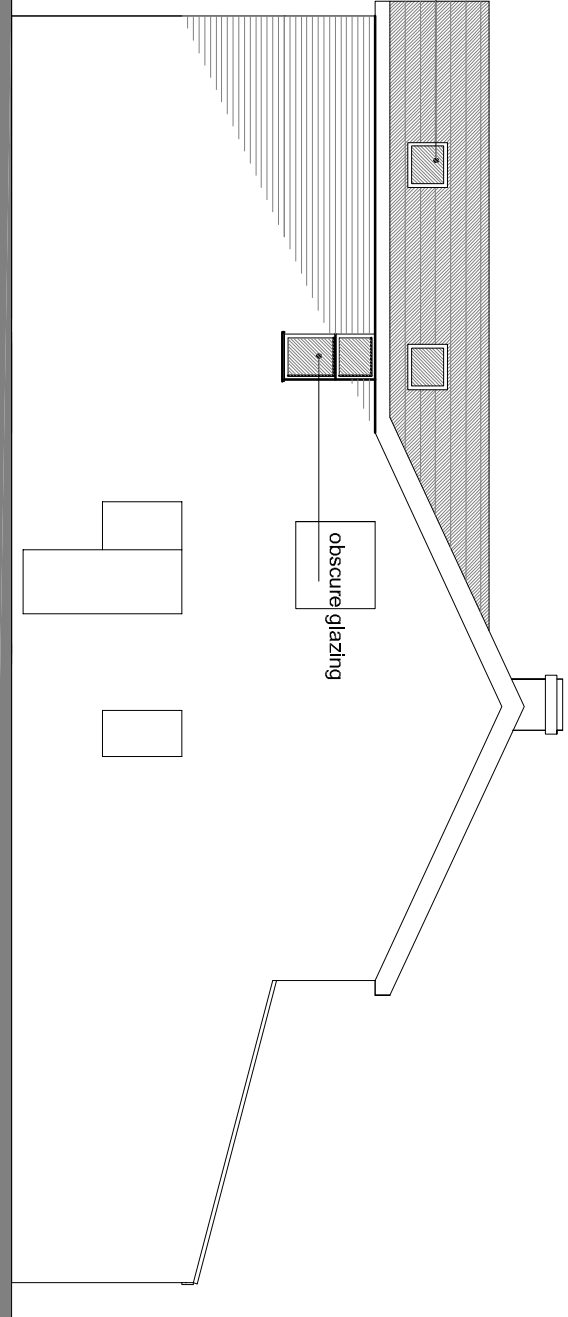



PROPOSED SOUTH ELEVATION

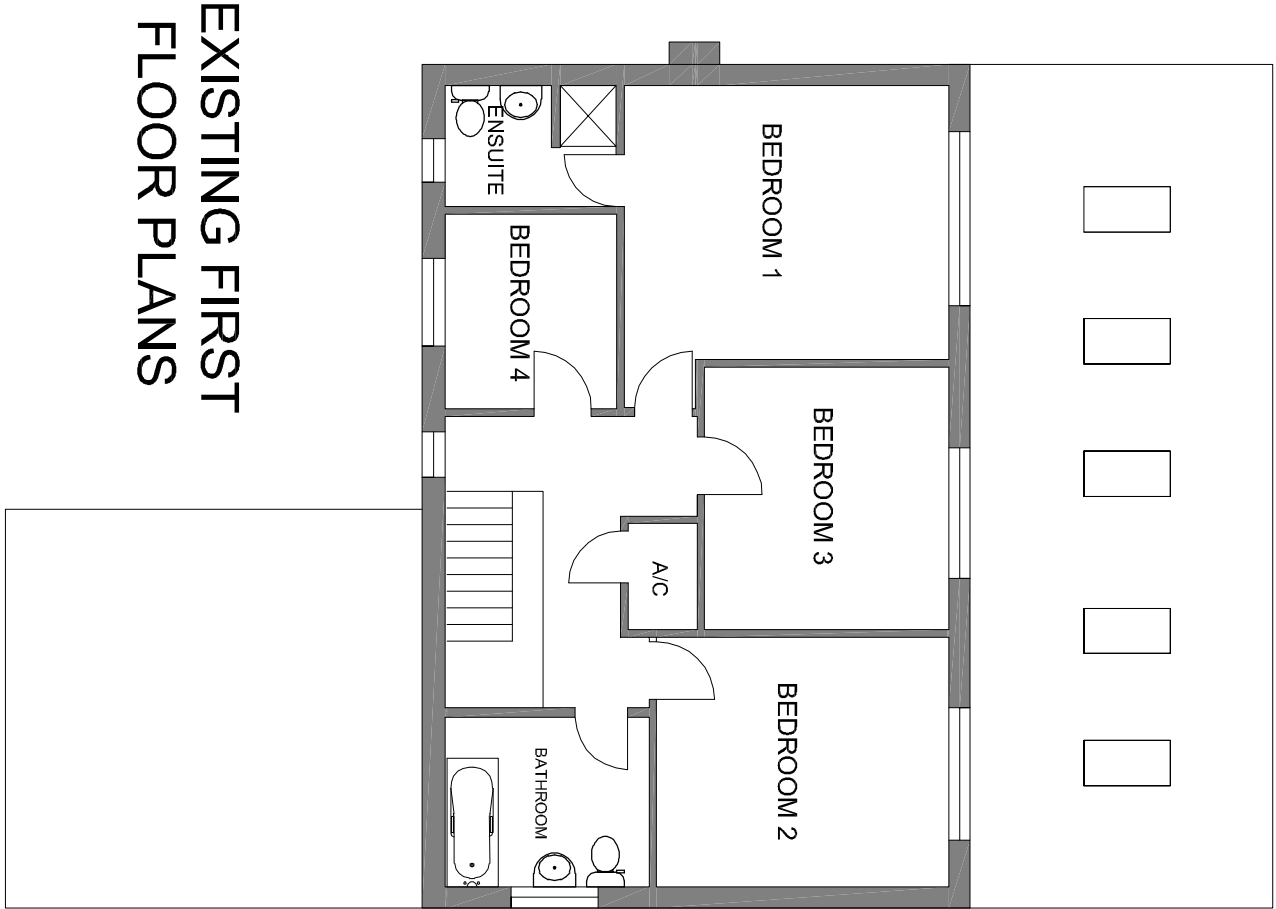

EXISTING FIRST FLOOR PLANS


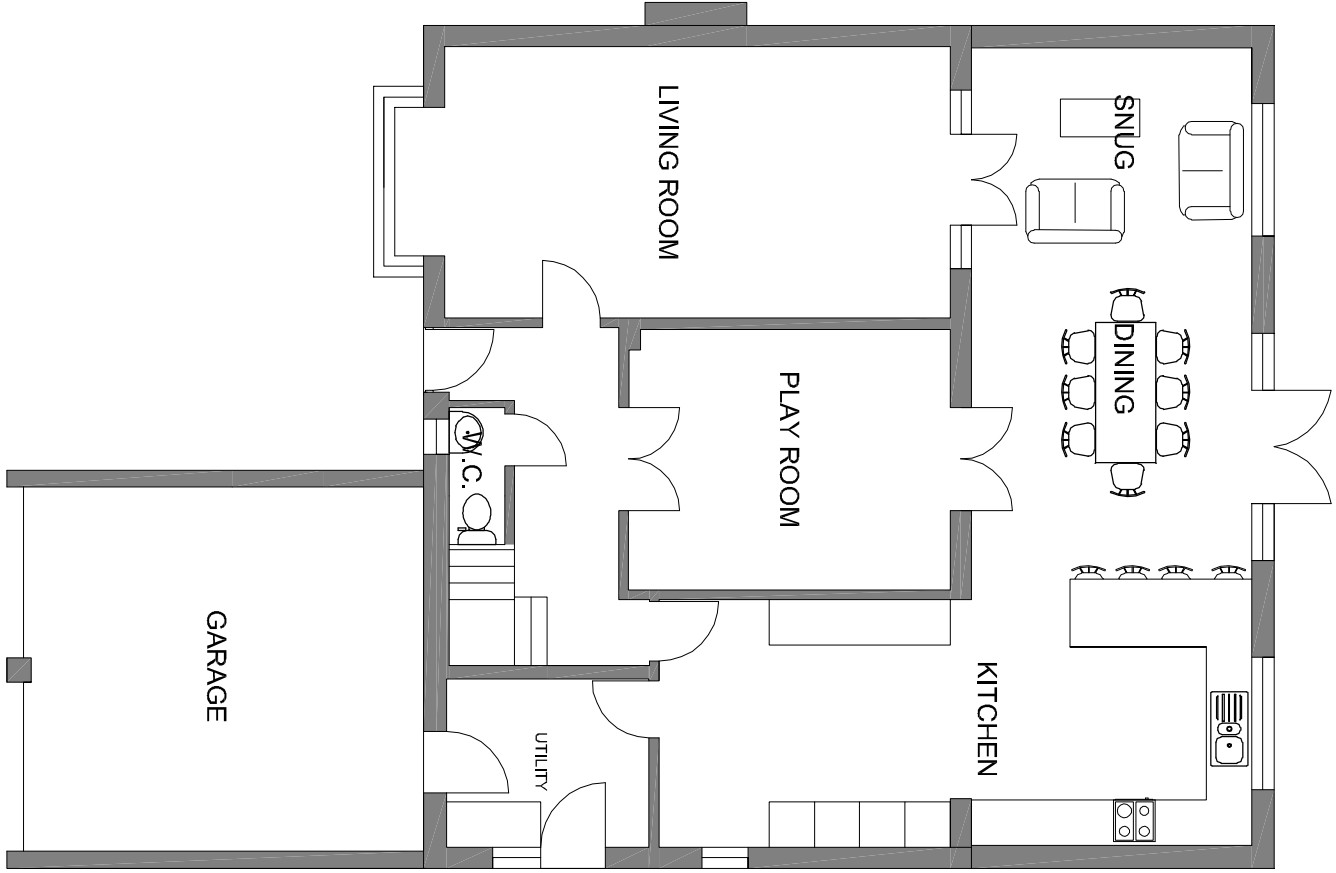


EXISTING GROUND FLOOR PLANS

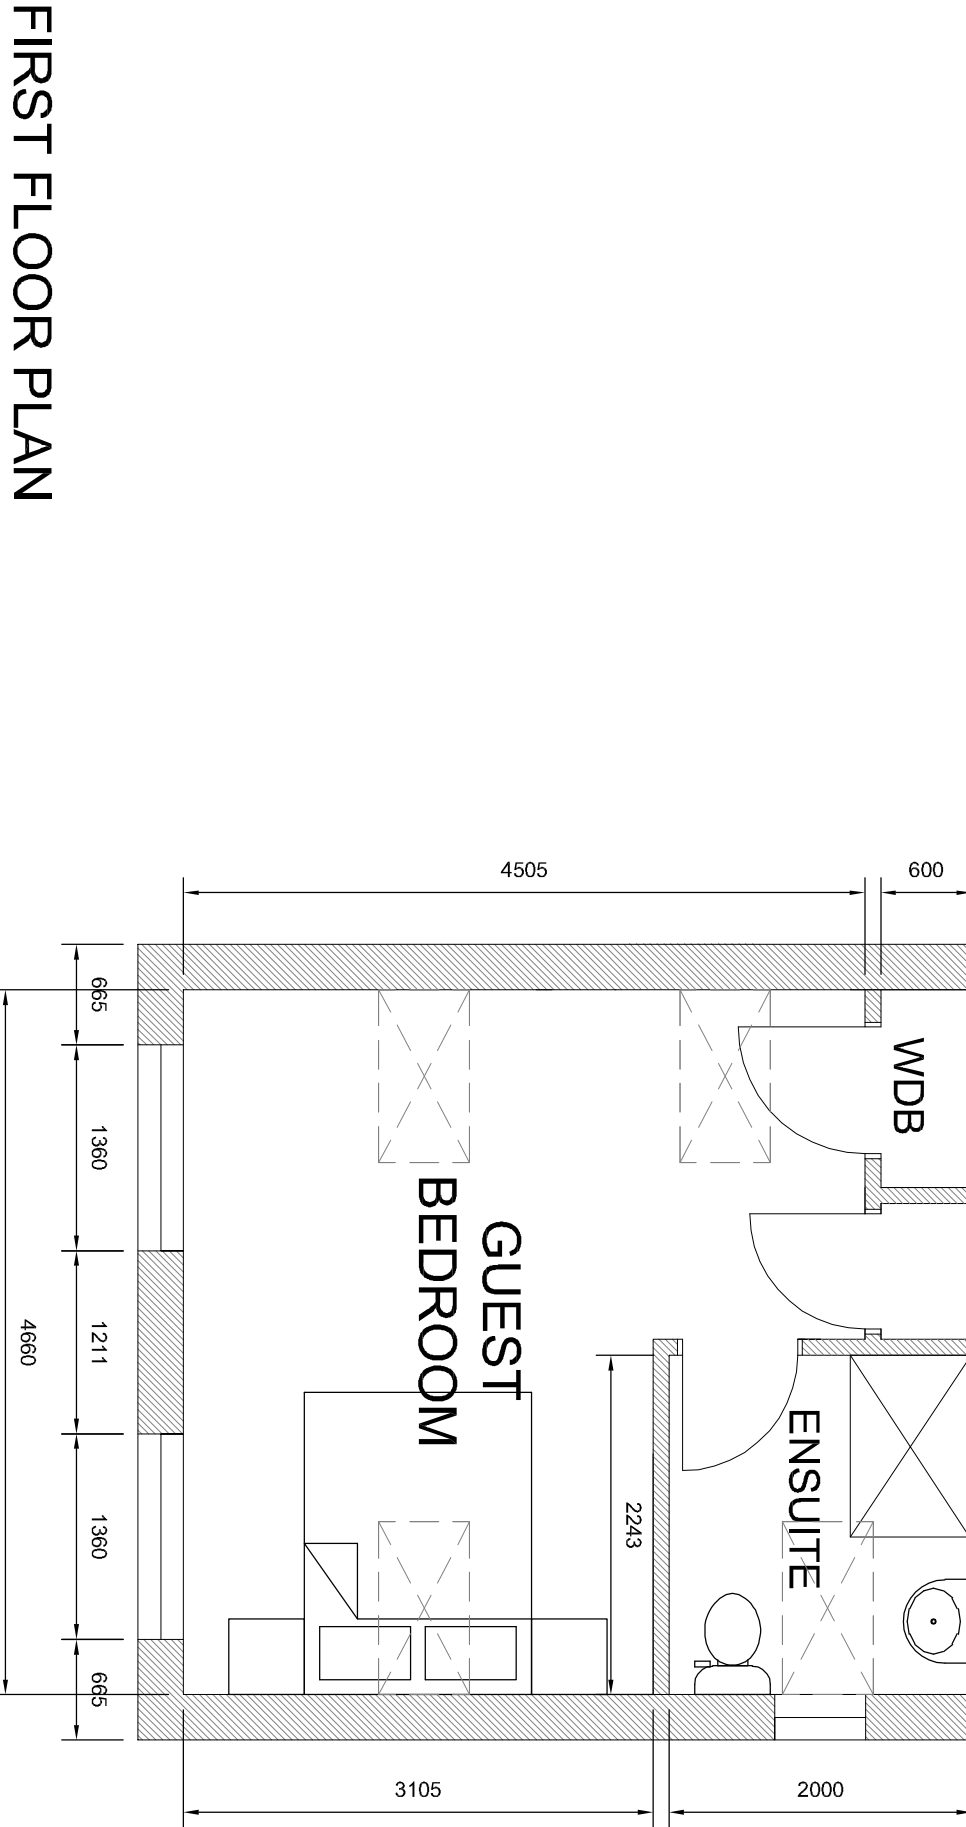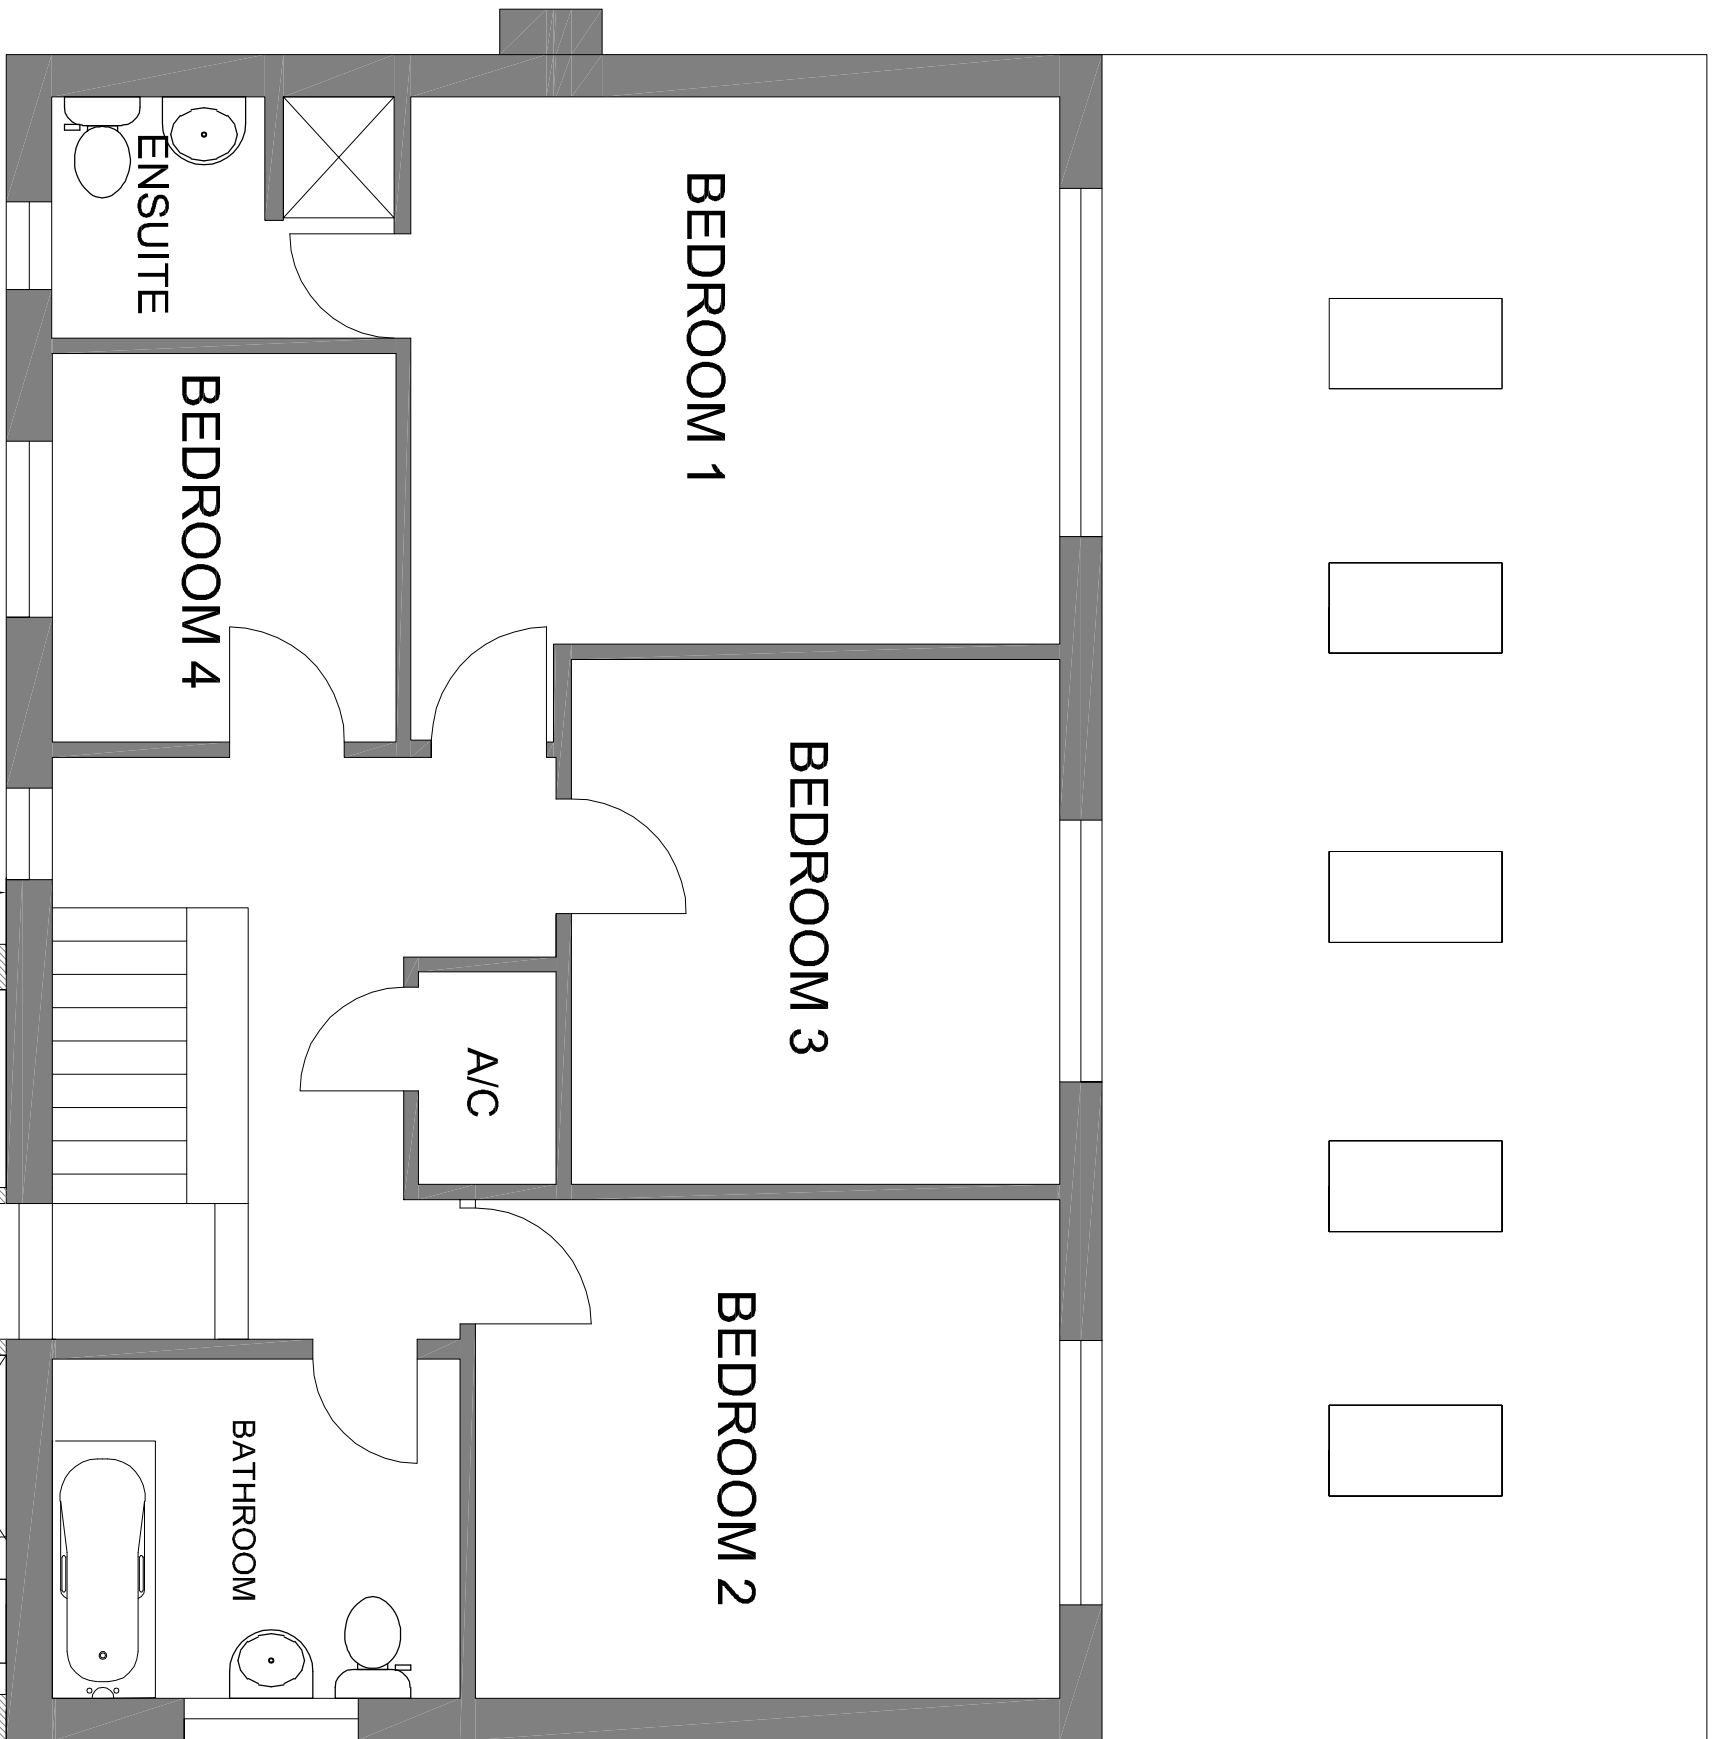

PROPOSED FIRST FLOOR PLAN

LOCATION PLAN

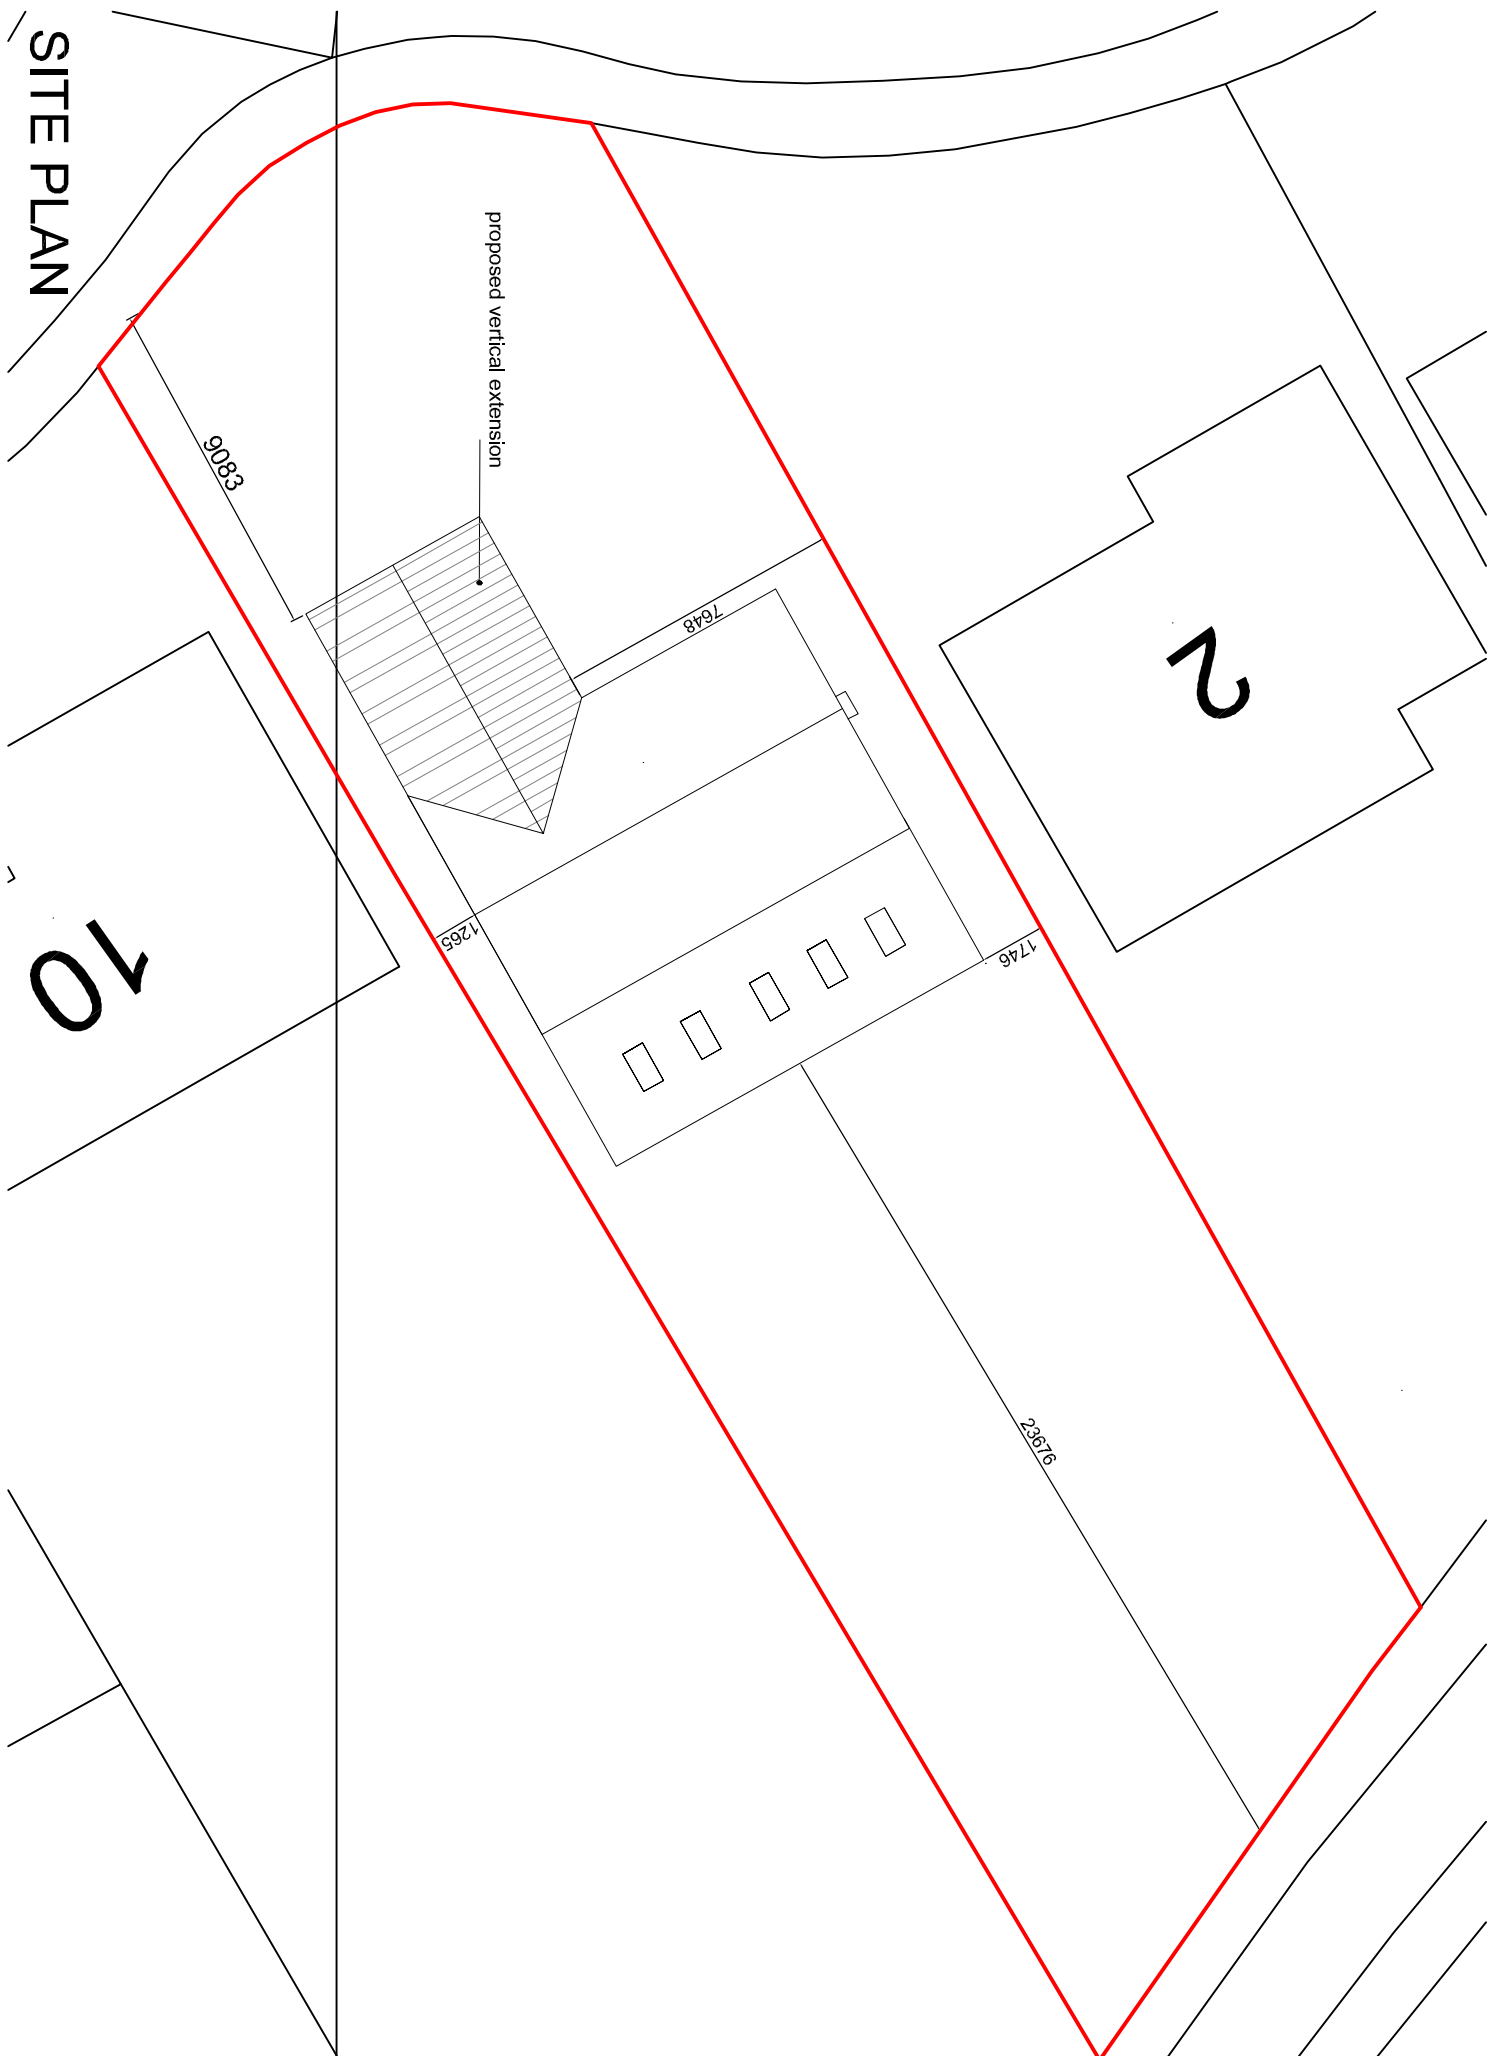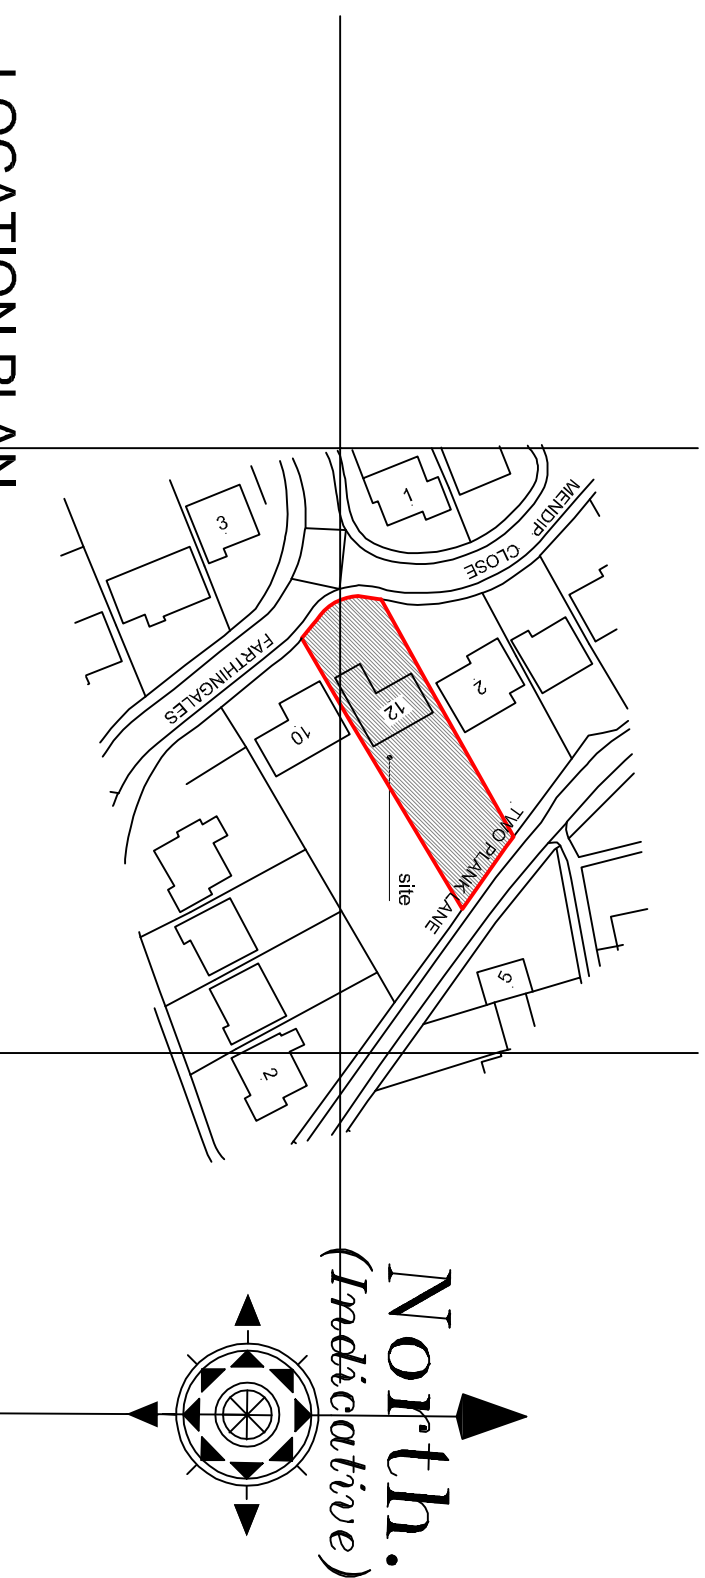

SITE PLAN

Revision	Date	Drawn	Description
----------	------	-------	-------------

Client	Mr & Mrs M Hicks
Project	Alteration and vertical extension to 12 Farthingales, Spalding
Drawing	Planning

Scale	1:50, 1:100, 1:200	Drawn	AWM	Date	01/11/2019
11:350 @ A1					

Trevor A Gray RIBA Ltd, 14 Old Fenlake Road, Weston Hills, Spalding, Lincs, PE12 6DD					
01406 380027 07778 997975 trevor@tasaarchitects.co.uk					

