
2587-17
scale 1-100

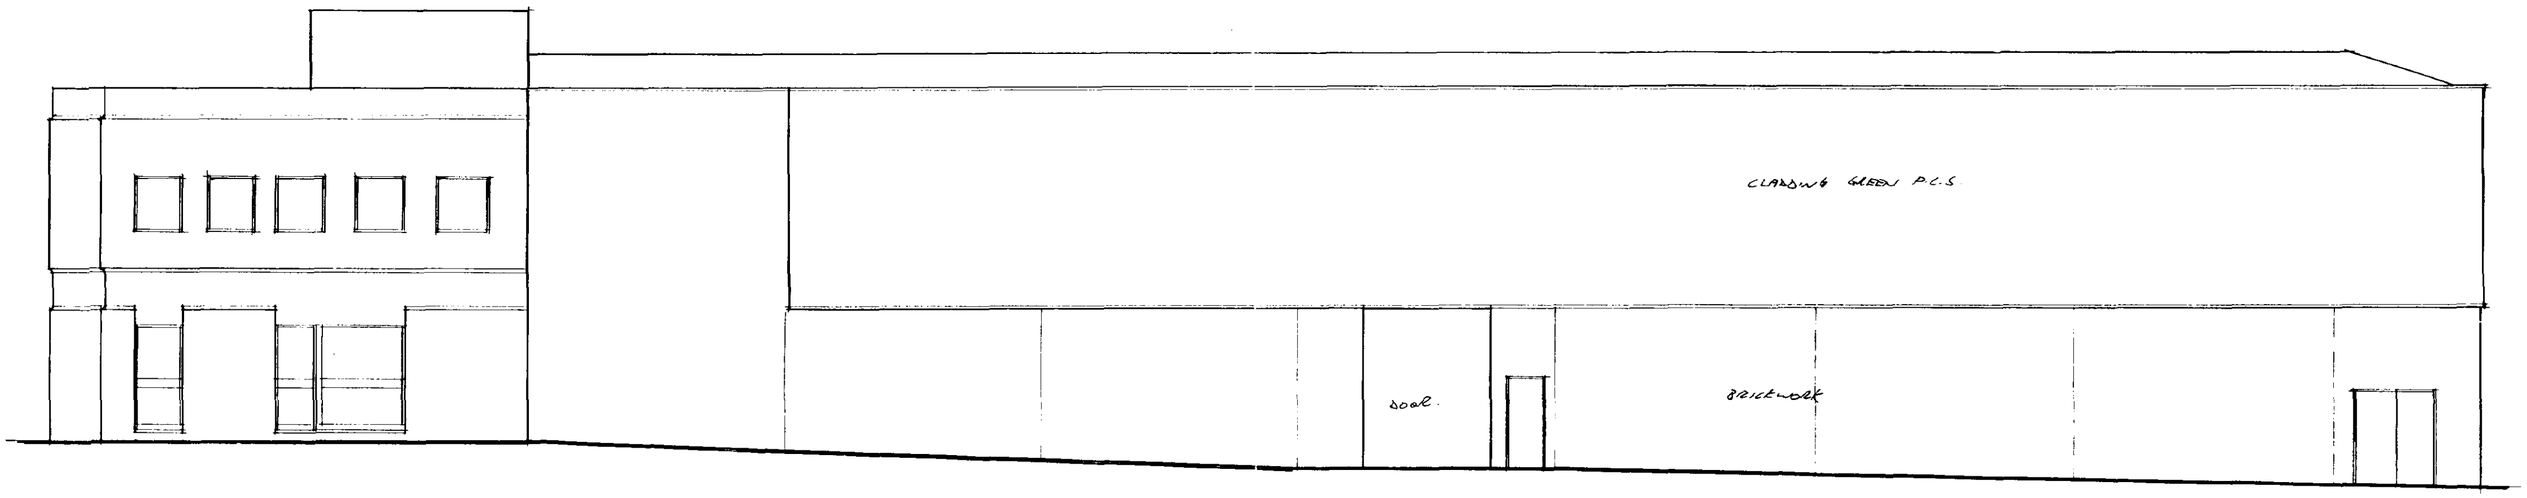

ELEVATION AS EXISTING

DETERMINED PLAN

FOR SECTIONS THRO' FACADE SEE DWG 2587-24 AS EXISTING
-27 AS PROPOSED


* PANELS MARKED THUS TO BE LOUVRED WITH FINISH TO MATCH THAT ON MAIN PANELLING

COLUMNS & ENTABLATURE TO BE PAINTED COLOUR/S TO BE AGREED

WINDOW & PANELLING IN HARDWOOD WITH EMAN FINISH COLOUR TO BE AGREED

SOUTH HOLLAND D.C.
PLAN DEPT.
17 NOV 1994
REF ....J.109.194..

EXISTING BRAKING IN THIS BAY TO WALLS & ROOF. WALL CLADDING TO BE ALTERED TO SUIT ELEVATION

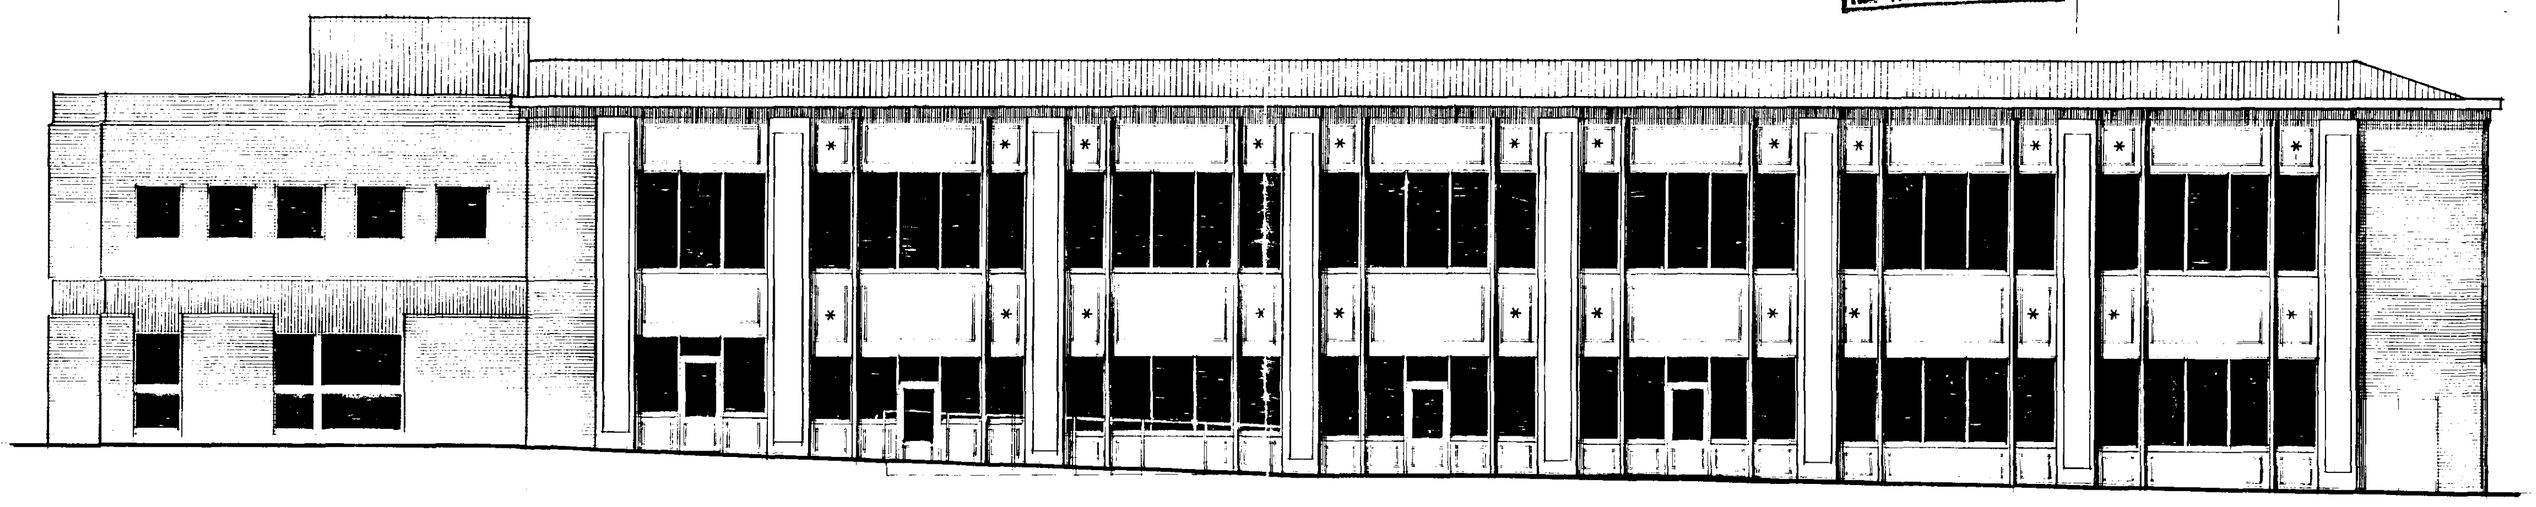

ELEVATION AS PROPOSED

9 8a 8 7 6 5 4 3 2 1