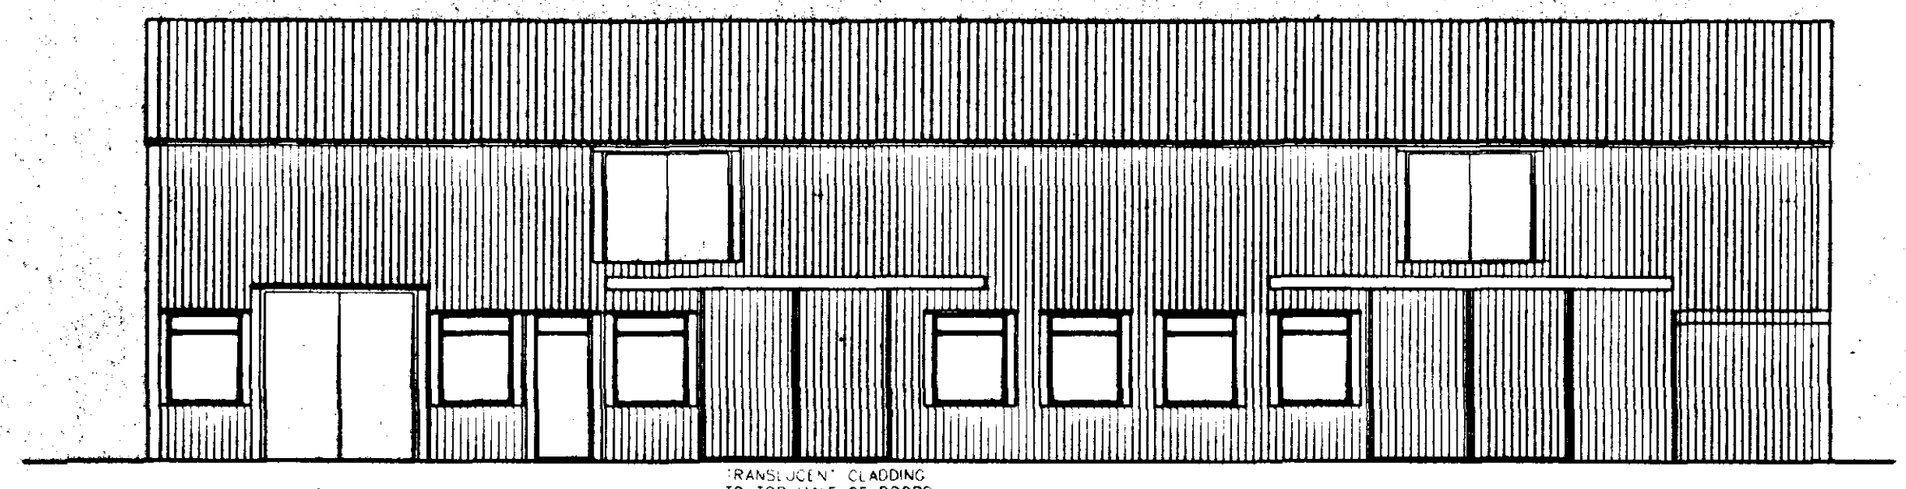

'RANSLUCENT' CLADDING
TO TOP HALF OF DOORS.

SOUTH ELEVATION

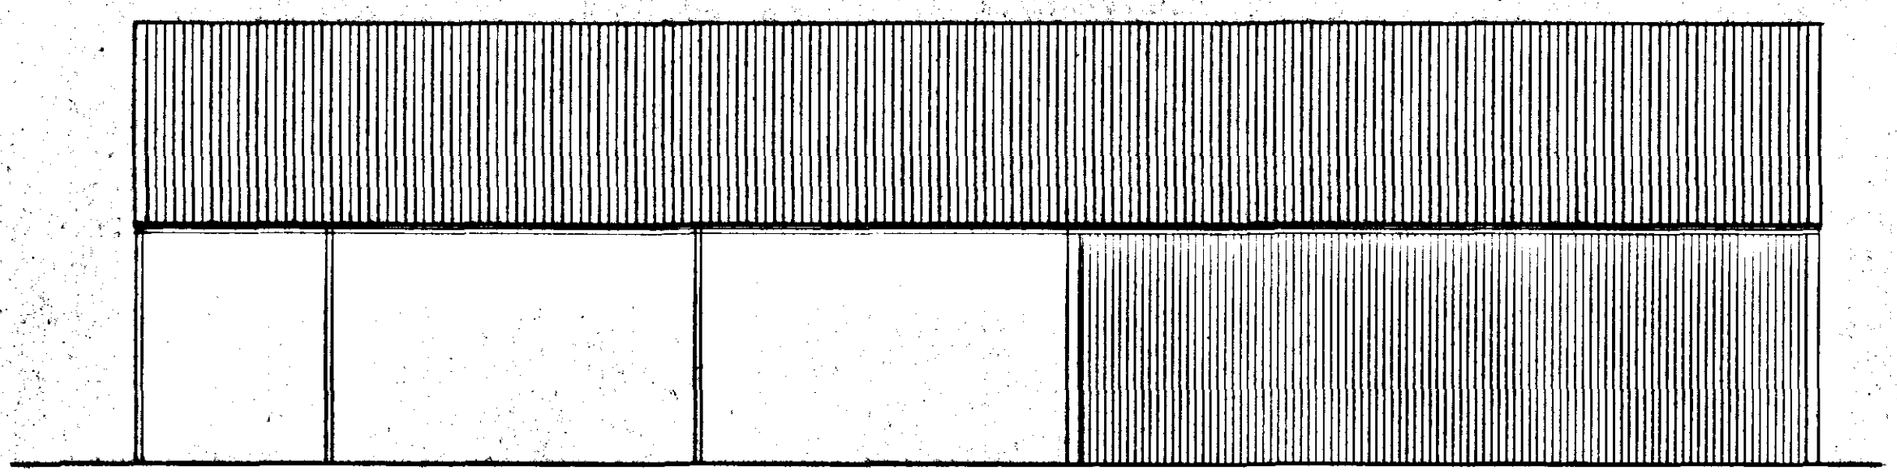

NORTH ELEVATION

UPPER 1.2m OF CLADDING
TO BE TRANSLUCENT

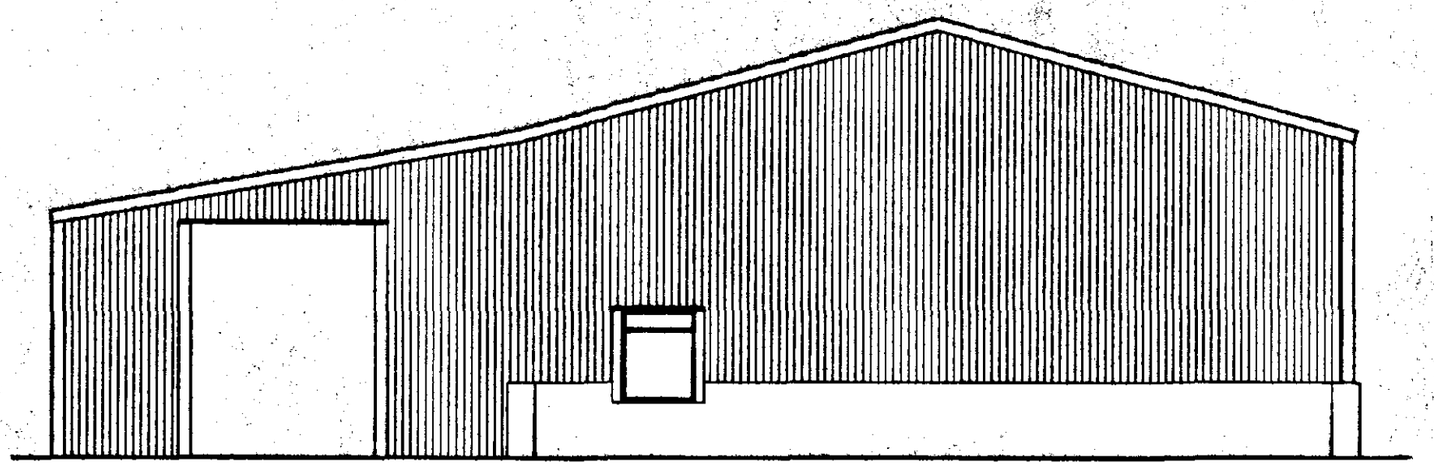

WEST ELEVATION

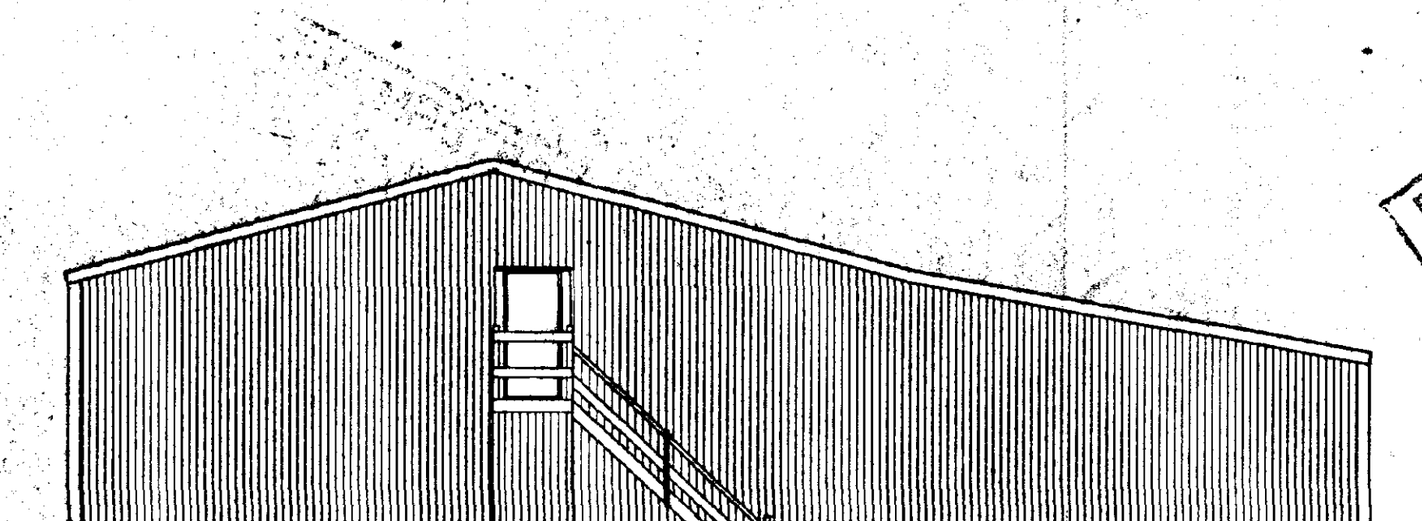

EAST ELEVATION

DETERMINE PLAN

SOUTH HOLLAND DC
HOUSING & PLANNING
04 DEC 1996
Ref: 1109/96.

revision	date	init.	revision details.

COOPER ARCHITECTURAL DESIGN
BRONAVON, HOCKLESGATE,
FLEET, SPALDING, LINC'S PE12 8LF
Tel/Fax : 01406 423782

Client.
ELSOMS SEEDS LTD

Project.
ALTERATIONS TO EXIST. BUILDING
PINCHBECK ROAD,
SPALDING,
LINC'S.

Drawing.
ELEVATIONS

Scale	1:100	Drawing No.	9605:6
Date.	NOV. '96.	Drawn.	

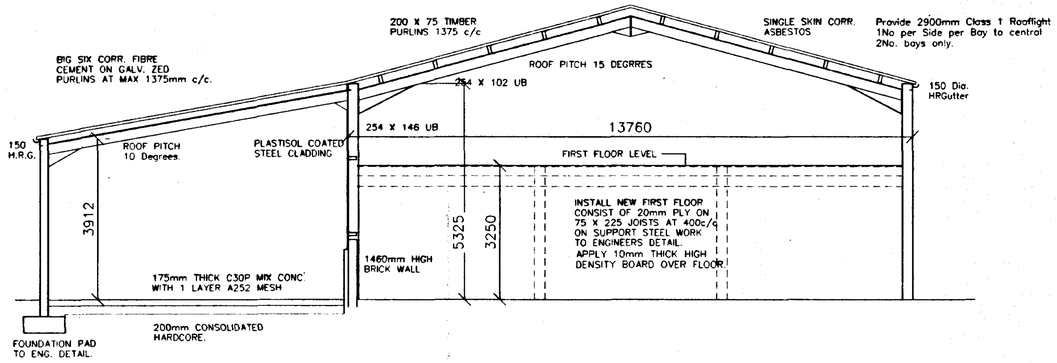

SECTION

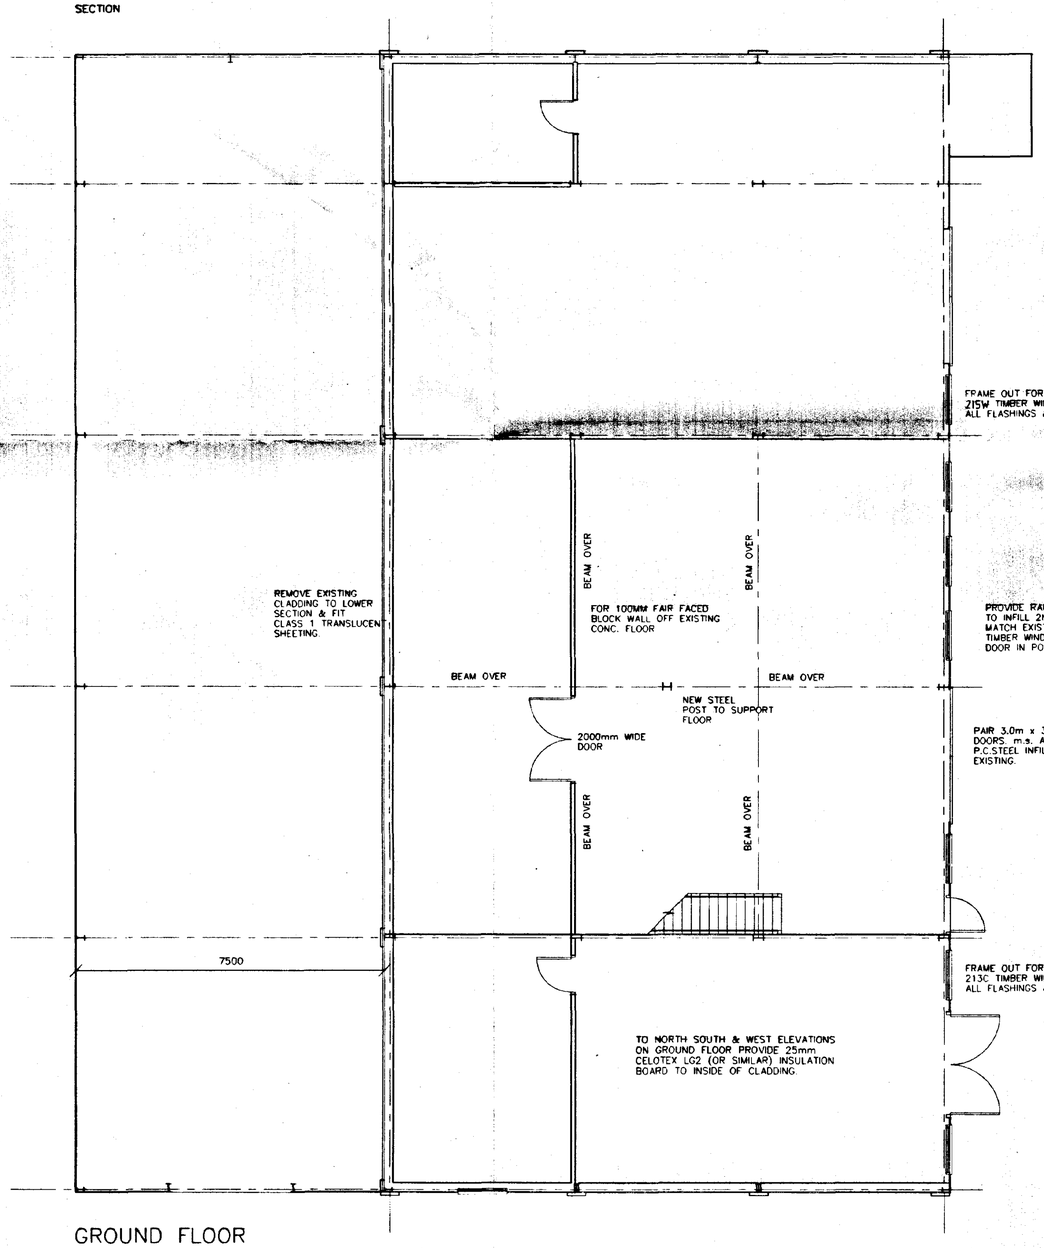

GROUND FLOOR

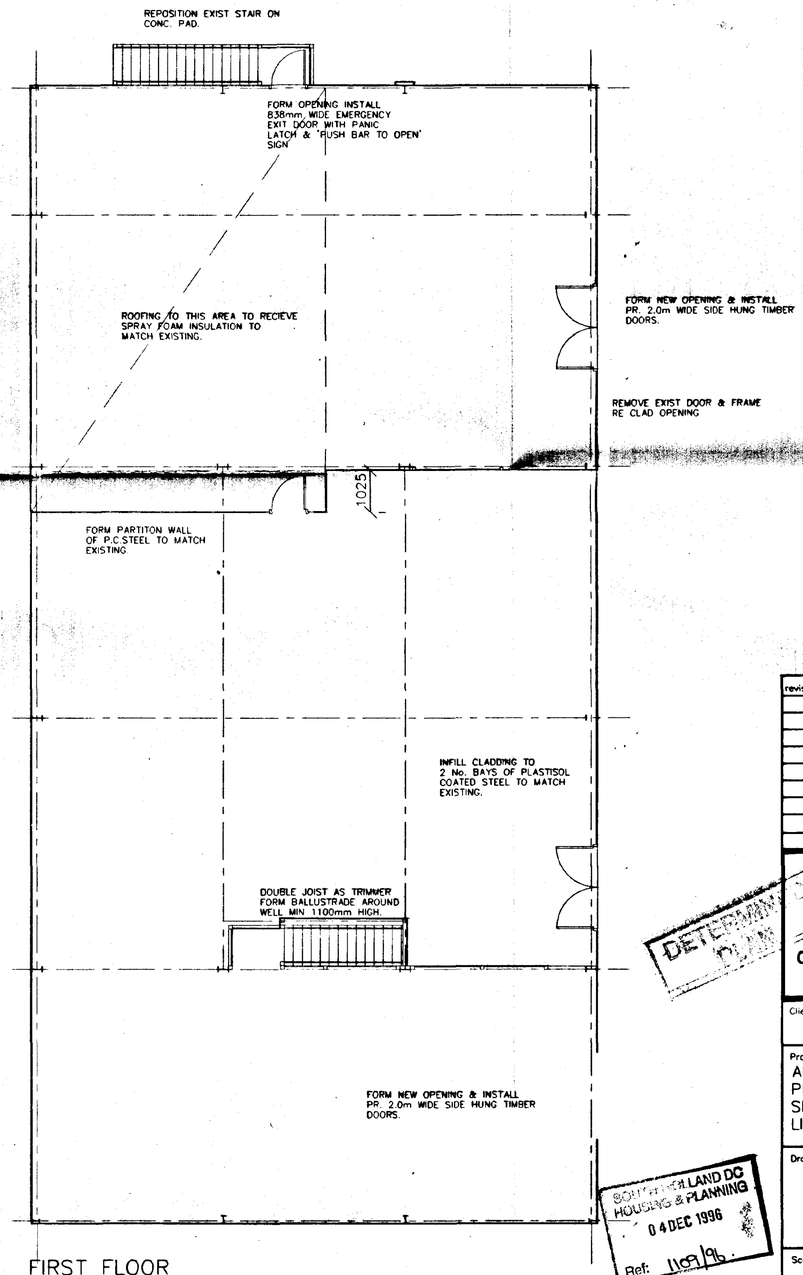

FIRST FLOOR

revision	date	init.	revision details.

DETERMINED PLAN

COOPER ARCHITECTURAL DESIGN
BRONAVON, HOCKLESGATE, FLEET, SPALDING, LINC'S PE12 6LF
Tel/Fax : 01406 423782

Client.
ELSOMS SEEDS LIMITED

Project.
ALTERATIONS TO EXIST. BUILDING
PINCHBECK ROAD,
SPALDING,
LINC'S.

Drawing.
PLAN/SECTION PROPOSED

Scale	1:75	Drawing No.	9605:5
Date.	NOV. '96.	Drawn.	

SOUTH HOLLAND DC
HOUSING & PLANNING
04 DEC 1996
Ref: H69/96

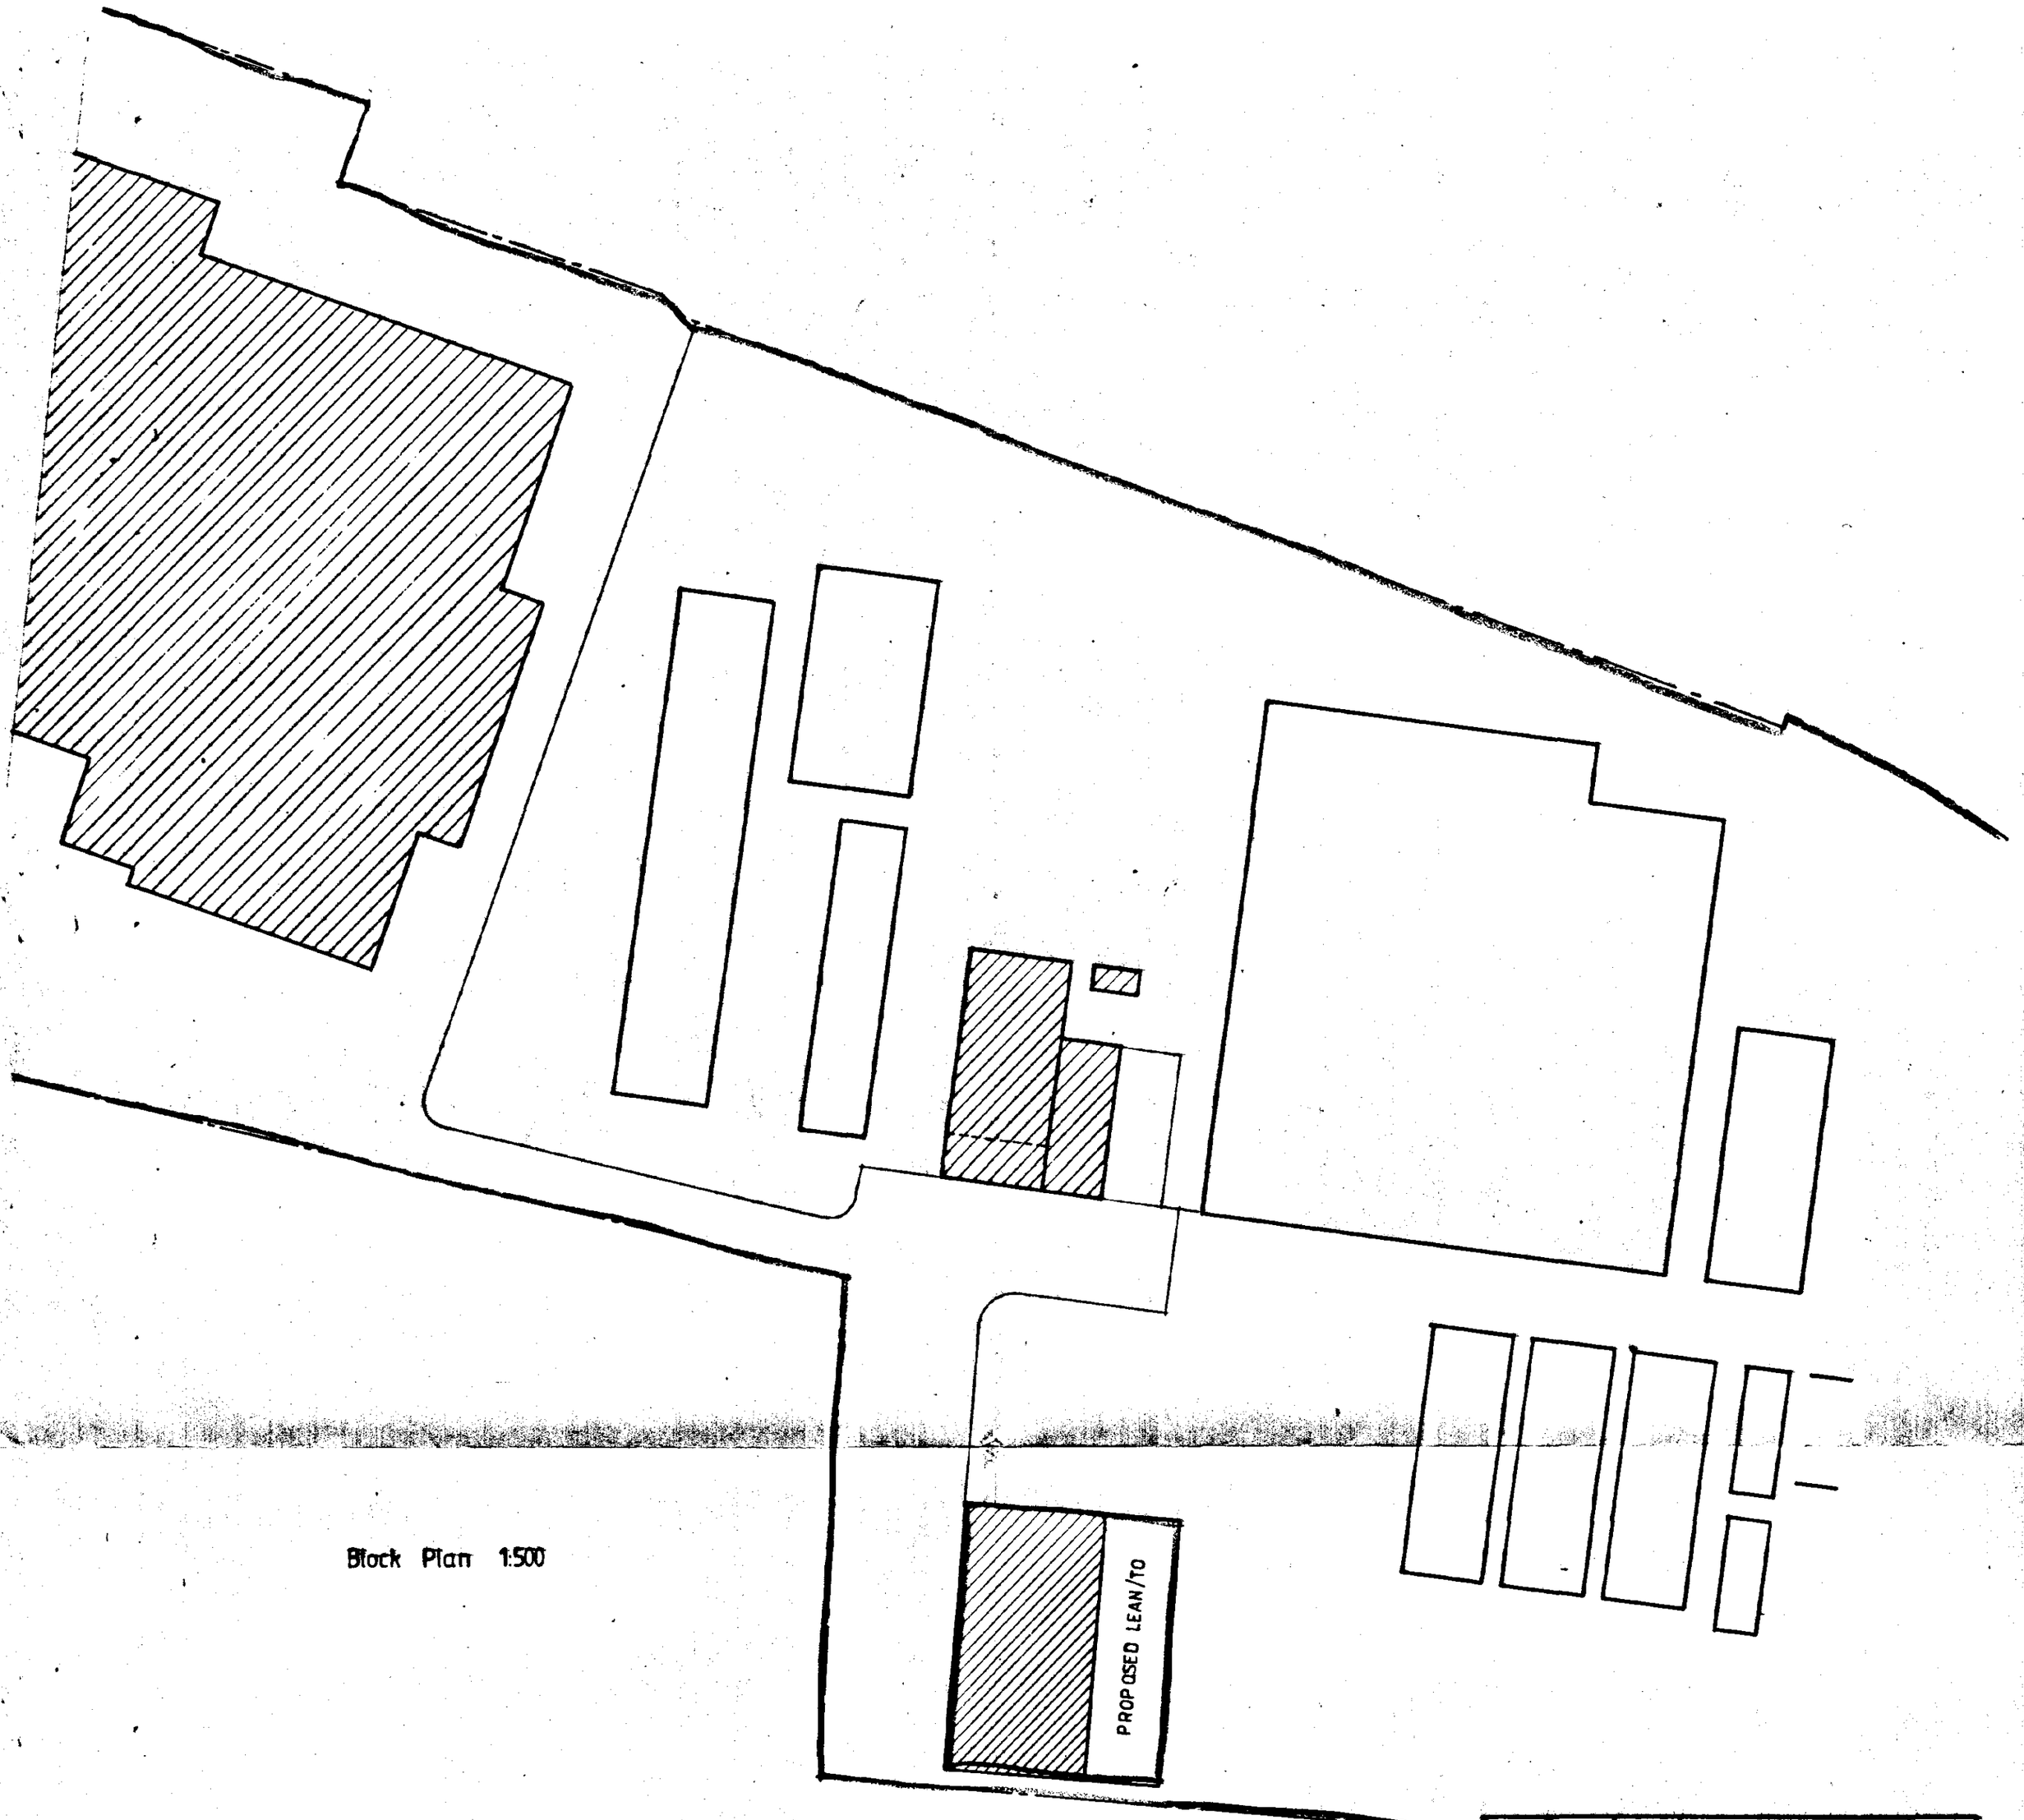

Block Plan 1:500

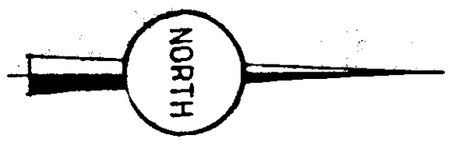

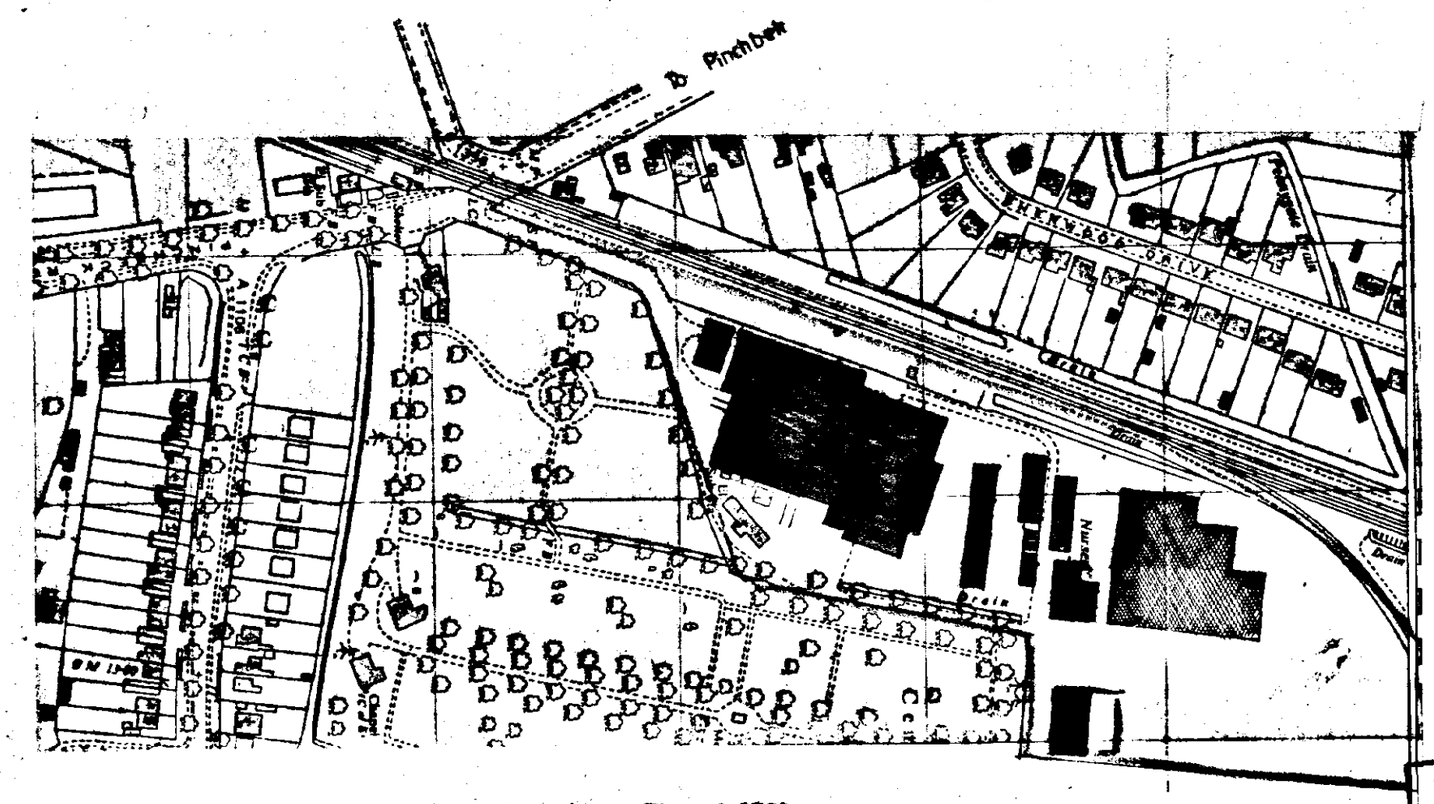

Location Plan 1:2500

DETERMINED PLAN

SOUTH HOLLAND DC
HOUSING & PLANNING
04 DEC 1996
Ref: H09/96.

revision	date	init.	revision details.

COOPER ARCHITECTURAL DESIGN
BRONAVEN, HOCKLESBATE,
FLEET, SPALDING, LINC'S PE12 6LF
Tel/Fax : 01406 423782

Client.
ELSOMS SEEDS LTD

Project.
SITE LOCATION PLAN
PINCHBECK ROAD,
SPALDING,
LINC'S.

Drawing.

Scale	Drawing No. 9605:3
Date. OCT. '96	Drawn.