




1 Street Section 1 - Thro' Halmergate
1 : 200 Elevation heights indicative unless shown

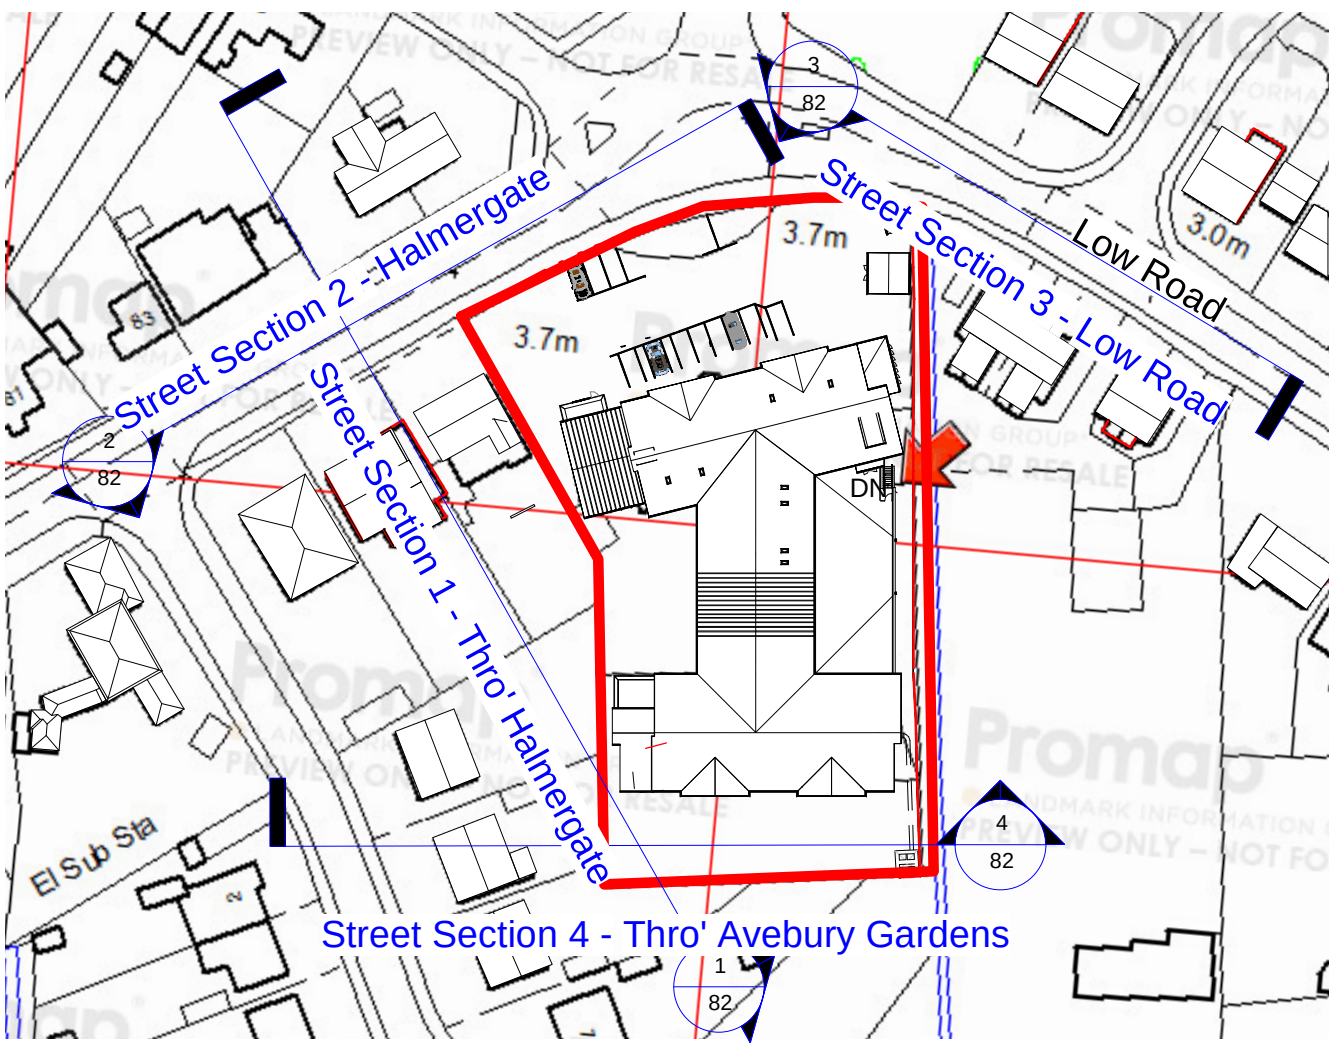

Streetscene location plan
1 : 1000



2 Street Section 2 - Halmergate
1 : 200 Elevation heights indicative unless shown



3 Street Section 3 - Low Road
1 : 200 Elevation heights indicative unless shown



4 Street Section 4 - Thro' Avebury Gardens
1 : 200 Elevation heights indicative unless shown

DRAWING REVISIONS				
REV	DESCRIPTION	DATE	BY	CHK
A	Generally co-ordinated for re-issue	06/12/2020	TE	JS

NOTES

DO NOT SCALE. USE FIGURED DIMENSIONS ONLY.

ALL DIMENSIONS TO BE VERIFIED ON SITE PRIOR TO THE COMMENCEMENT OF ANY WORK OR THE PRODUCTION OF ANY SHOP DRAWINGS. ALL DISCREPANCIES TO BE REPORTED TO THE ARCHITECT.

THIS DRAWING IS TO BE READ IN CONJUNCTION WITH ALL RELATED ARCHITECTS AND ENGINEERS DRAWINGS AND ANY OTHER RELEVANT INFORMATION.

THIS DRAWING IS COPYRIGHT © OF DWA ARCHITECTS (LONDON) LTD.



DWA Architects (London) Ltd
Cyclops House
Link Business Park
York
United Kingdom
YO10 3JB

01904 544 400
dwa@dwa-architects.co.uk
www.dwa-architects.co.uk

CLIENT
Glenholme Senior Living (Spalding) Limited

PROJECT
Proposed 61 Bedroom Care Home on the Former Birds PH Site

DRAWING TITLE
Streetscene sections

DRAWING STATUS

SCALE As indicated	DATE 01/23/19	
DRAWN BY SS	CHECKED BY JS	
JOB NO. G5105	DWG NO. 82	REV A