


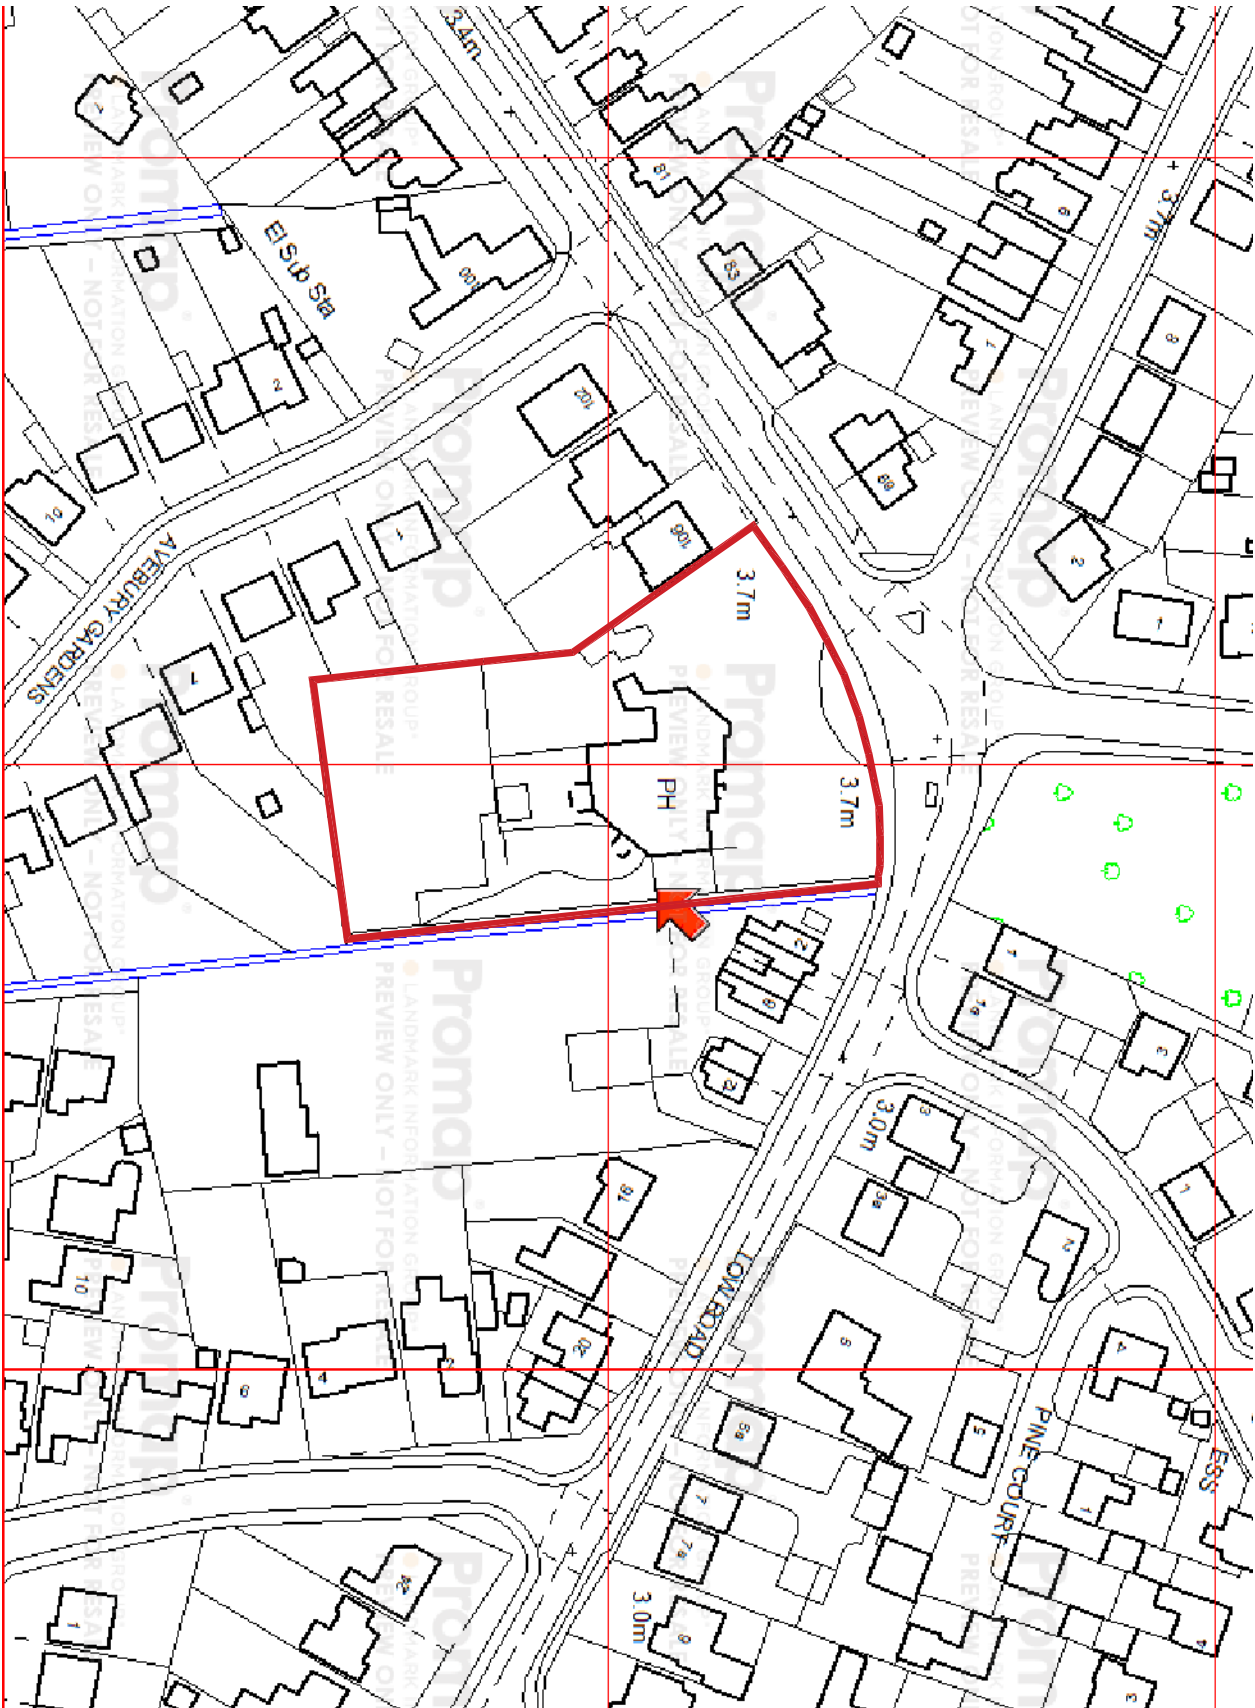

DRAWING REVISIONS		DATE	BY	CHK
REV	DESCRIPTION			

NOTES

DO NOT SCALE, USE FIGURED DIMENSIONS ONLY.

ALL DIMENSIONS TO BE VERIFIED ON SITE PRIOR TO THE COMMENCEMENT OF ANY WORK OR THE PRODUCTION OF ANY SHOP DRAWING. ALL DISCREPANCIES TO BE REPORTED TO THE ARCHITECT.

THIS DRAWING IS TO BE READ IN CONJUNCTION WITH ALL RELATED INFORMATION.

THIS DRAWING IS COPYRIGHT © OF DWA ARCHITECTS, LONDON, LTD.



DWA Architects (London) Ltd
1000 Old Kent Road
London SE15 5JF
United Kingdom
0203 544 400
0203 545 100
dwa@dwa-architects.co.uk
www.dwa-architects.co.uk

CLIENT		Life Property Construction Ltd for Glenholme	
PROJECT		Proposed 61 Bedroom Care Home on the Former Bids PH Site	
DRAWING TITLE		Site Location Plan	
DRAWING STATUS		PLANNING	
SCALE	DATE		
1:1250 @ A4	03.01.2019		
DRAWN BY		JS	
CHECKED BY		-	
JOB NO.	DWG NO.	REV	
G5105	SLP01	-	