
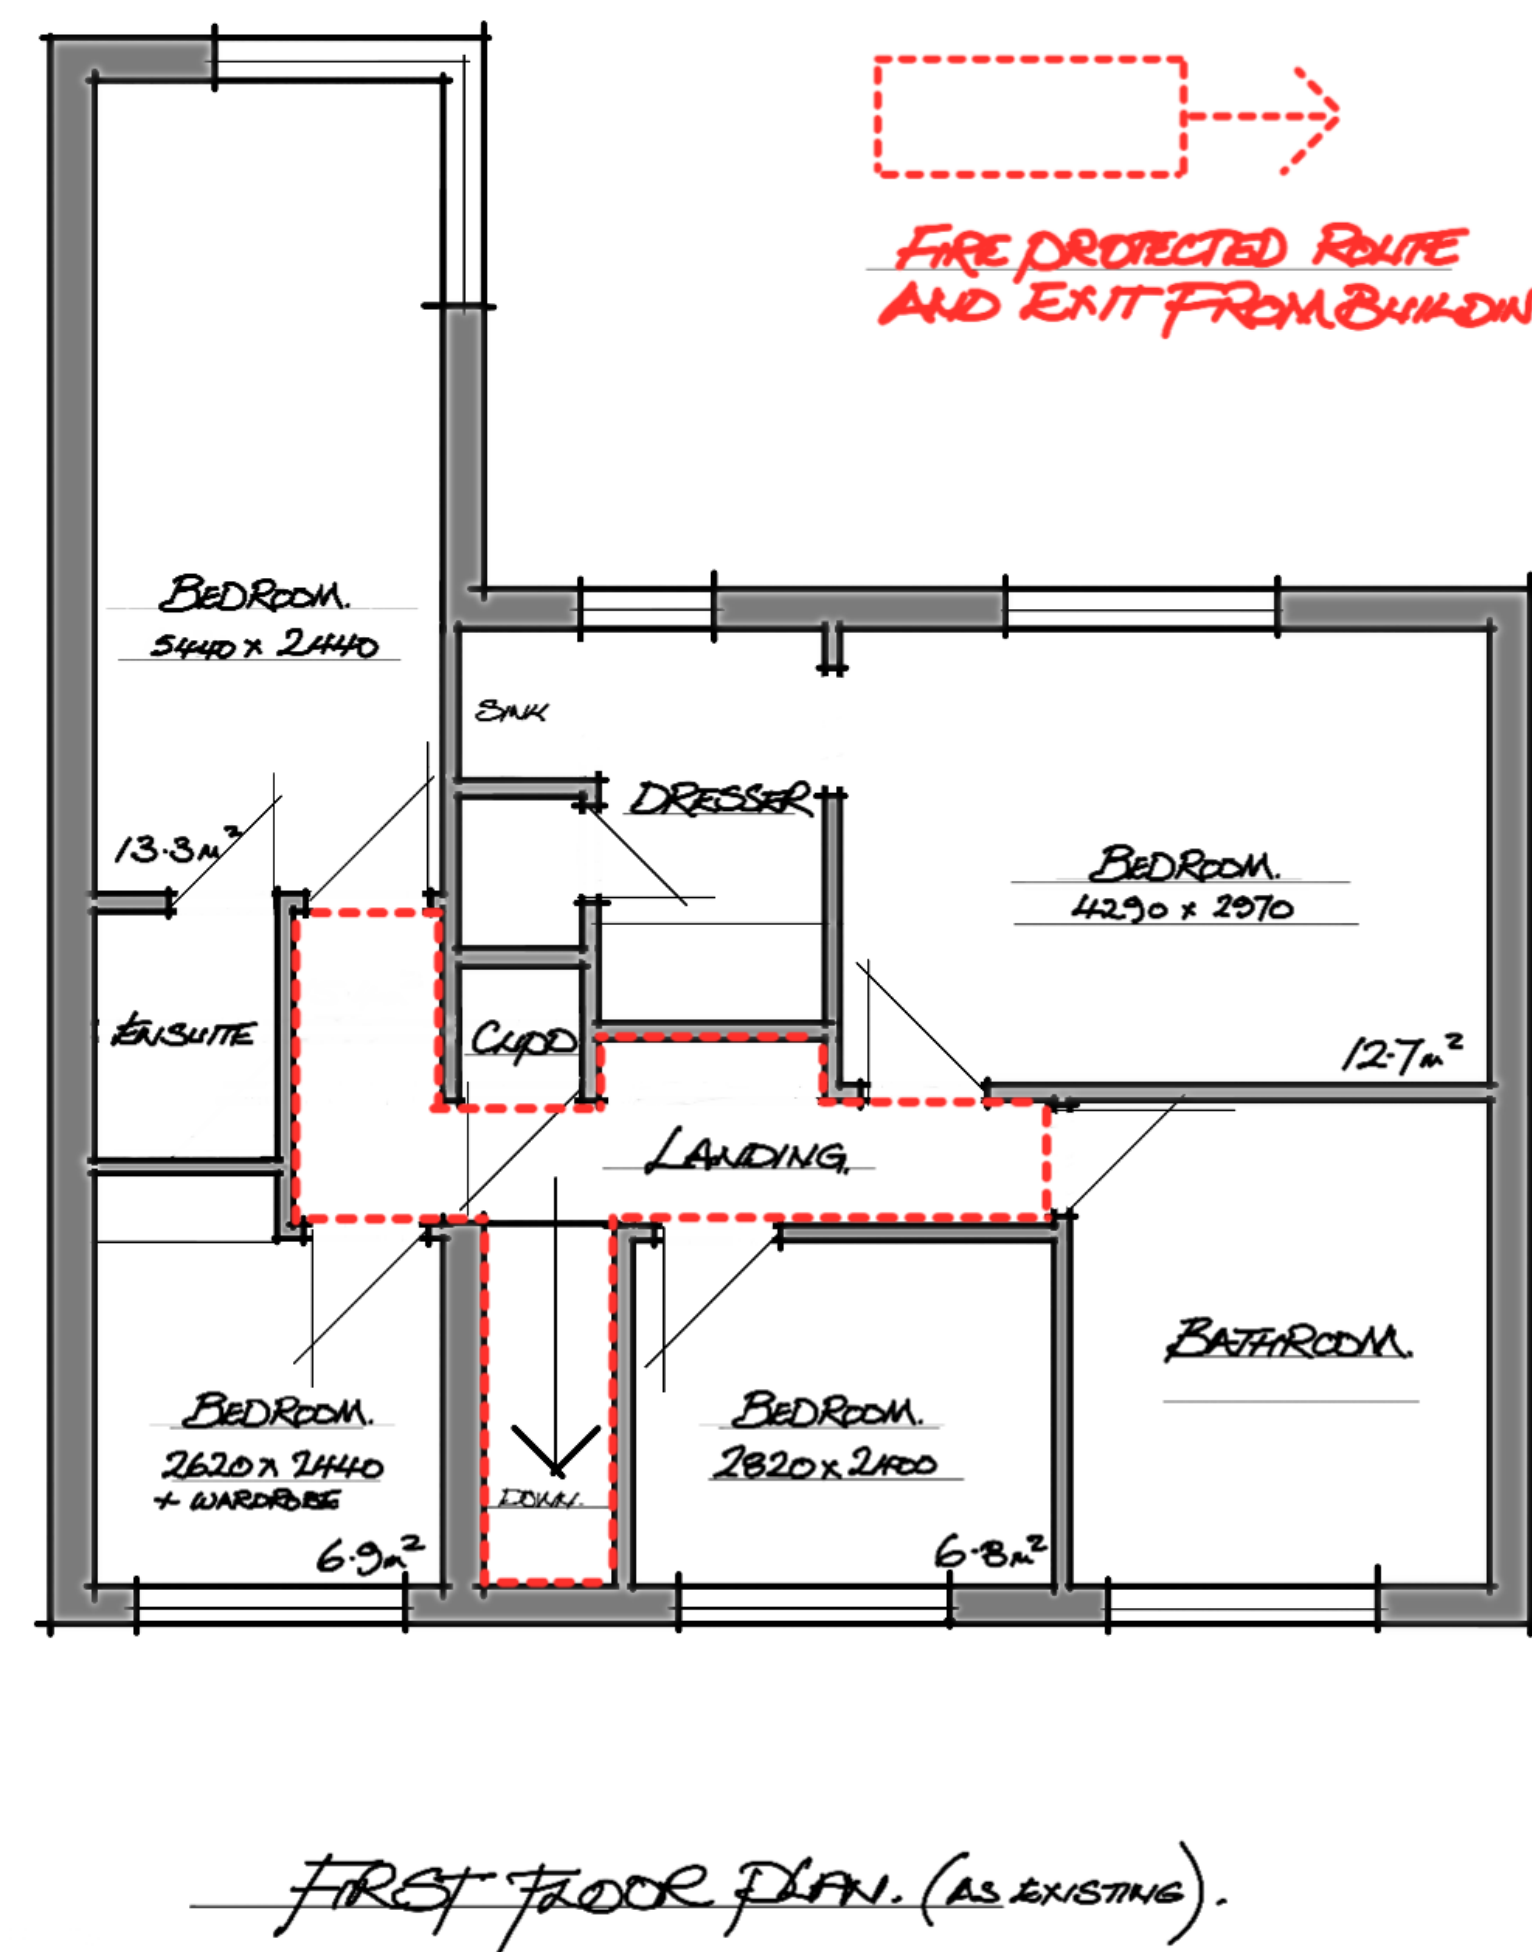
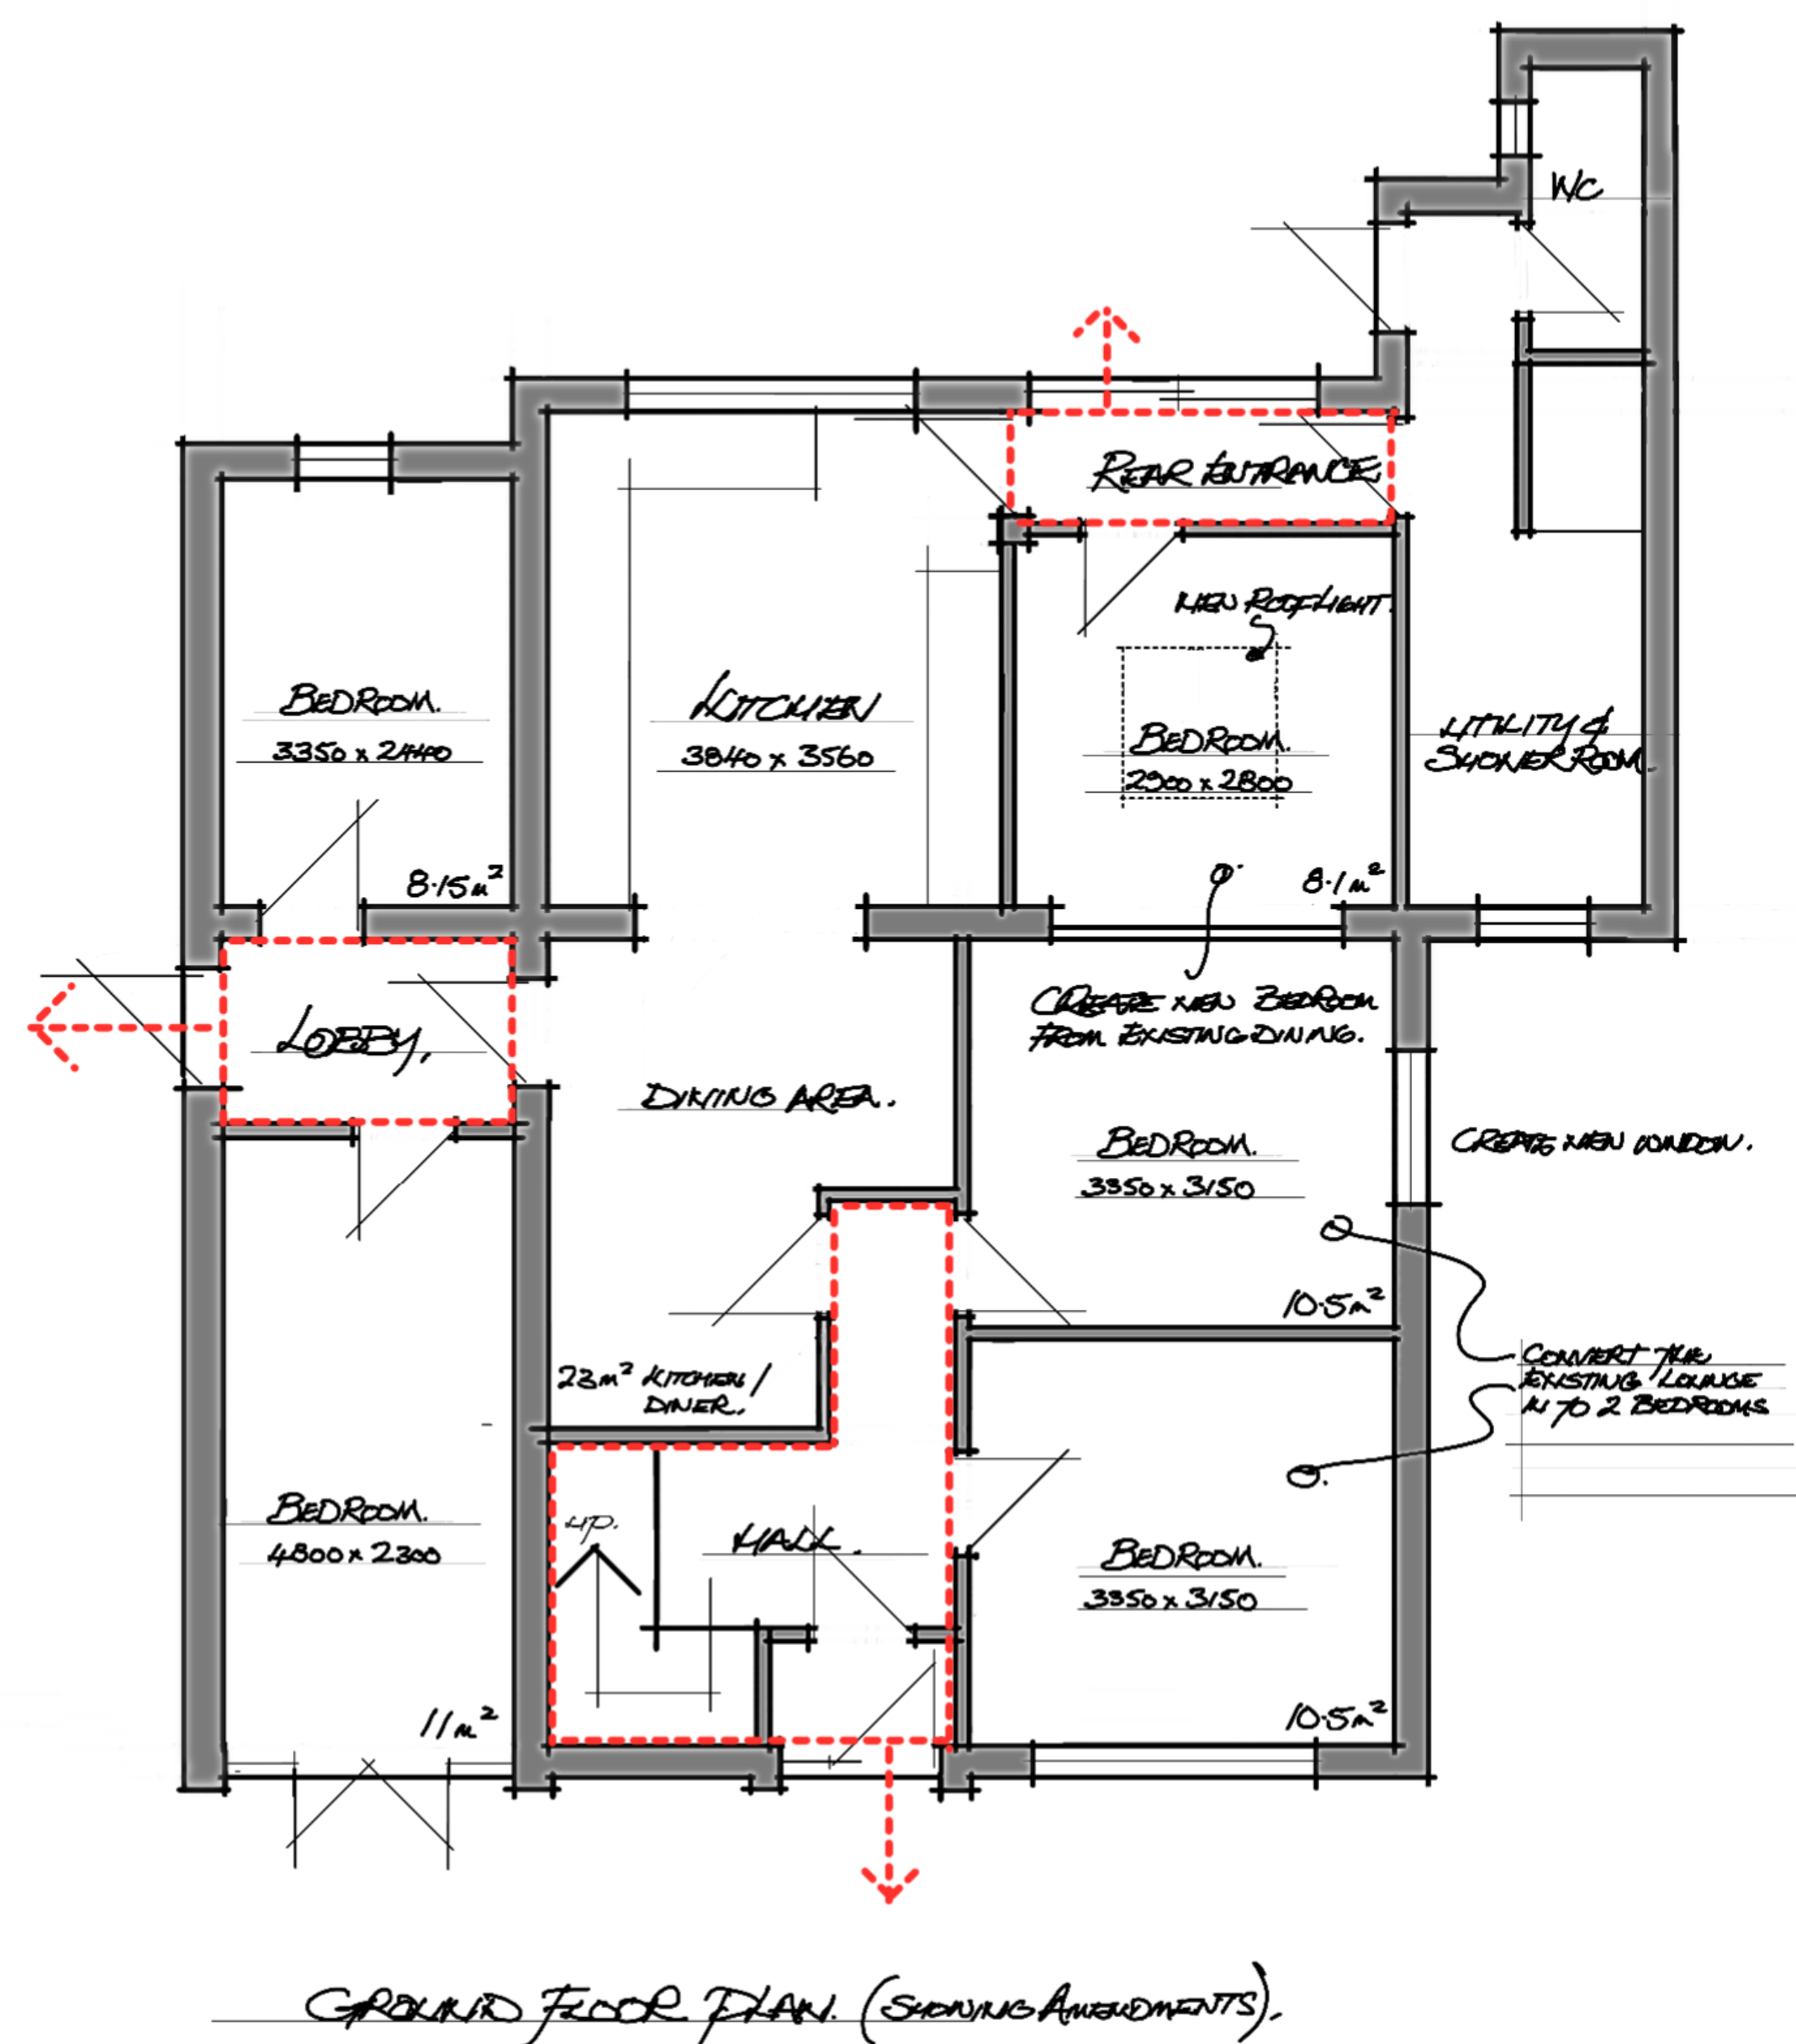
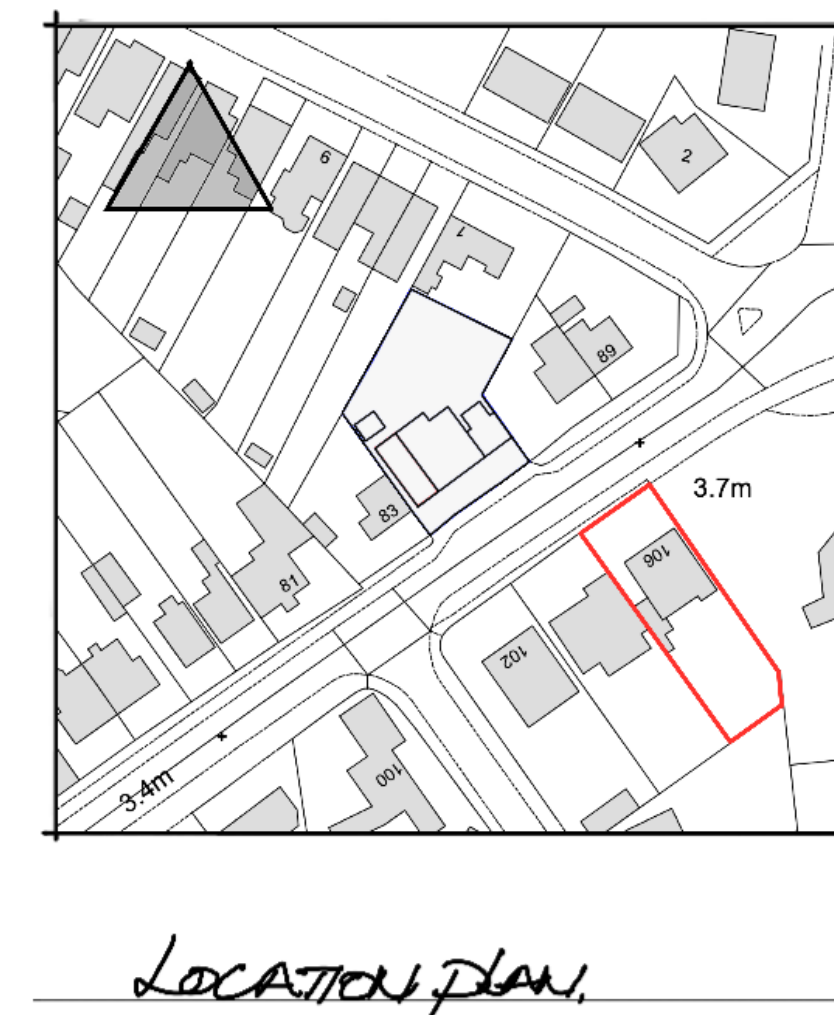


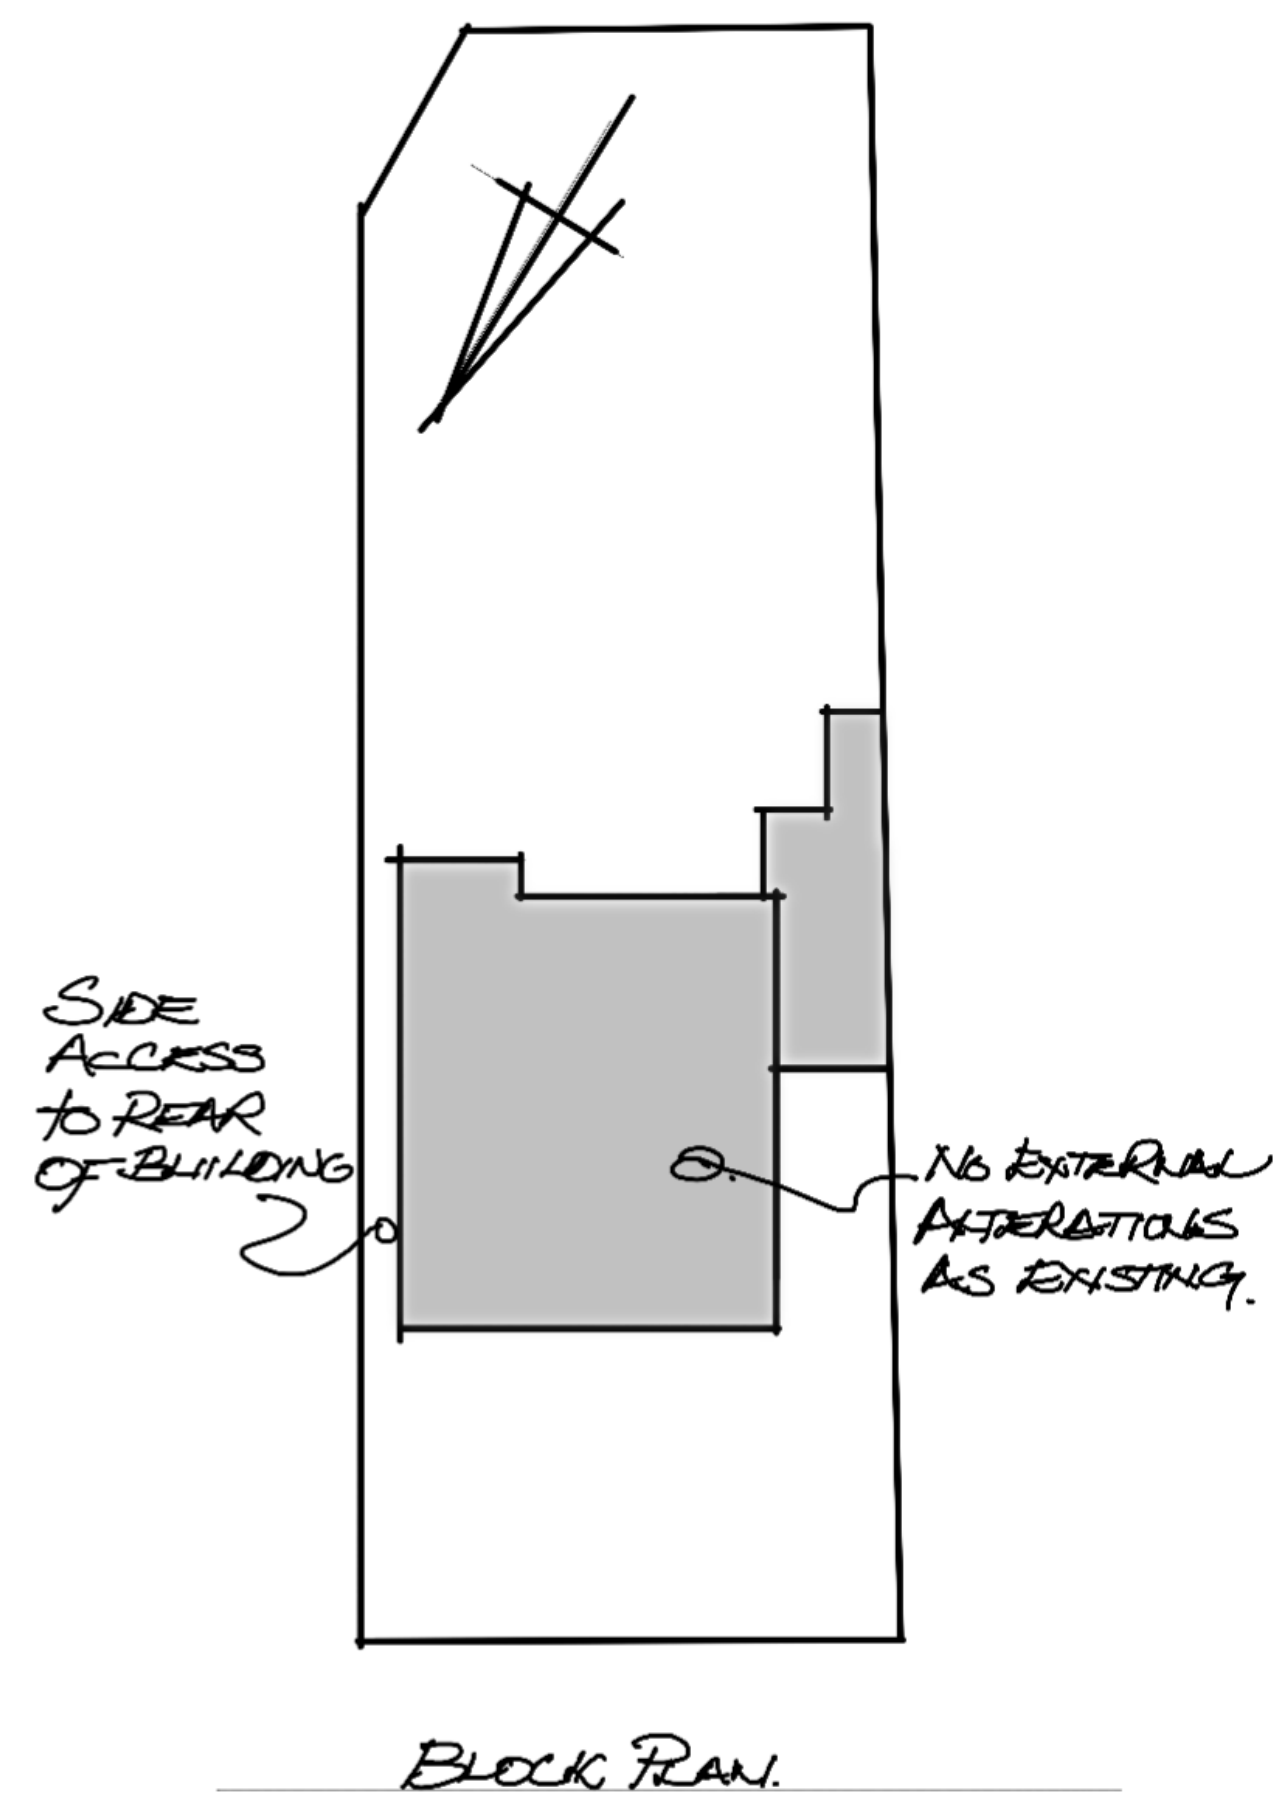

HMO AT 106 VALMER GATE
SPALDING FOR
MRS F + MR JAVADI

A MINOR AMENDMENTS (PHOTOS ADDED) NOV 22

PLANS

1/50 1/100 1/1250 A1 NOV 22

J175-PL1A

Julian Warrick
Architectural Design Consultant

in f

Email: julian@jwarrick-design-cons.com
Tel: 01775 820123
Mob: 07849 652067
Houzz.co.uk

8 Beech Grove
Donington
Spalding
Lincs
PE11 4XQ