
Commercial unit off Kellet Gate, Low Fulney, PE12 6EH

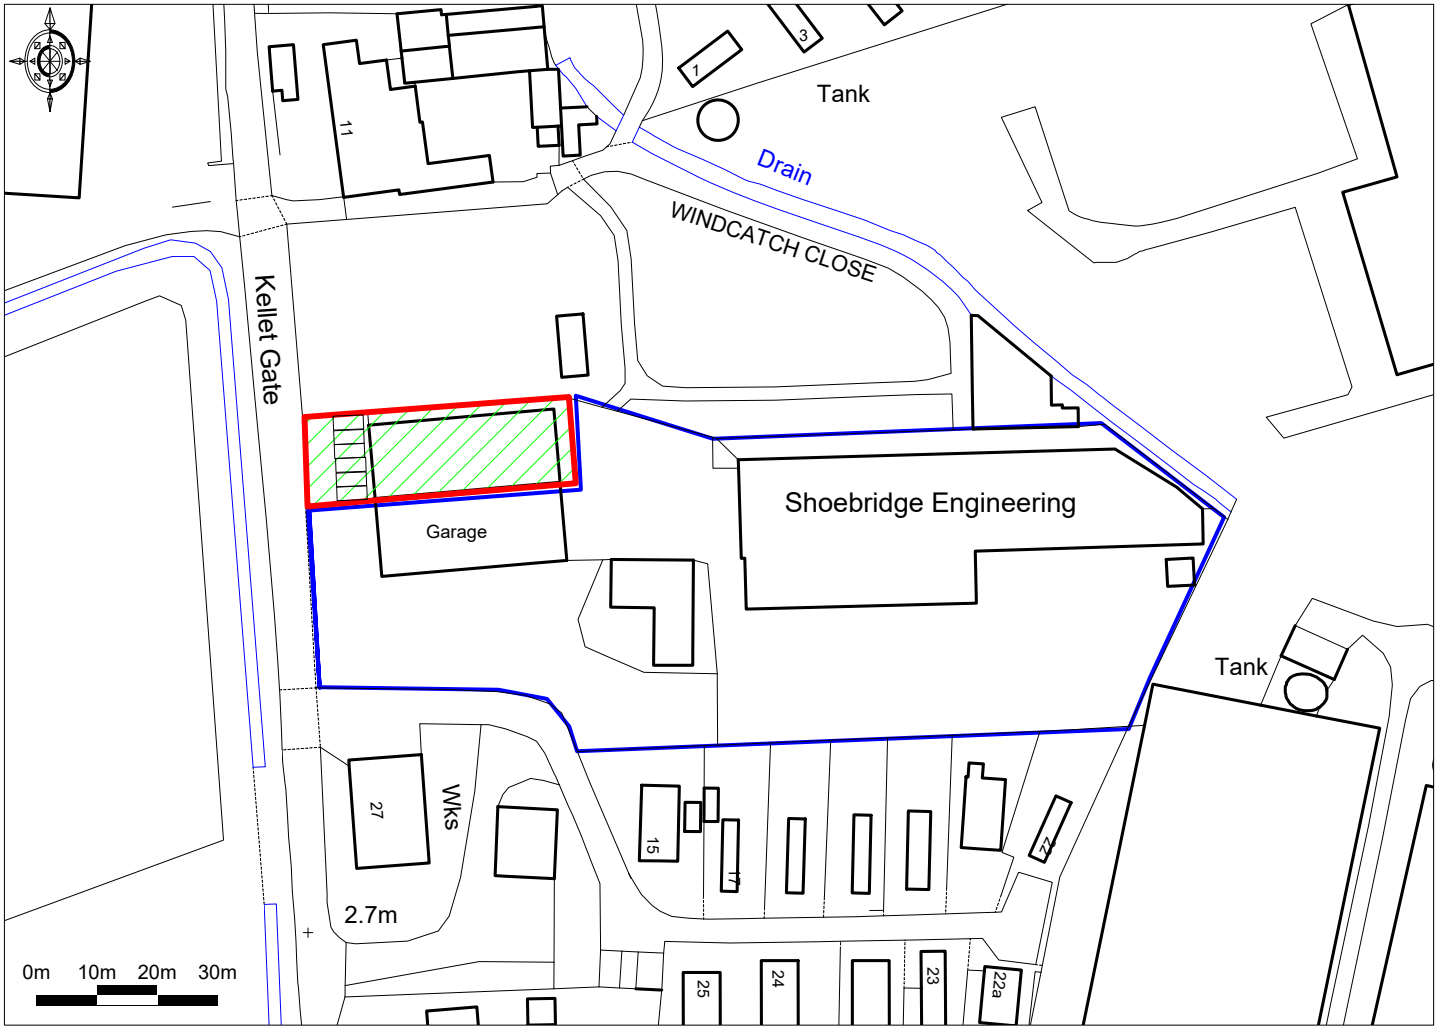

Ordnance Survey © Crown Copyright 2017. All rights reserved. Licence number 100022432. Plotted Scale - **1:1250**

Promap®

Proposed use for B8 (storage & distribution)
and B1 (light industrial)

matrix planning