


BARKER STOREY MATTHEWS
37 Priestgate, Peterborough

SHDC
Planning & Development
19 AUG 2004
1114/04
Ref:



**DETERMINED
PLAN**

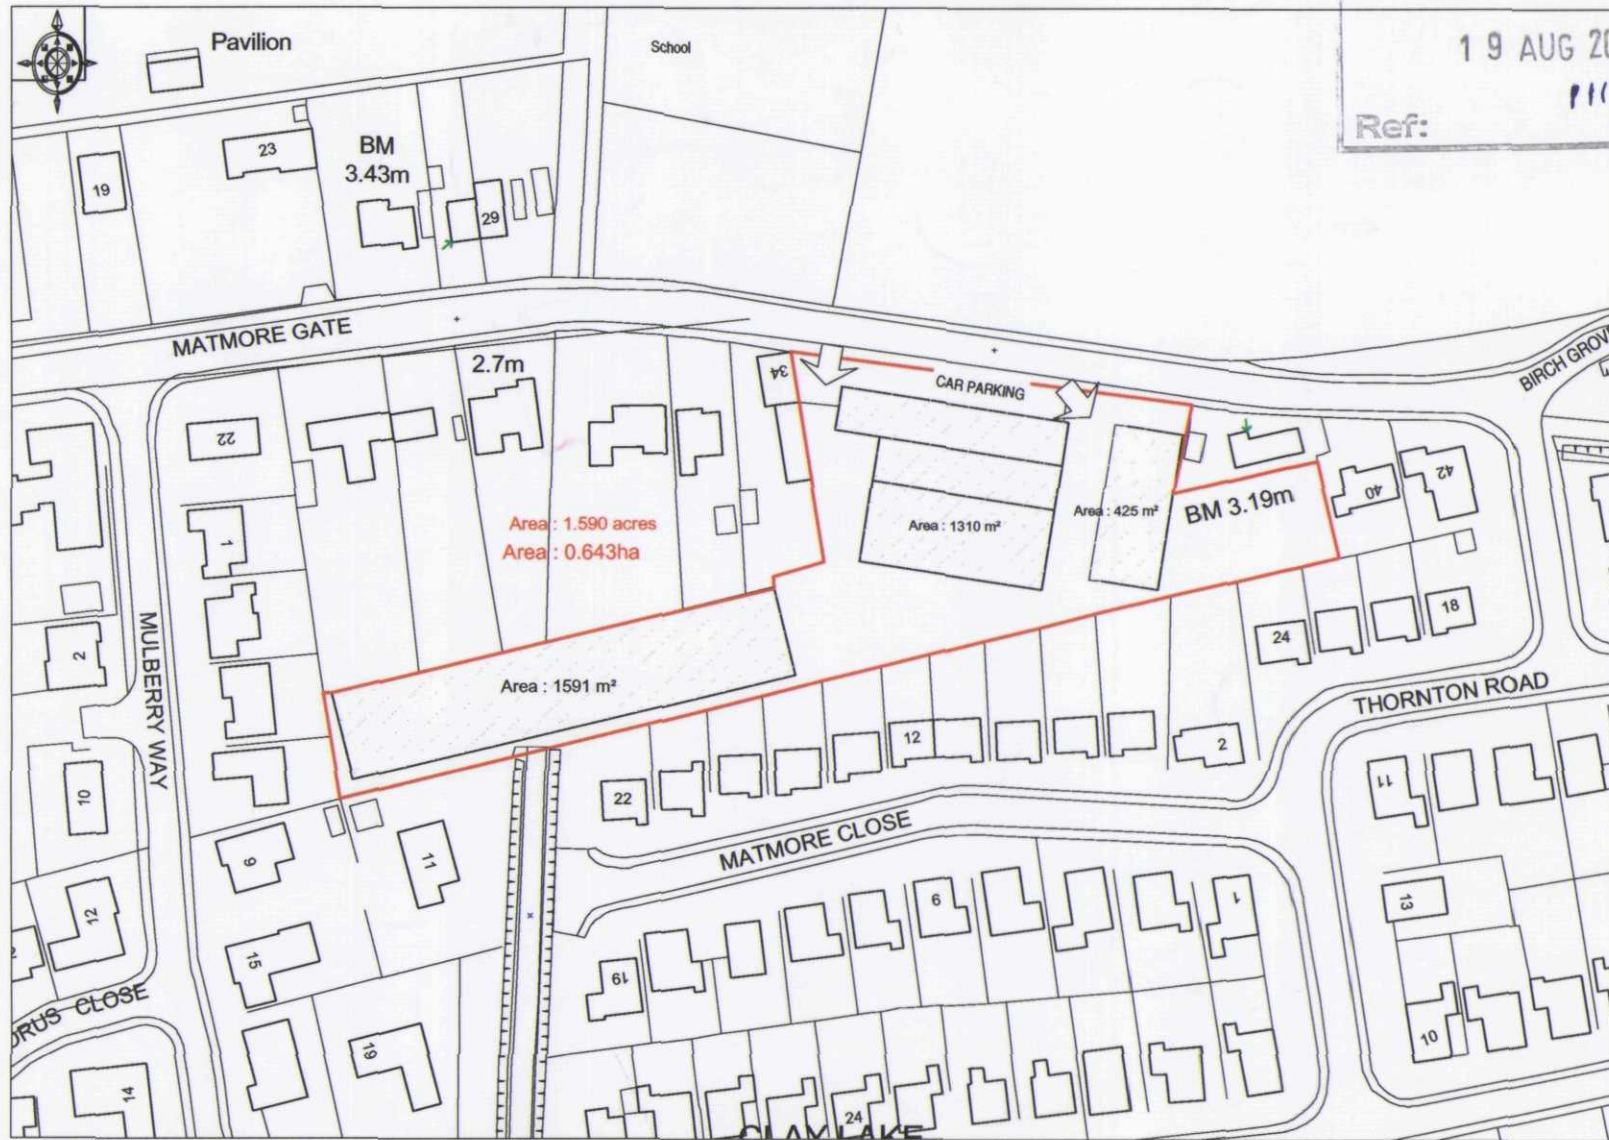

Ordnance
Survey

© Crown copyright 2004. All rights reserved. Licence Number 100020449. Survey Scale - 1:2500 Plotted Scale - 1:1500

Matmore Gate, Spalding