
# BARKER STOREY MATTHEWS
## 37 Priestgate, Peterborough

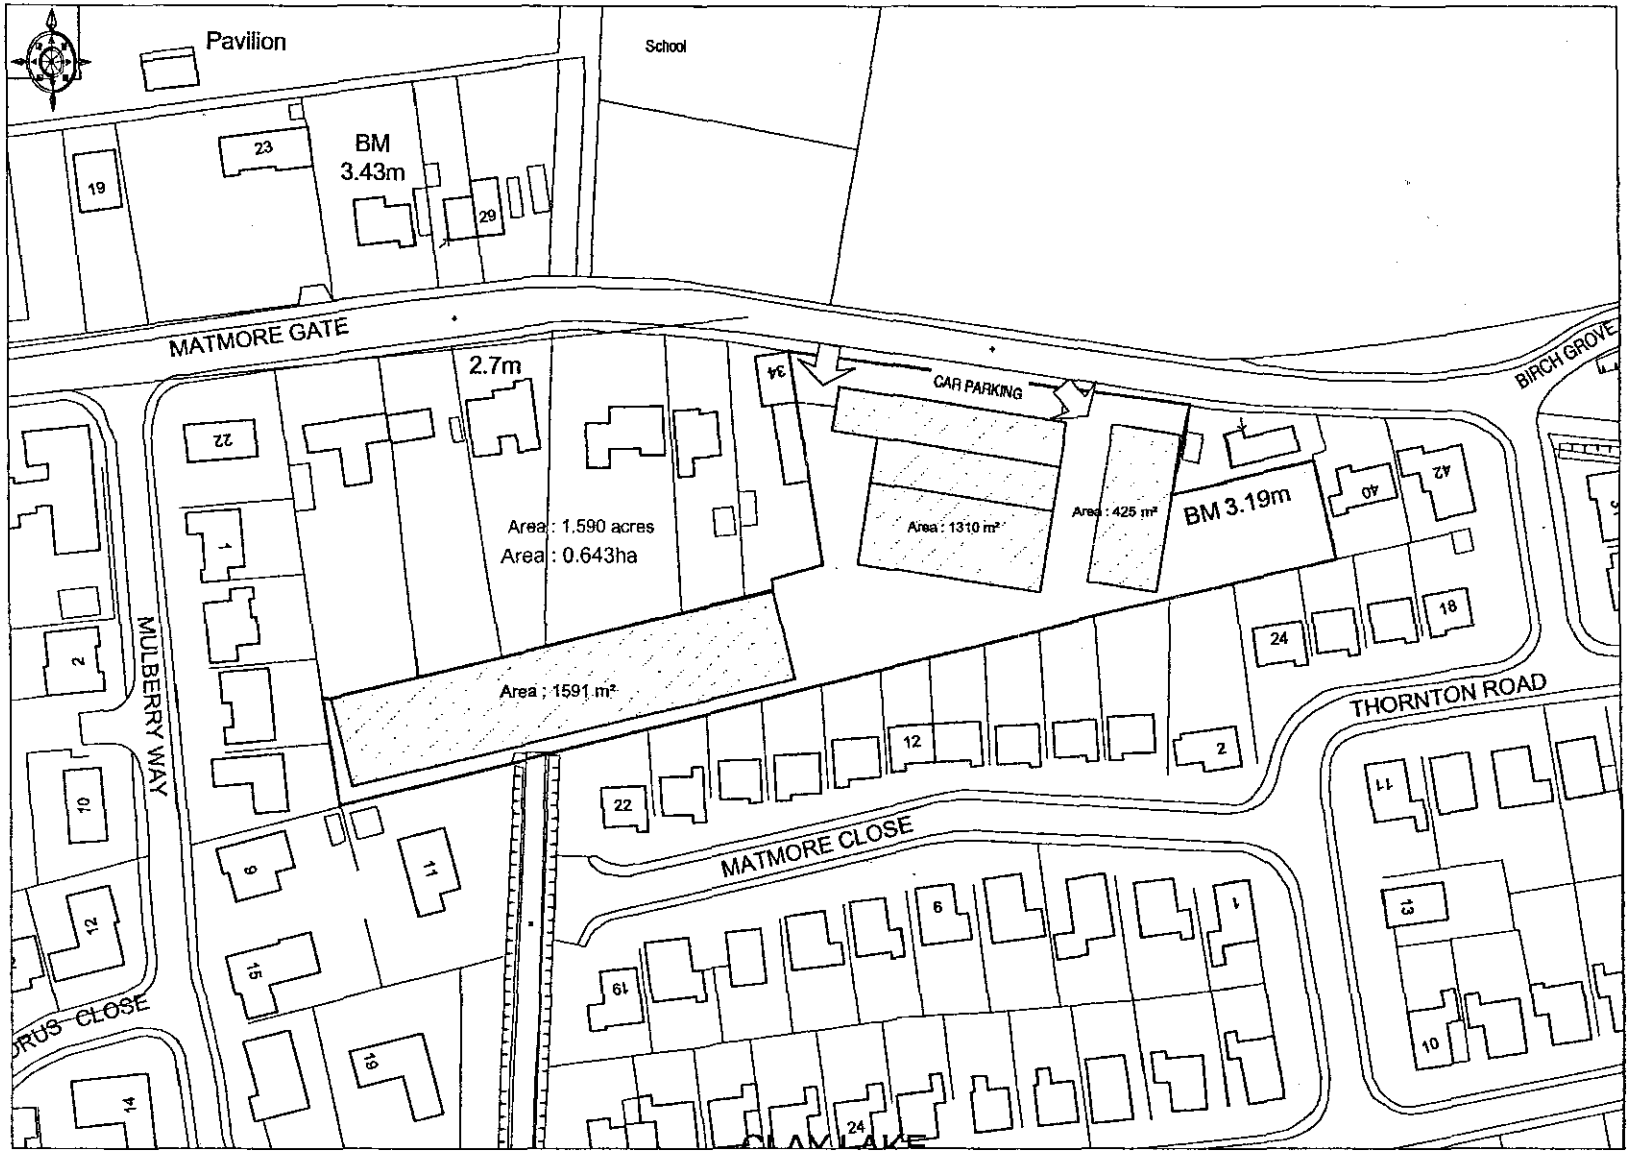


© Crown copyright 2004. All rights reserved. Licence Number 100020449. Survey Scale - 1:2500 Plotted Scale - 1:1500

Matmore Gate, Spalding