
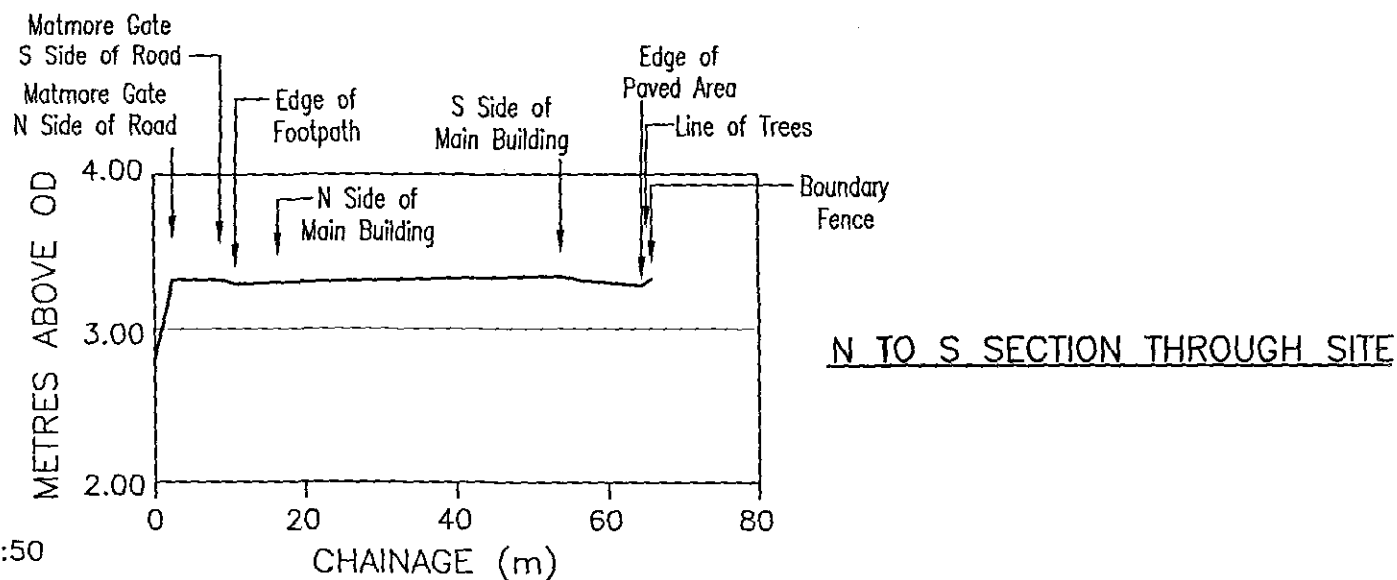


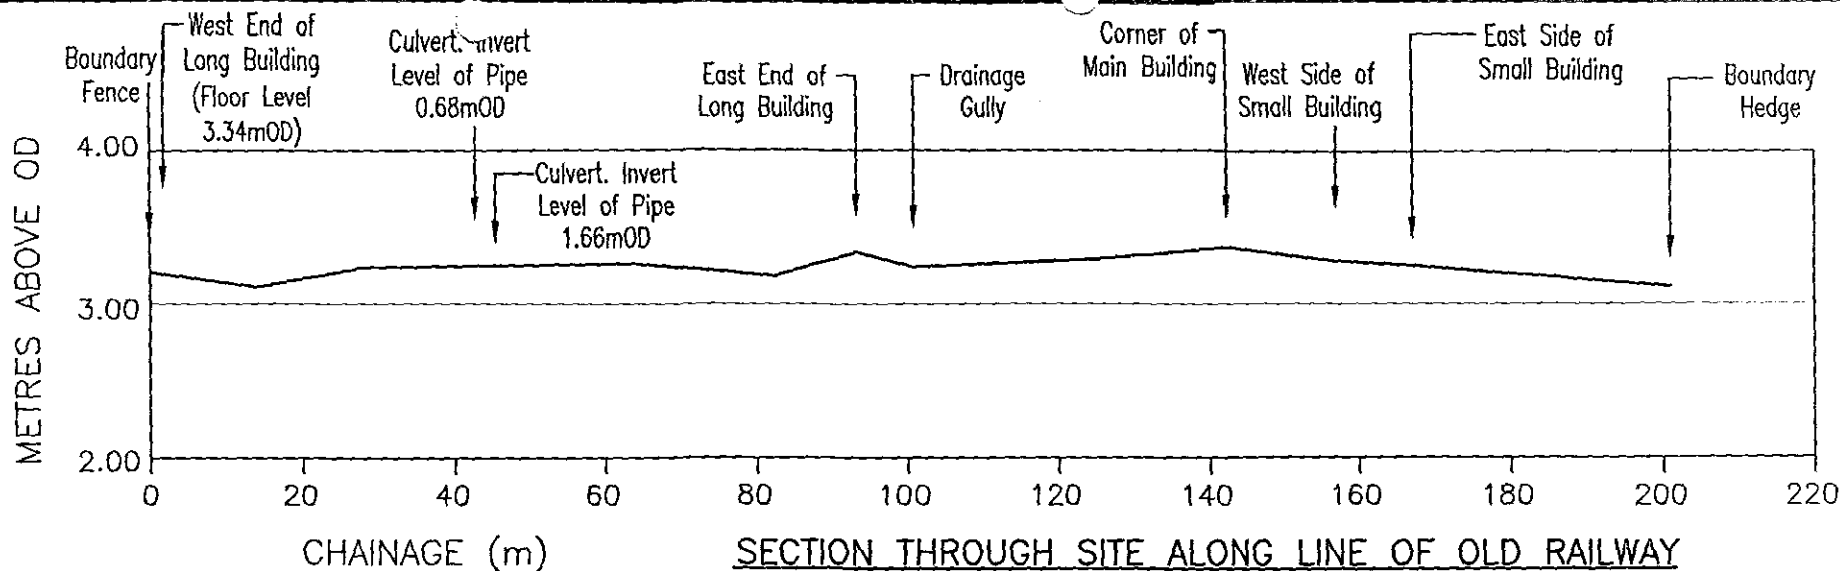

SCALE HOR 1:1,000 VER 1:50

Eullen
consultants

BULLEN CONSULTANTS LIMITED
Bakewell Road, Orton Southgate, Peterborough PE2 6XU
Telephone 01733 391456 Fax 01733 391139
Email peterborough@bullen.co.uk Website www.bullen.co.uk
Registered in England No. 3340559 Registered Office 129 Victoria Road, Carlisle LA1 5JL

PROJECT
MATMORE GATE, SPALDING
FLOOD RISK ASSESSMENT

TITLE
FIGURE 4.0
CROSS SECTIONS THROUGH DEVELOPMENT SITE

CLIENT
GEE TEE GARDEN PRODUCTS

DRAWN BY	CHECKED BY	APPR. BY	DATE
SMW	BB	CM	NOVEMBER 2004
SCALE	PROJECT NO.	DRAWING NO.	REV
AS ABOVE	104L125	004	00