


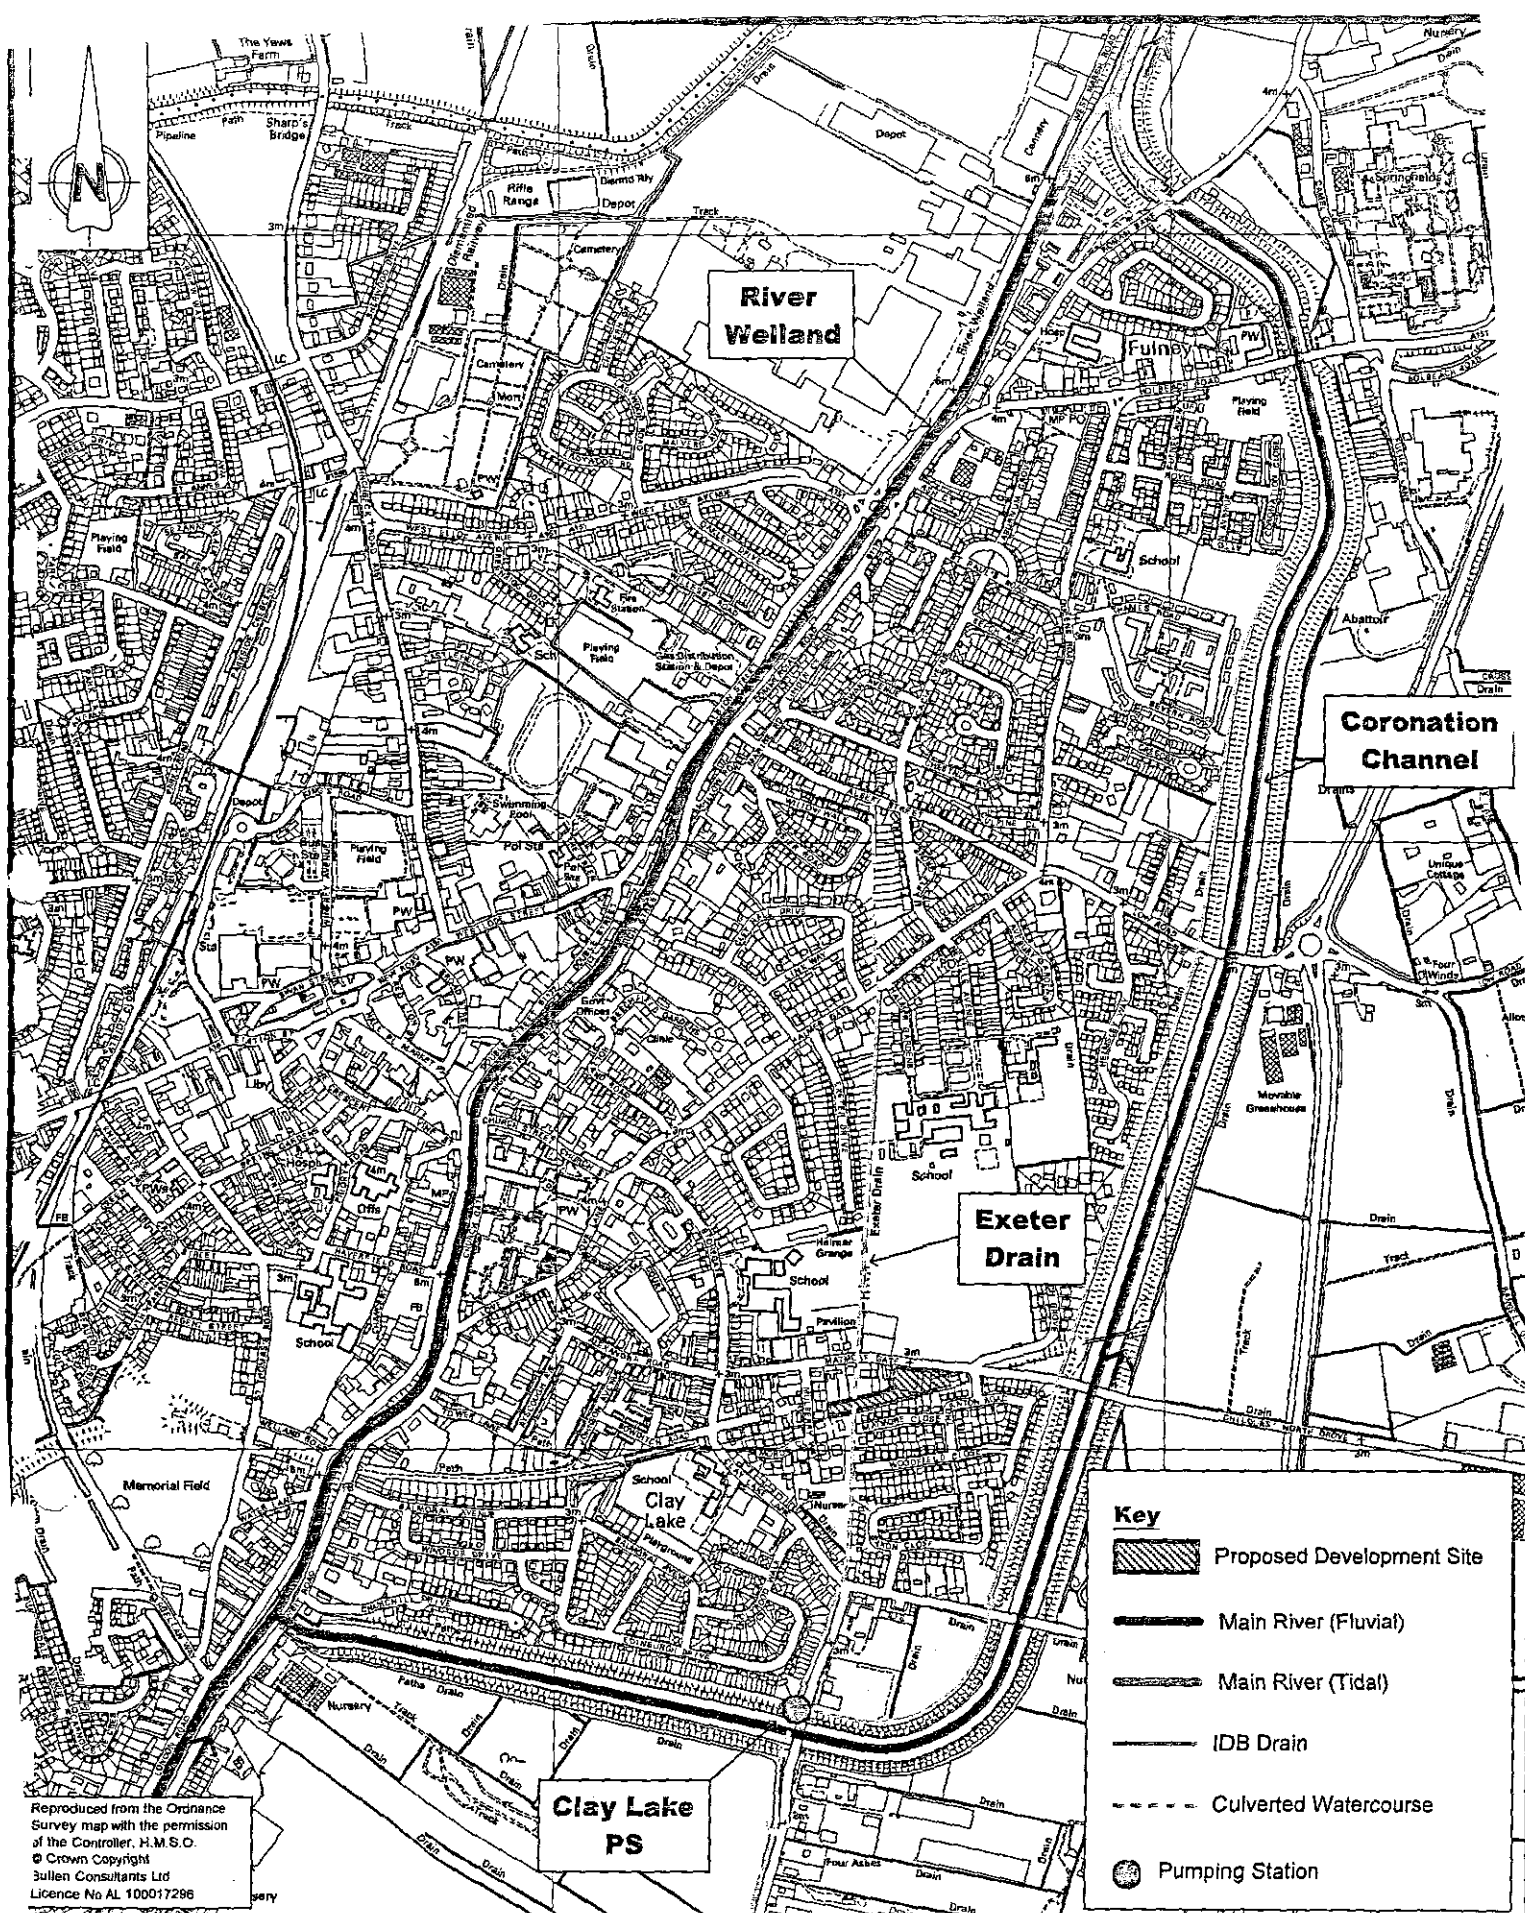

Bullen
consultants

BULLEN CONSULTANTS LIMITED
Bakwell Road, Otton Southgate, Peterborough PE2 6XU
Telephone 01733 391456 Fax 01733 391139
Email peterborough@bullen.co.uk Website www.bullen.co.uk
Registered in England No. 3340666 Registered Office 126 Victoria Road, Darlington DL1 5JJ

PROJECT
MATMORE GATE, SPALDING
FLOOD RISK ASSESSMENT

TITLE
FIGURE 5.0
ARTERIAL DRAINAGE SYSTEM

CLIENT
GEE TEE GARDEN PRODUCTS

DRAWN BY	CHECKED BY.	APPR. BY	DATE
SMW	BB	CM	NOV 2004
SCALE	PROJECT NO.	DRAWING NO.	REV
1:12,500	104L125	005	00