


LINEAR SCALE 1:1250

STOAS Architects
PLANNING ISSUE

CLIENT ALDI STORES LIMITED
PROJECT WINSOVER ROAD, SPALDING
STORE EXTENSION
TITLE SITE LOCATION PLAN

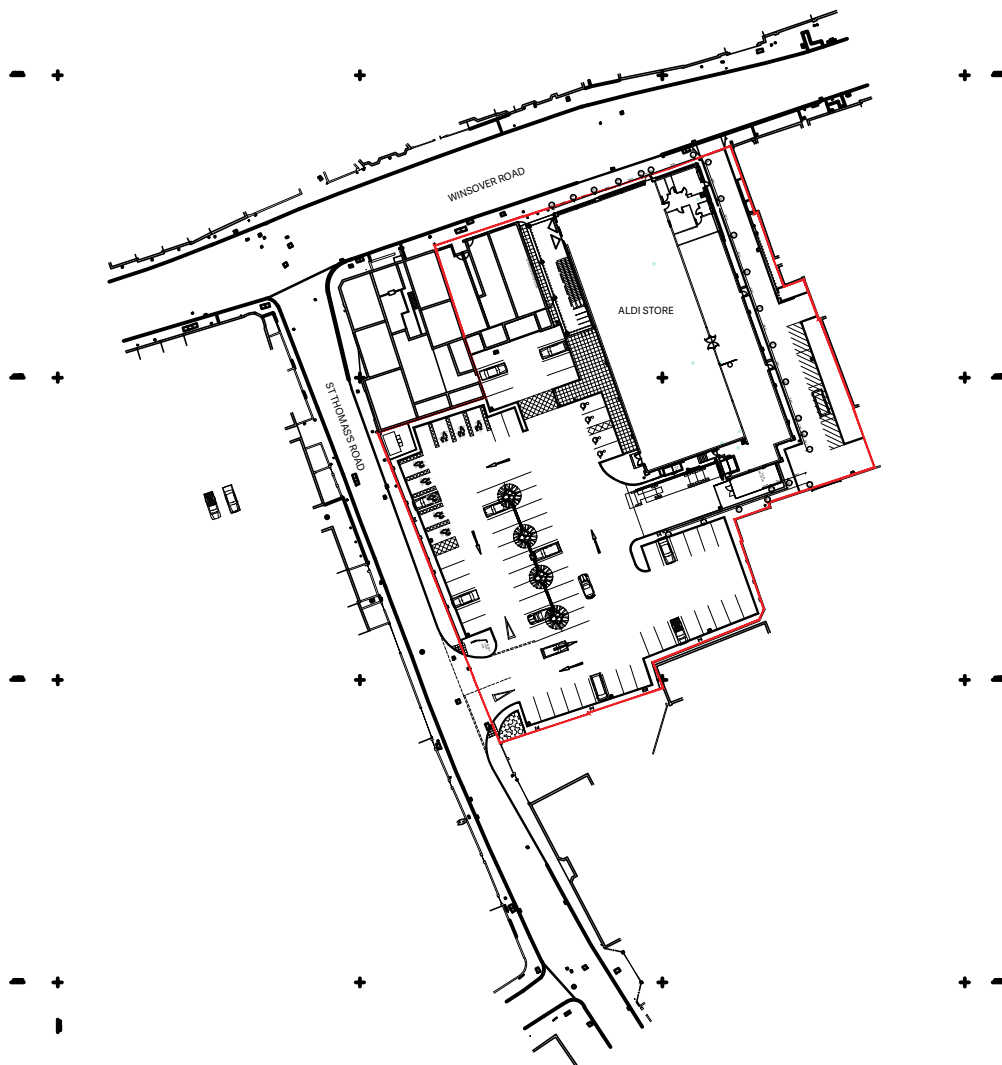

STOAS
ARCHITECTS

1 DUNSTON PLACE - DUNSTON ROAD - CHESTERFIELD - S41 8NL - TEL 01246 389 860
216 FORT DUNLOP - FORT PARKWAY - BIRMINGHAM - B24 9FD - TEL 0121 747 1943

SCALE 1:1250 @ A4 DRAWN JLH
DATE 25/10/2016 CHECKED DCM



DWG No.

REV

C15A85 - PS001

ALL DIMENSIONS TO BE VERIFIED ON SITE PRIOR TO ANY SHOP OR SITE WORKS BEING COMMENCED. ANY DISCREPANCIES TO BE REPORTED TO STOAS ARCHITECTS BEFORE ANY WORK IS PUT IN HAND. DO NOT SCALE FROM THIS DRAWING. THIS DRAWING IS TO BE READ IN CONJUNCTION WITH RELEVANT CONSULTANTS' AND SPECIALISTS' DRAWINGS. THIS DRAWING IS THE PROPERTY OF STOAS ARCHITECTS. COPYRIGHT IS RESERVED BY THEM AND THE DRAWING IS ISSUED ON THE CONDITION THAT IT IS NOT COPIED, REPRODUCED, RETAINED OR DISCLOSED TO ANY UNAUTHORISED PERSON EITHER WHOLLY OR IN PART WITHOUT THE WRITTEN CONSENT OF STOAS ARCHITECTS.