
© COPYRIGHT DEREK MORRIS
do not scale this drawing

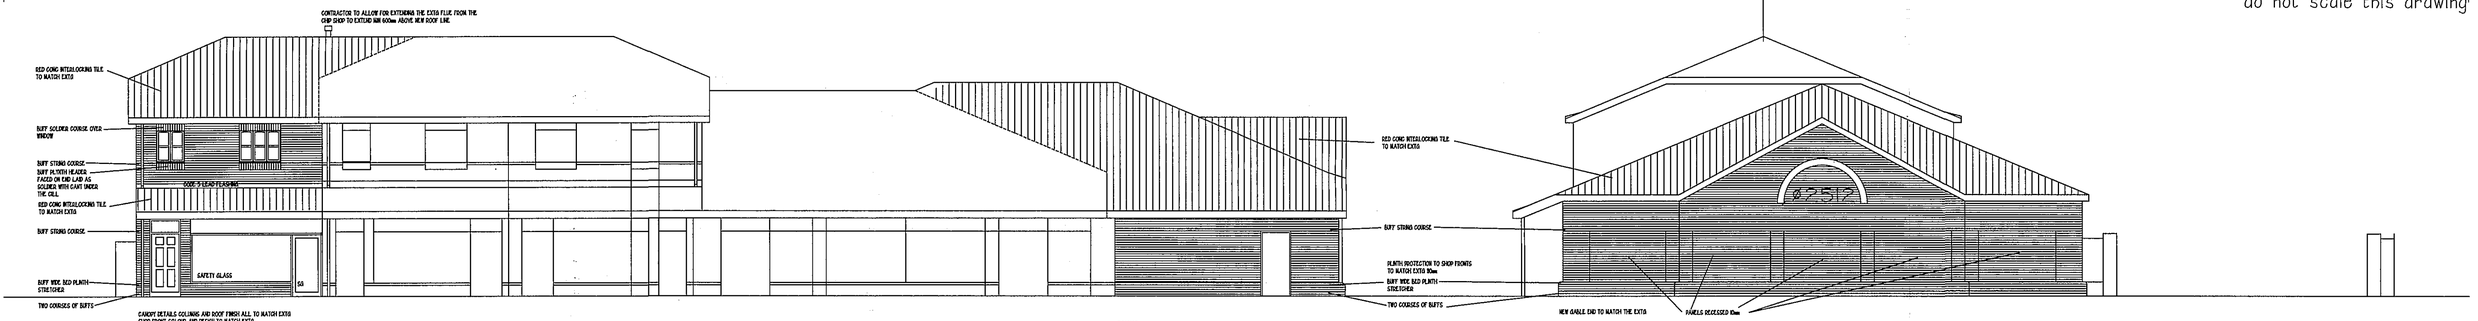


ELEVATION TO CAR PARK AS PROPOSED

BRICKS
THE BRICK BUSINESS GENERALLY 65mm HARVEST MULTI RUSTIC
STRING COURSE AND CANTS 65mm YELLOW MULTI STOCK FACINGS BS5642
SHOP FRONTS BROWN POWDER COAT ALUMINIUM THROUGH OUT
STAINS TO EXPOSED RAFTERS, BARGE BOARDS ETC TO MATCH EXTG
WINDOWS TO FLAT TO MATCH EXTG IN STILE AND FINISH
RAINWATER GOODS AND DOWN PIPES TO MATCH EXTG


END ELEVATION AS PROPOSED

ELEVATION TO CAR PARK AS EXTG


END ELEVATION AS EXTG

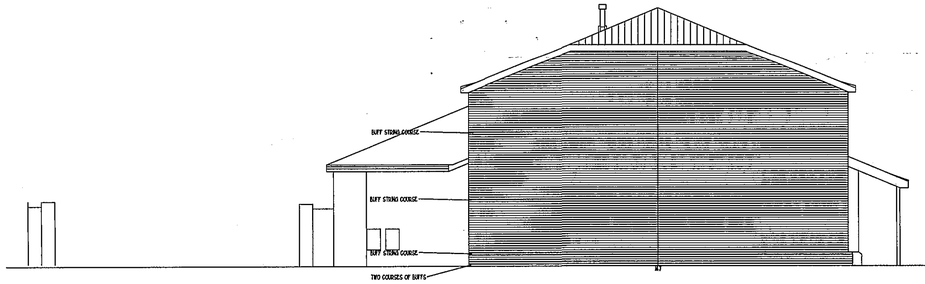


END ELEVATION AS PROPOSED

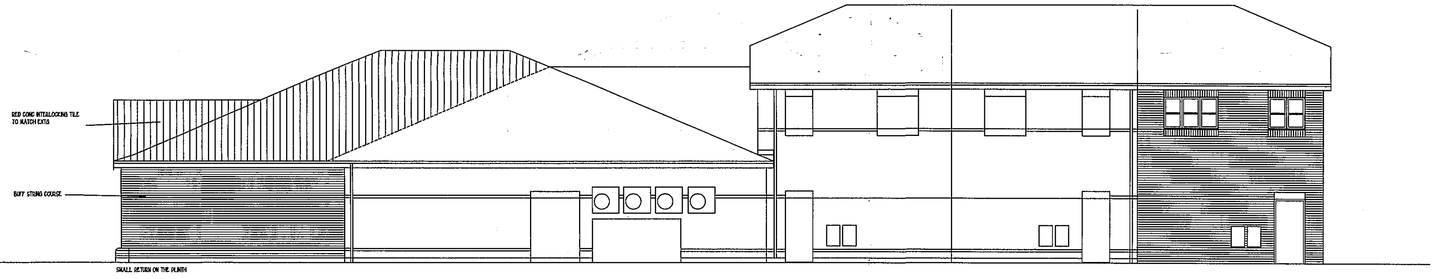

ELEVATION TO SERVICE YARD AS PROPOSED

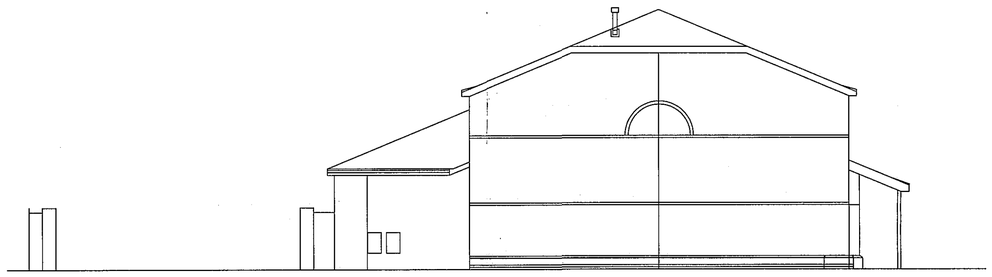

END ELEVATION AS EXTG

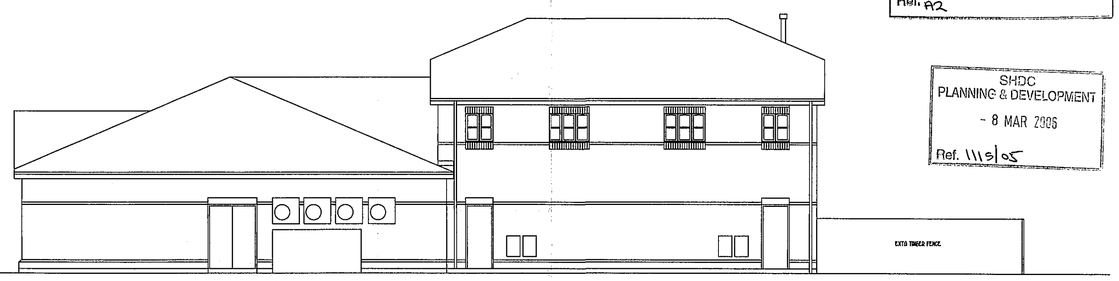

ELEVATION TO SERVICE YARD AS EXTG

ROOF FINISH TO MATCH EXTG INTERLOCKING PANTILES
RIDGES INCLUDING RIDGE BOARDS TO MATCH EXTG

AMENDED PLAN
Ref. A2

SHDC
PLANNING & DEVELOPMENT
- 8 MAR 2006
Ref. 11/5/05

02/06/06 REV A ROOF OVER COOP AMENDED

CLIENT + LCS
PROJECT + WYGATE PARK SPALDING
DRAWING + ELEVATION AS EXTG
JOB NUMBER + 25-19 DRAWING NUMBER + 2519-02
SCALE + 1=100 REVISION + A

DEREK MORRIS + ARCHITECTS
THE STUDIO + MALT KILN ROAD + FENTON + LINCOLN + LN1 2EW
TELEPHONE + 01427-718910 FAX + 01427-718911