

© COPYRIGHT DEREK MORRIS
do not scale this drawing

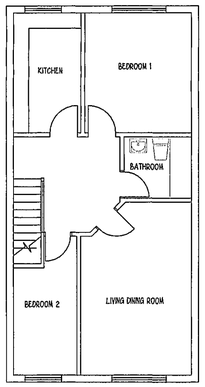

FIRST FLOOR 2 BED FLAT

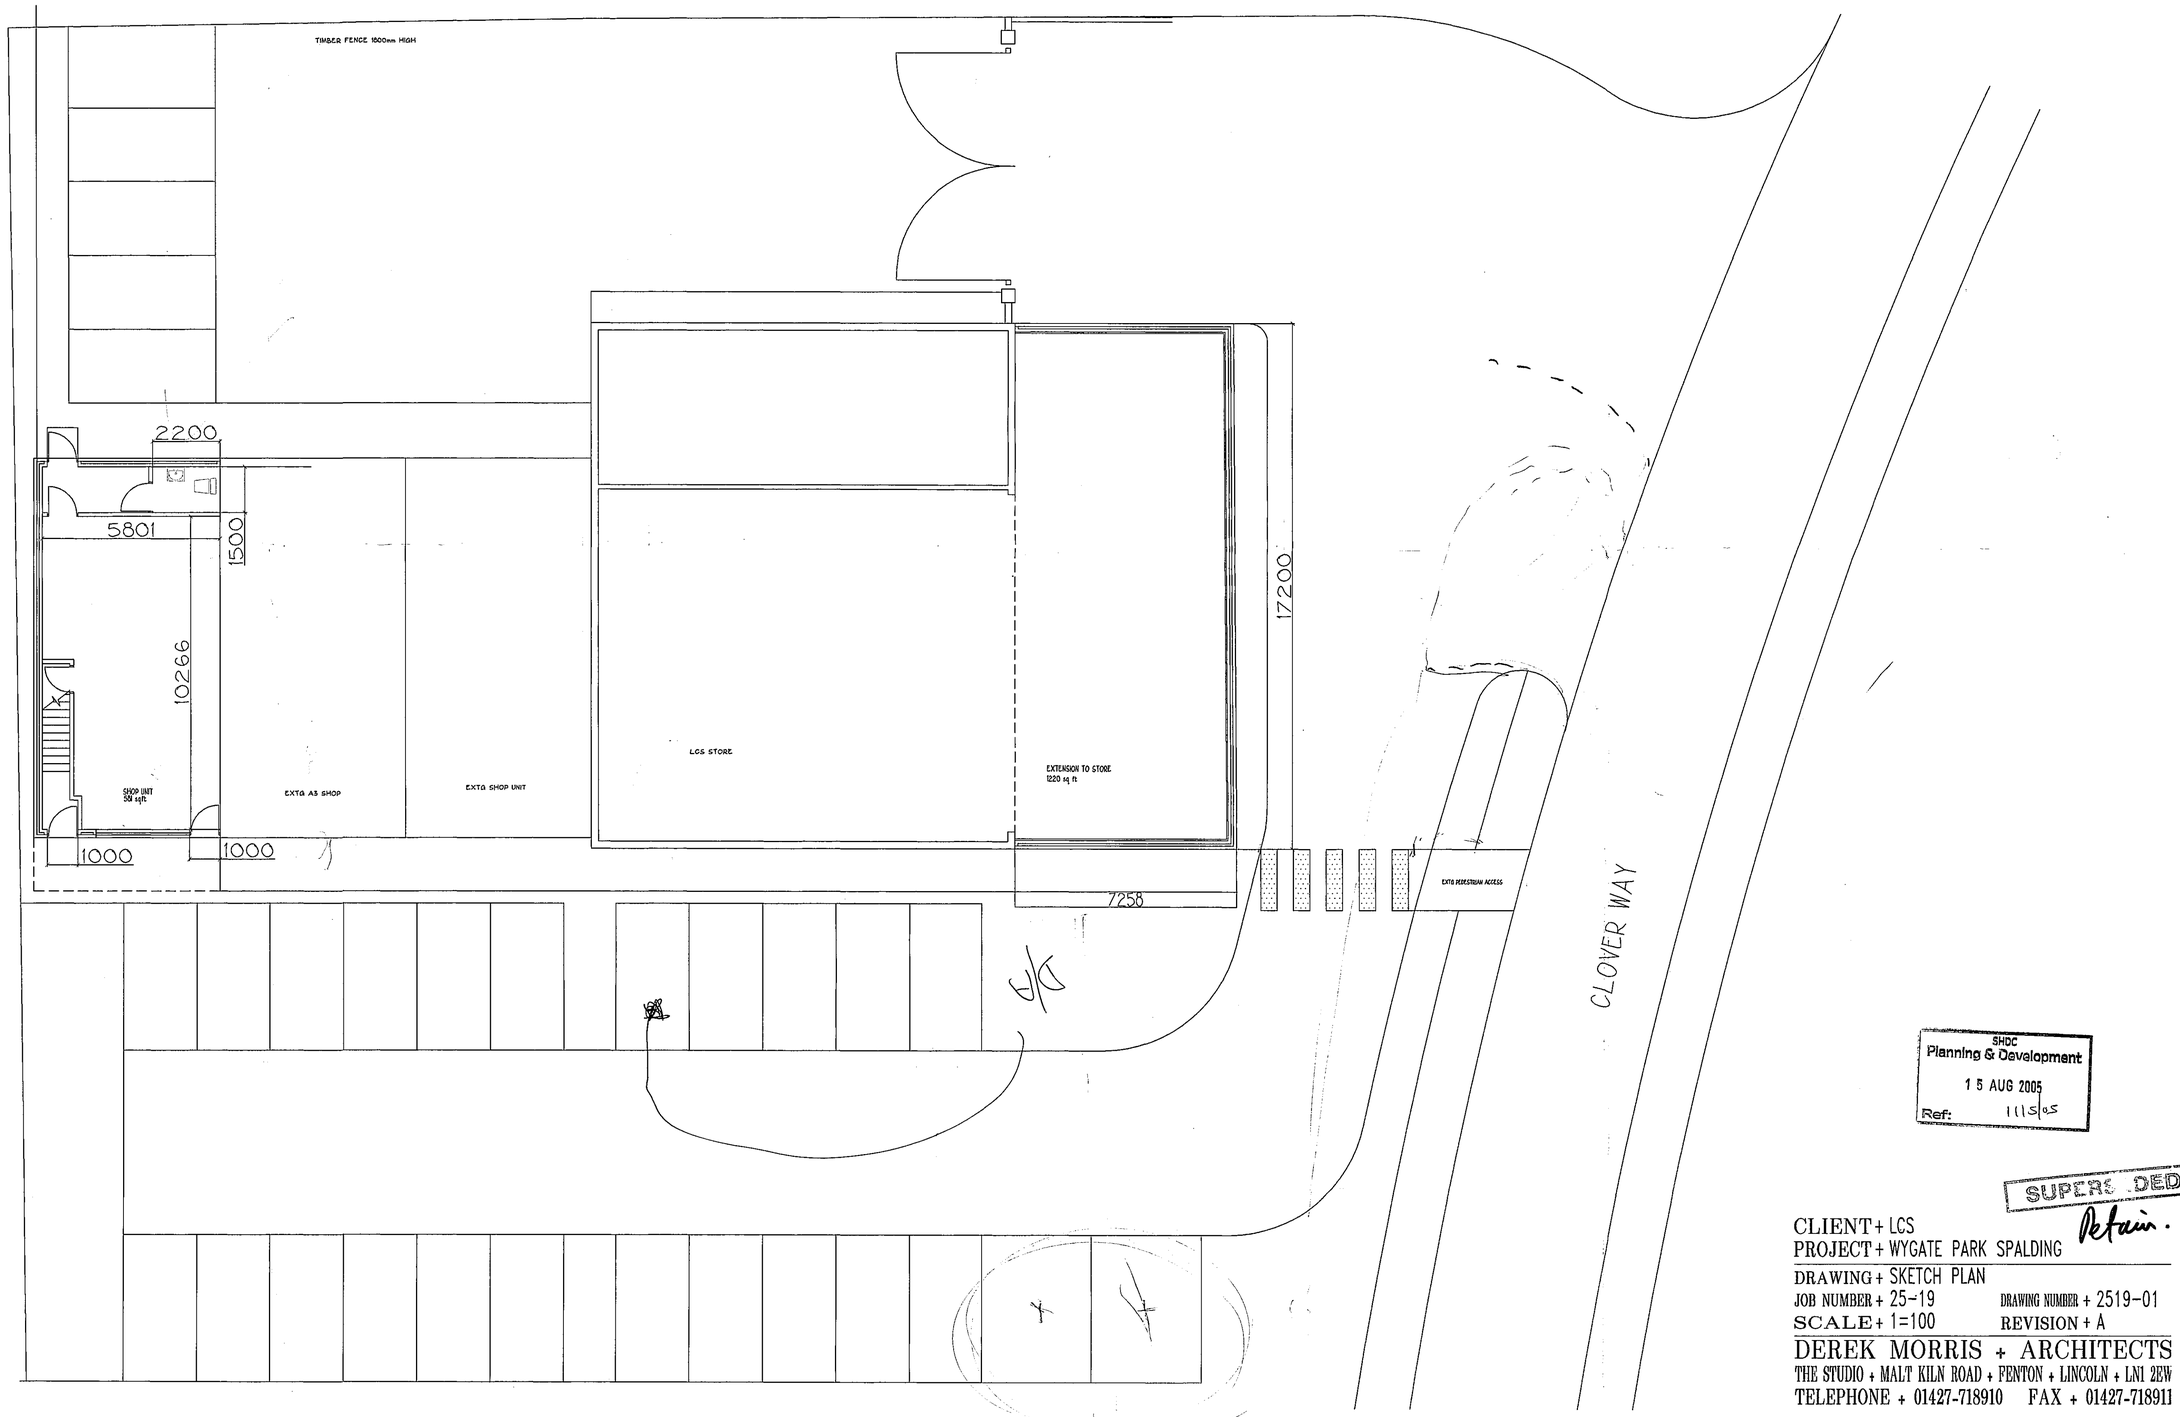

SHDC
Planning & Development
15 AUG 2005
Ref: 1115/05

SUPERSEDED
Retain.

CLIENT + LCS
PROJECT + WYGATE PARK SPALDING

DRAWING + SKETCH PLAN
JOB NUMBER + 25-19 DRAWING NUMBER + 2519-01
SCALE + 1=100 REVISION + A

DEREK MORRIS + ARCHITECTS
THE STUDIO + MALT KILN ROAD + PENTON + LINCOLN + LN1 2EW
TELEPHONE + 01427-718910 FAX + 01427-718911