


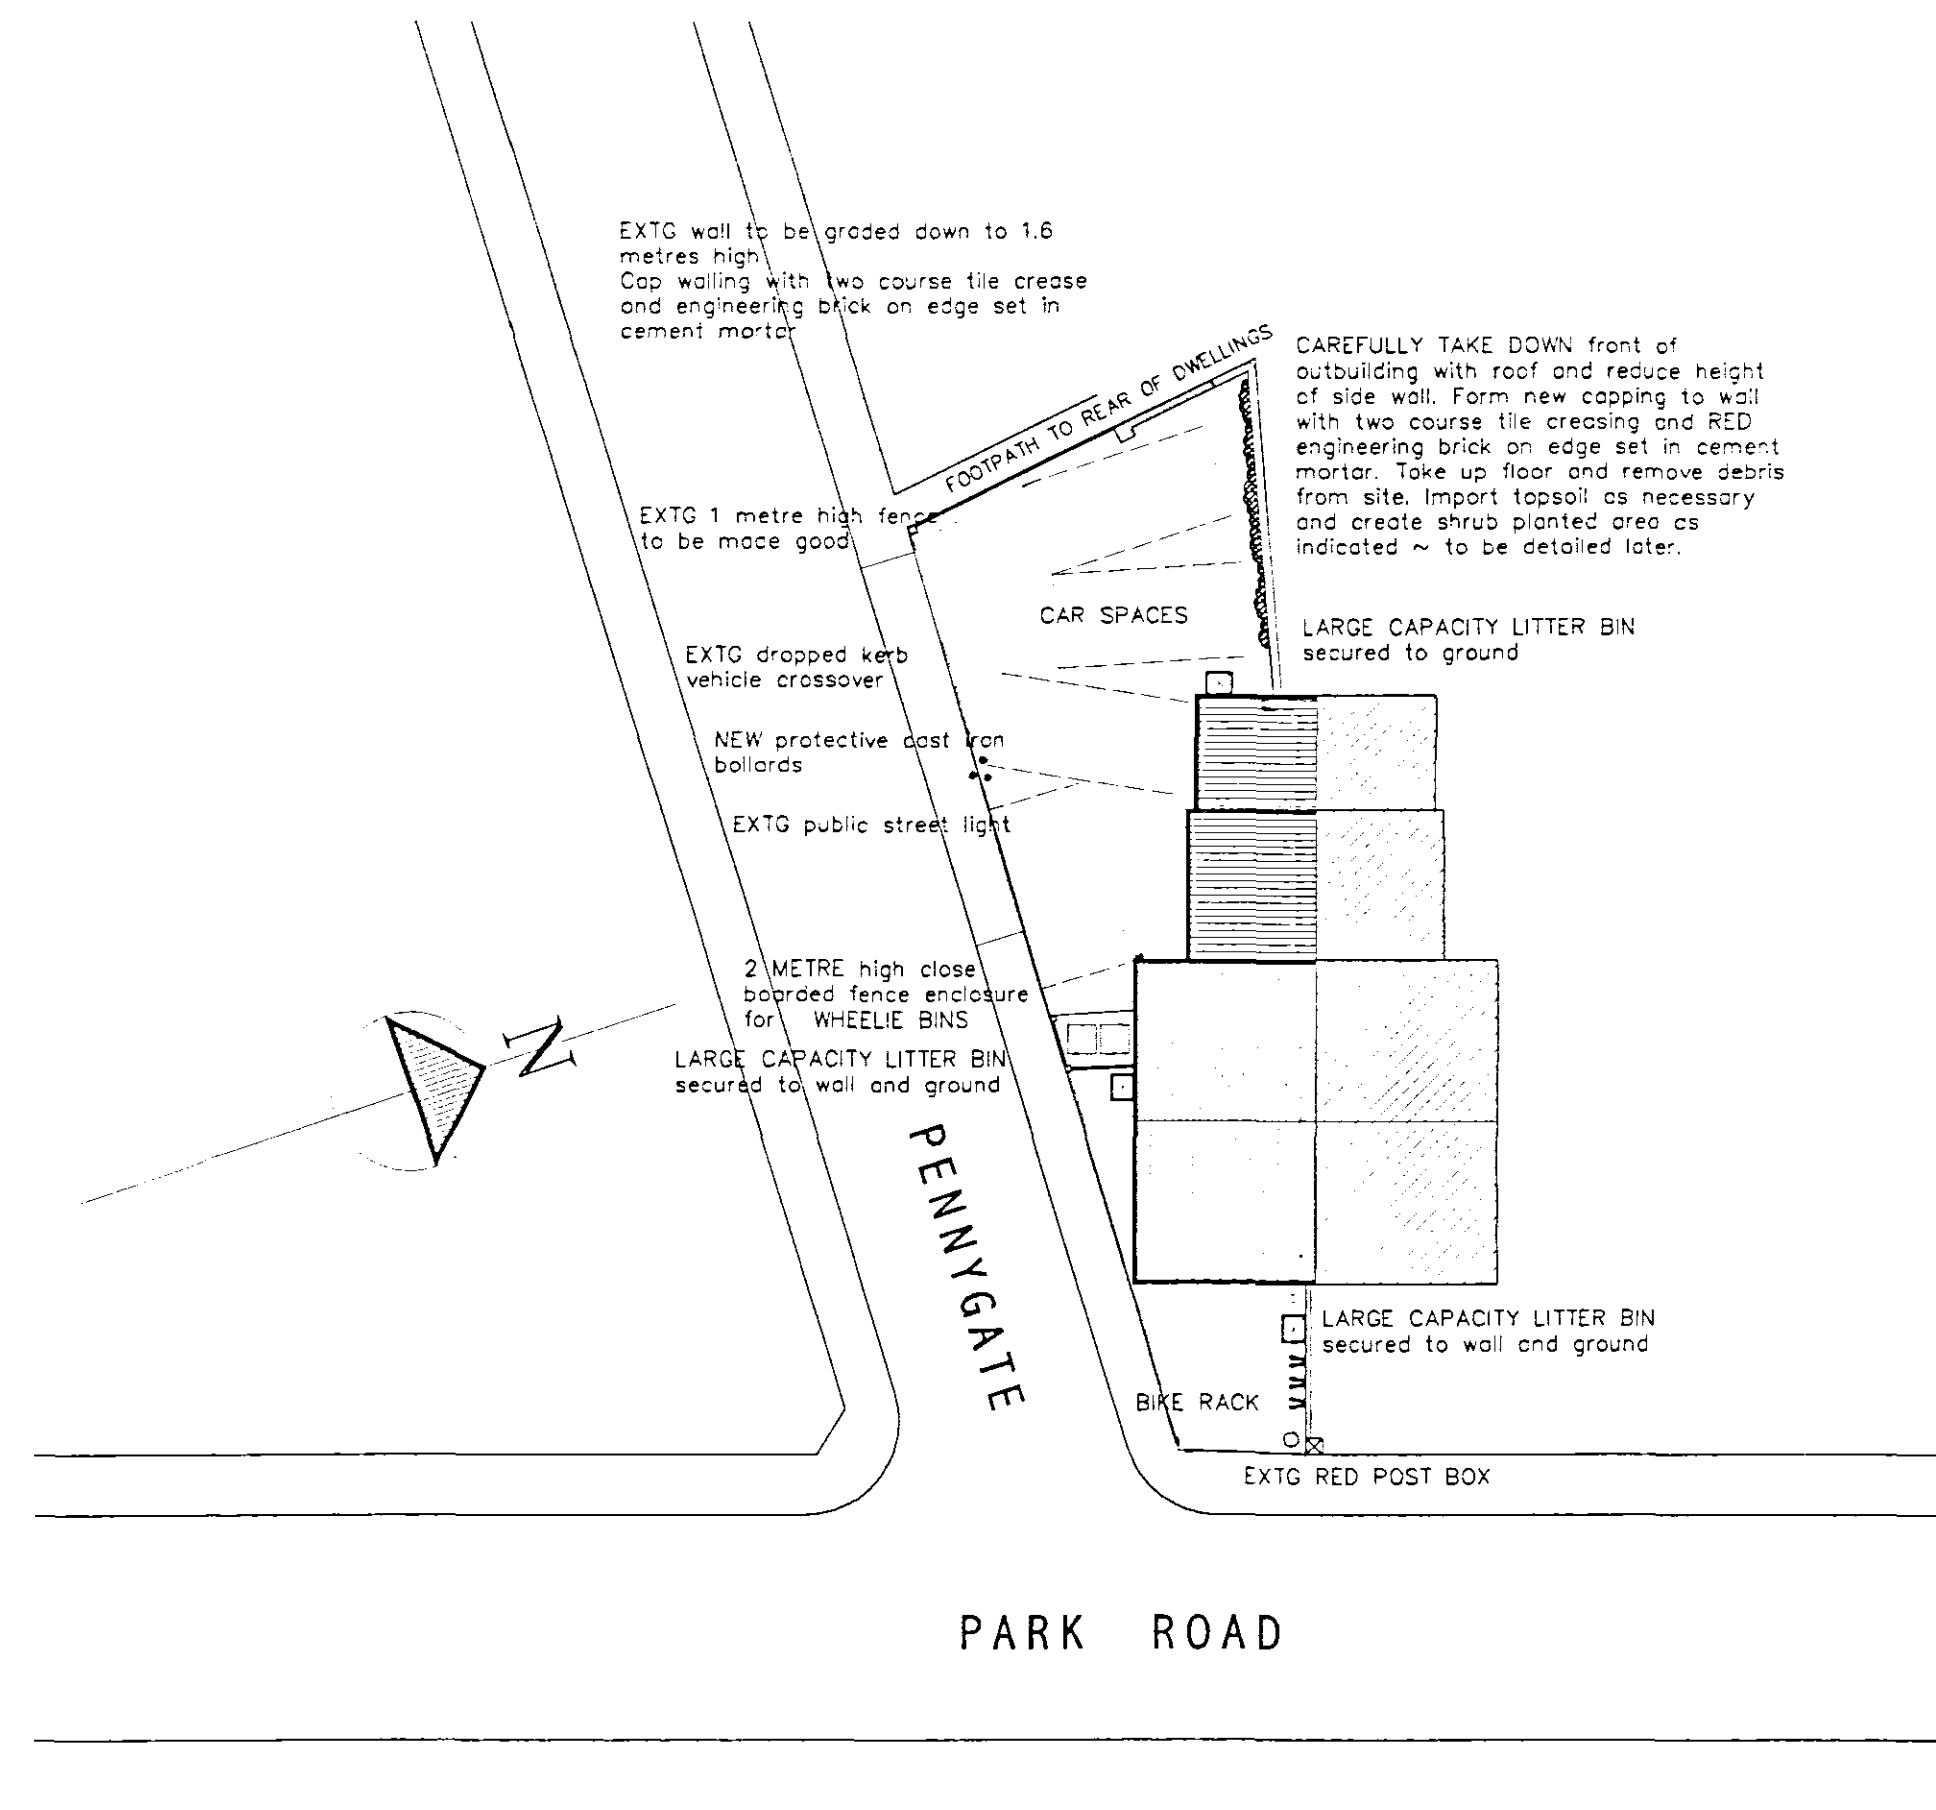

AMENDMENTS	SHDC PLANNING & DEVELOPMENT
A	10 AUG 2006
Ref.	1116106

L. A. Building Design
 Architectural and Surveying Practice
 55 Hannam Boulevard
 Spalding
 Lincolnshire PE11 1LB
 Telephone/Fax: Spalding (01775) 711437

Peter S Lithgow MCIOB MCITAT
 Member of the Chartered Institute of Building and
 Member of the Chartered Institute of Architectural Technologists
 project
 Proposed Alteration to Shop/Bedsit
 90 Park Road, SPALDING,
 Lincolnshire, PE11 1QZ
 client
 Mr S Kandola

drawing
 LOCATION PLAN AND BLOCK PLAN

date	scale(s)
AUGUST 2006	1: 200 1:1250
drawn by	checked
Peter Lithgow	PSL
job no	drawing no
06/13	03

DETERMINED
PLAN