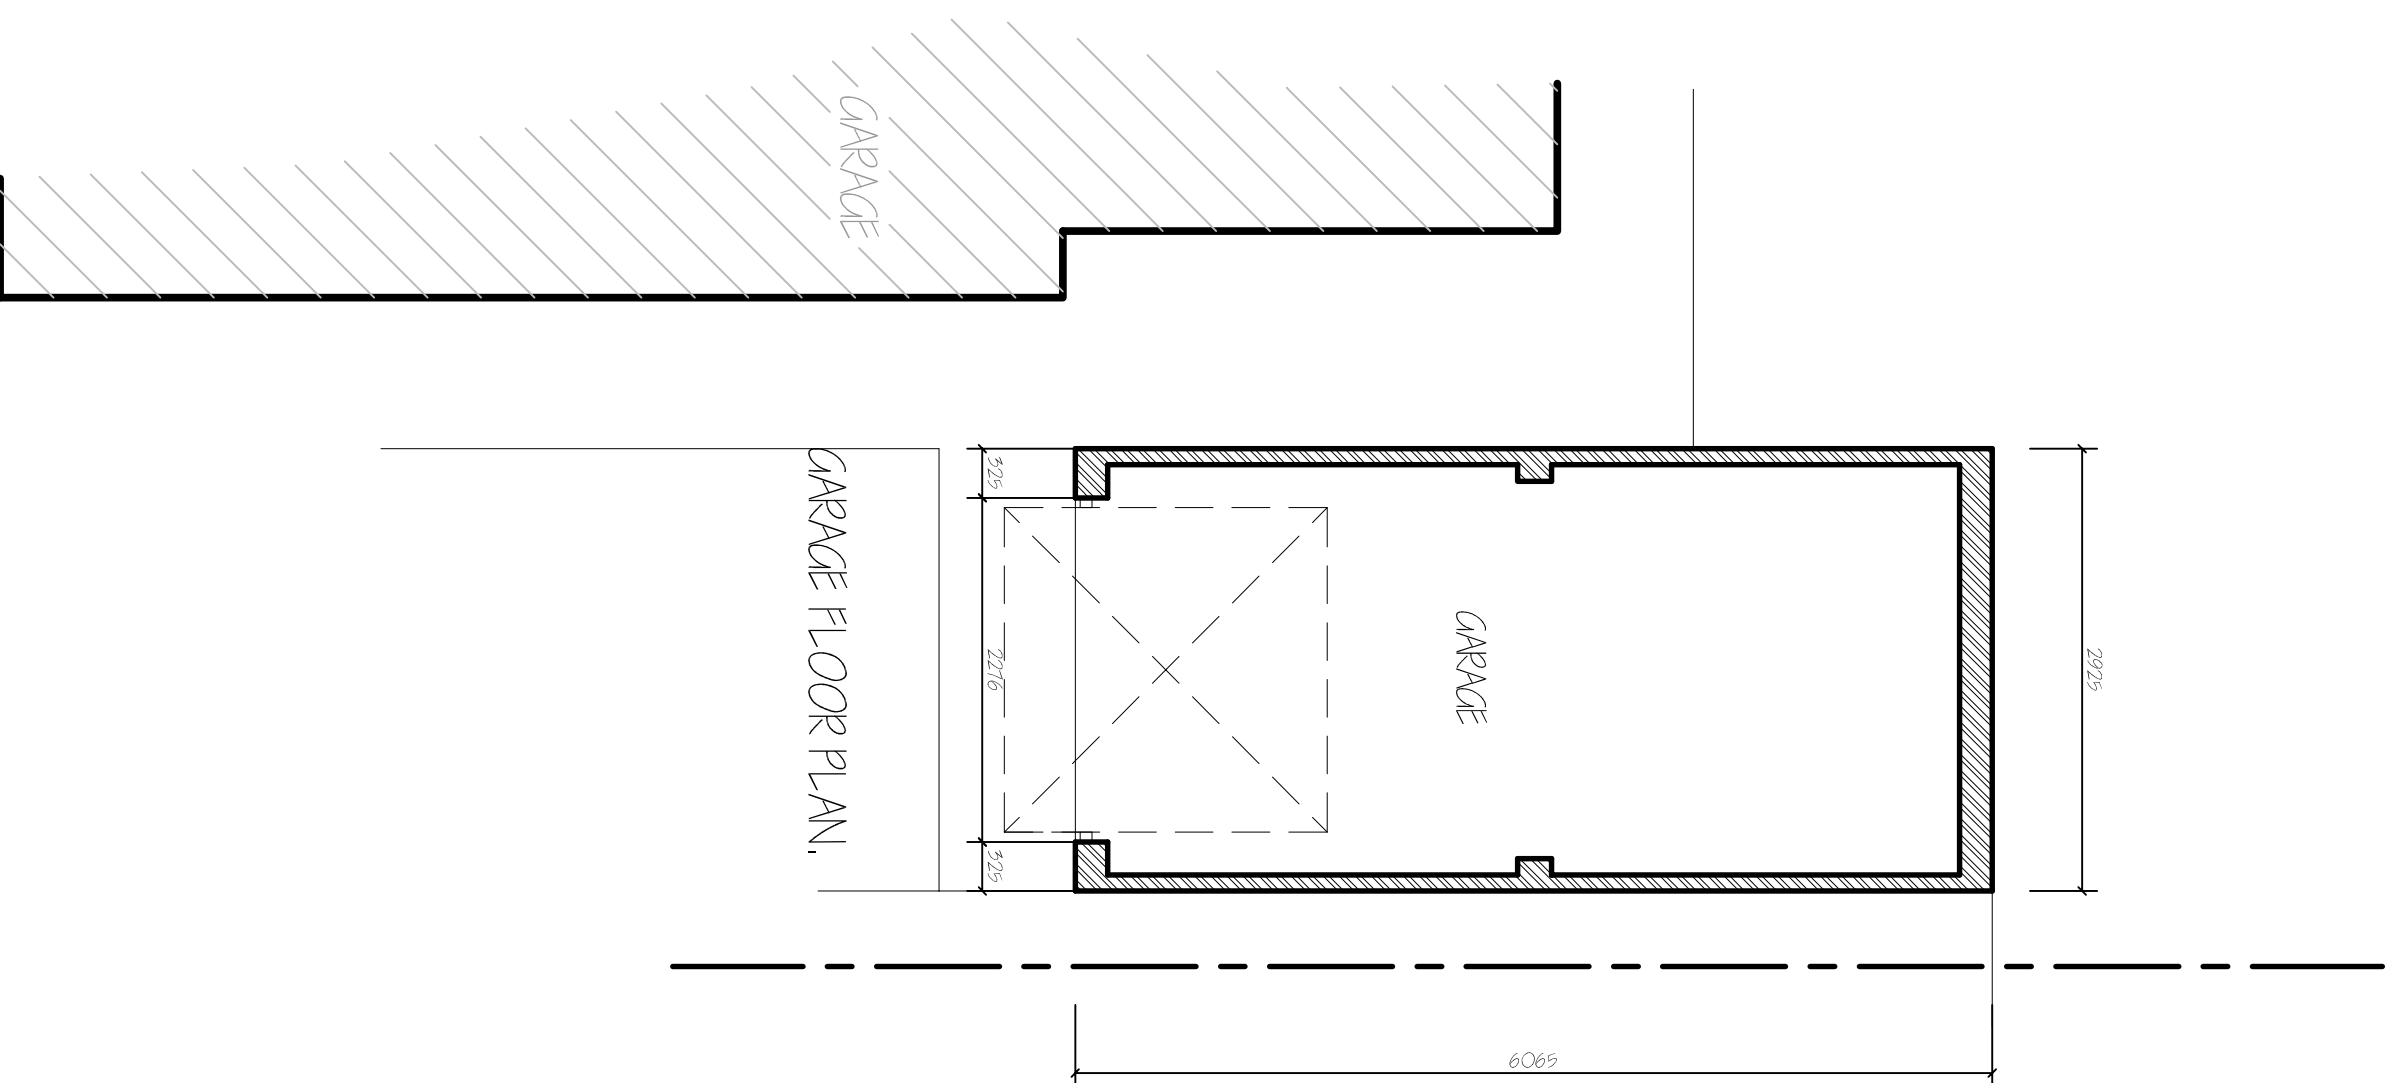
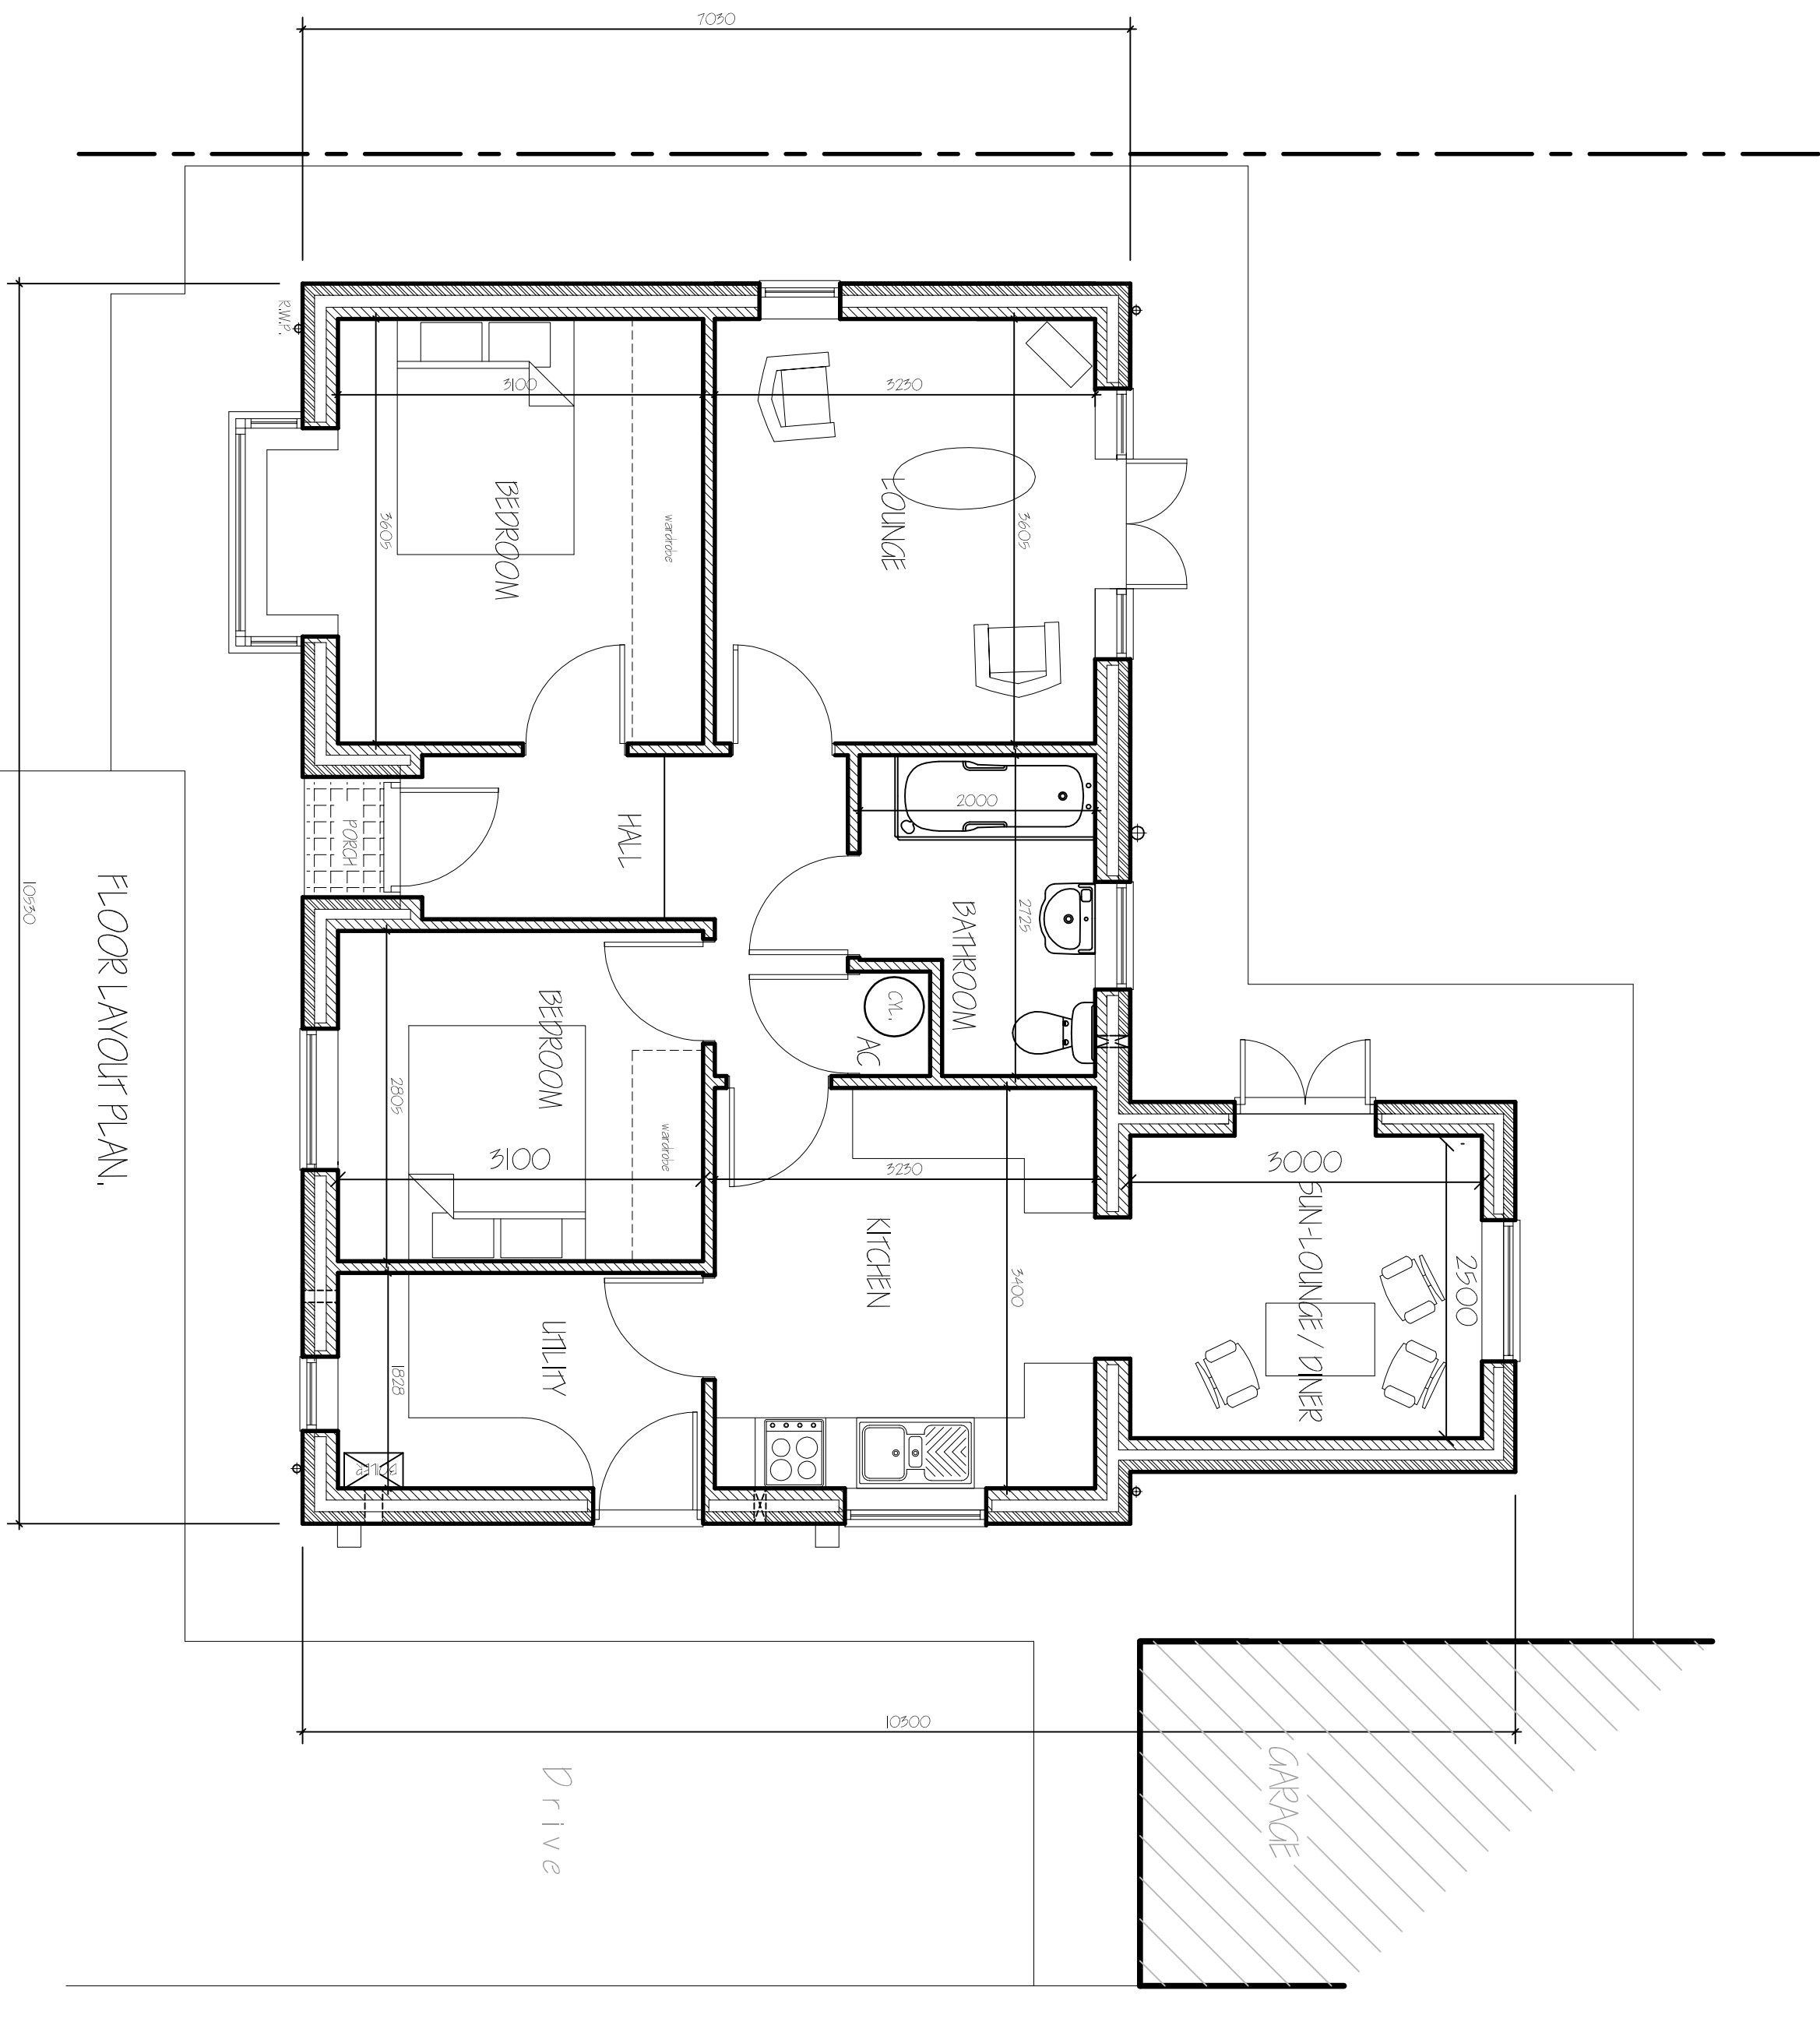
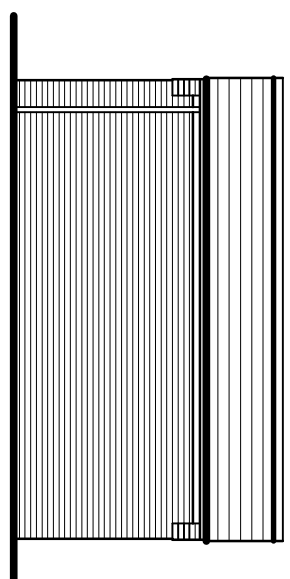
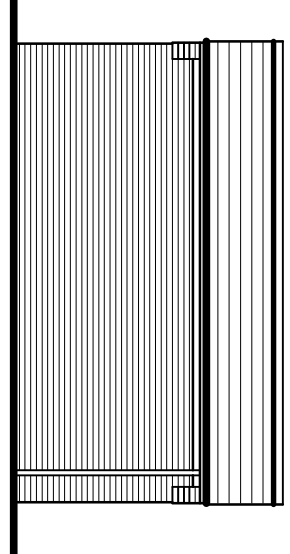
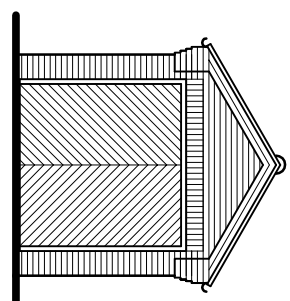
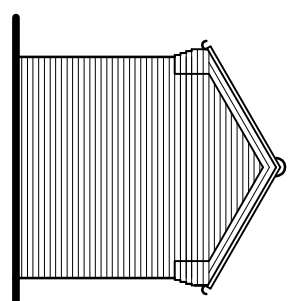
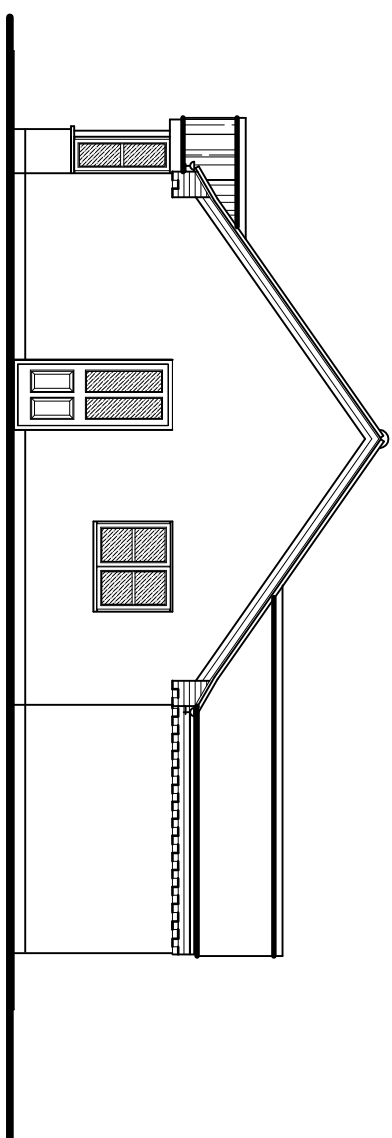
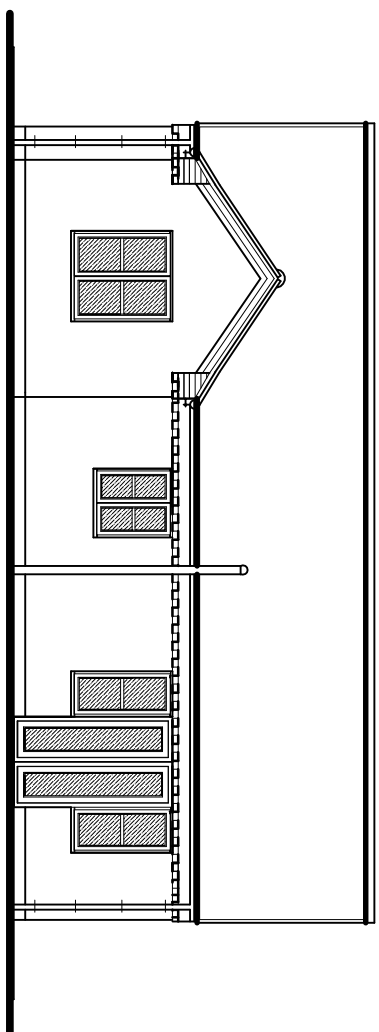
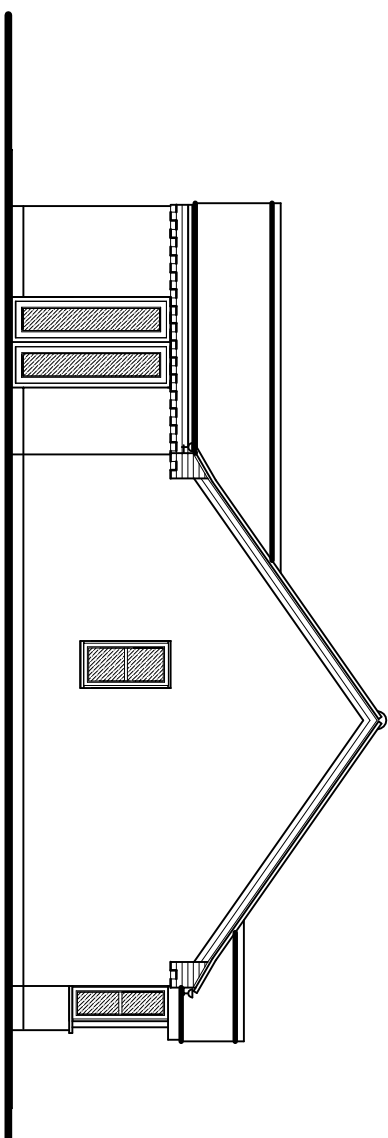
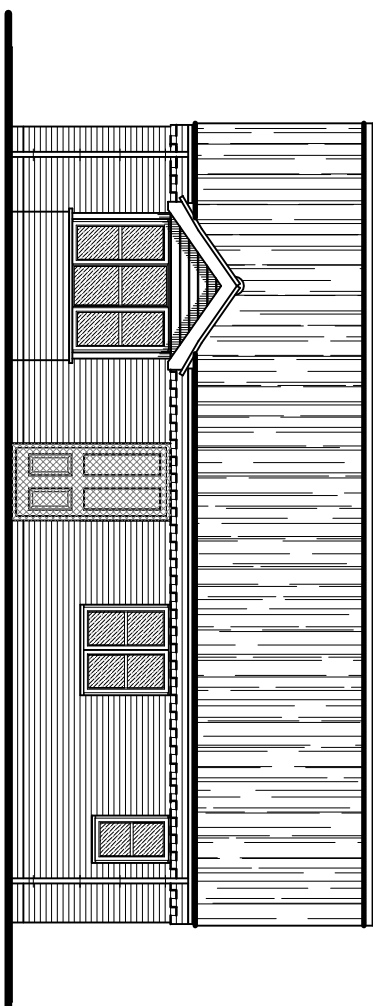


[illegible]

G. R. MERCHANT LTD.
I,ENG AMICE FWO

**ARCHITECTURAL, STRUCTURAL
AND LAND DRAINAGE
CONSULTANTS**
4 Wrights Mews
12A Park Road, Holbeach,
Spalding, Lincs. PE12 7EE
Tel: 01406 490800
Fax: 01406 425744
E-Mail: gr.merchant@btconnect.com

Project	RESIDENTIAL DEVELOPMENT Rear of 422 SPALDING COMMON, SPALDING LINC 3, PHIL PAUL
Clients	MRS. & MRS. N. BACK.
Drawing	FLOOR PLANS & ELEVATIONS, 2 BEDROOM BUNGALOW & DETACHED GARAGE
Job Ref.	2849-15.
Date	OCT. 2016.
Drawn	GRM.

DO NOT SCALE FROM THIS DRAWING