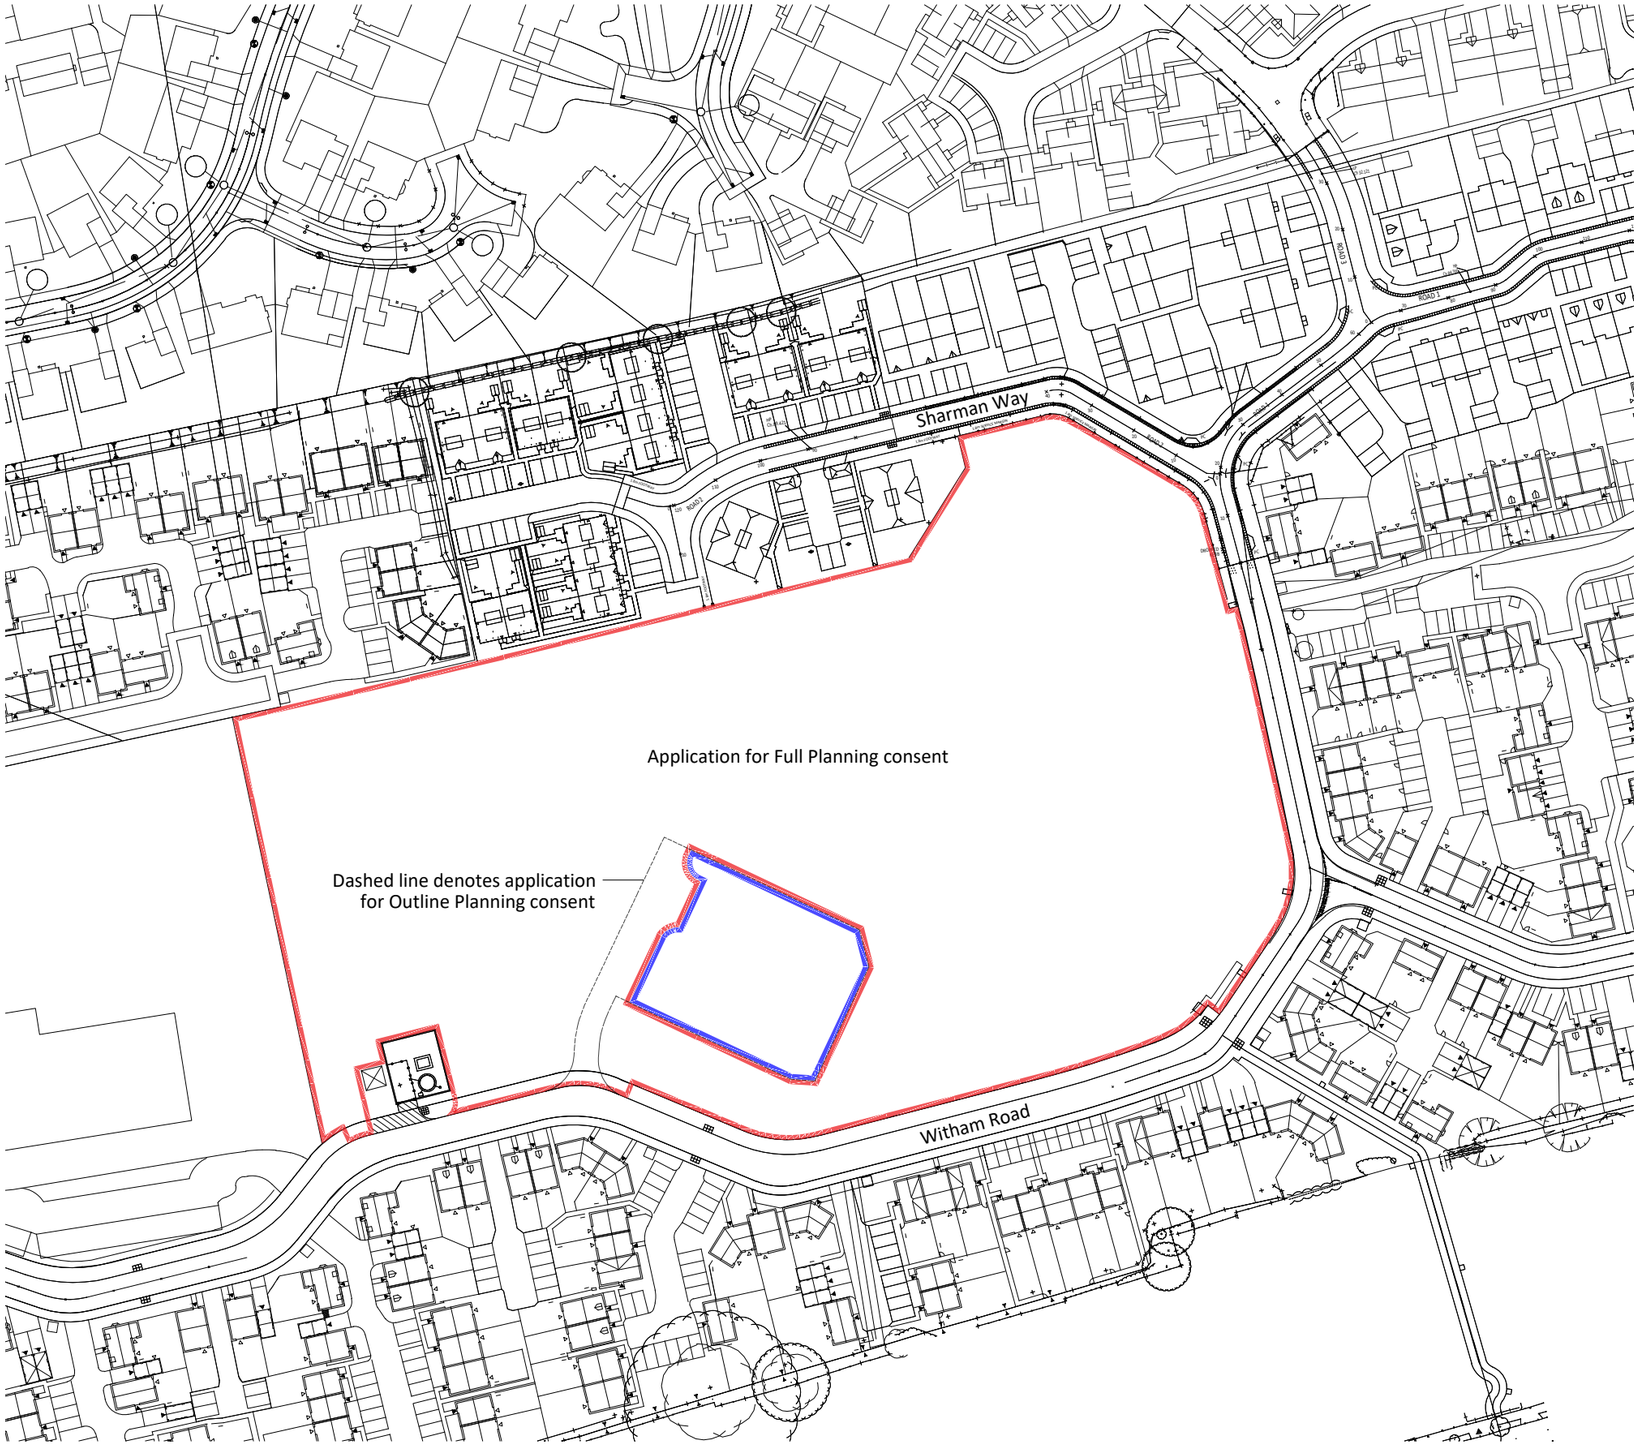


N

0 10 20 30 40 50m

Notes

Copyright
© Robert Doughty Consultancy Limited.
All rights described in the Copyright, Designs and Patents Act 1988 have been asserted.

Rev	Description	Date

rdc
Robert Doughty Consultancy

32 High Street, Helpringham
Sleaford, Lincolnshire, NG34 0RA

Tel: 01529 421646
Email: admin@rdc-landplan.co.uk
Web: www.rdc-landplan.co.uk

Client
Kier Living Ltd

Project
Central Open Space
Wygate Park, Spalding

Drawing
Location Plan

Scale @ A3	Date
1: 1250	22/10/18

Drawn By	Checked By
WW	RJCD

Job Number	Status	Purpose of Issue
520-247	PL	Planning

Drawing No.	Rev
520-247_PL_LP101	-