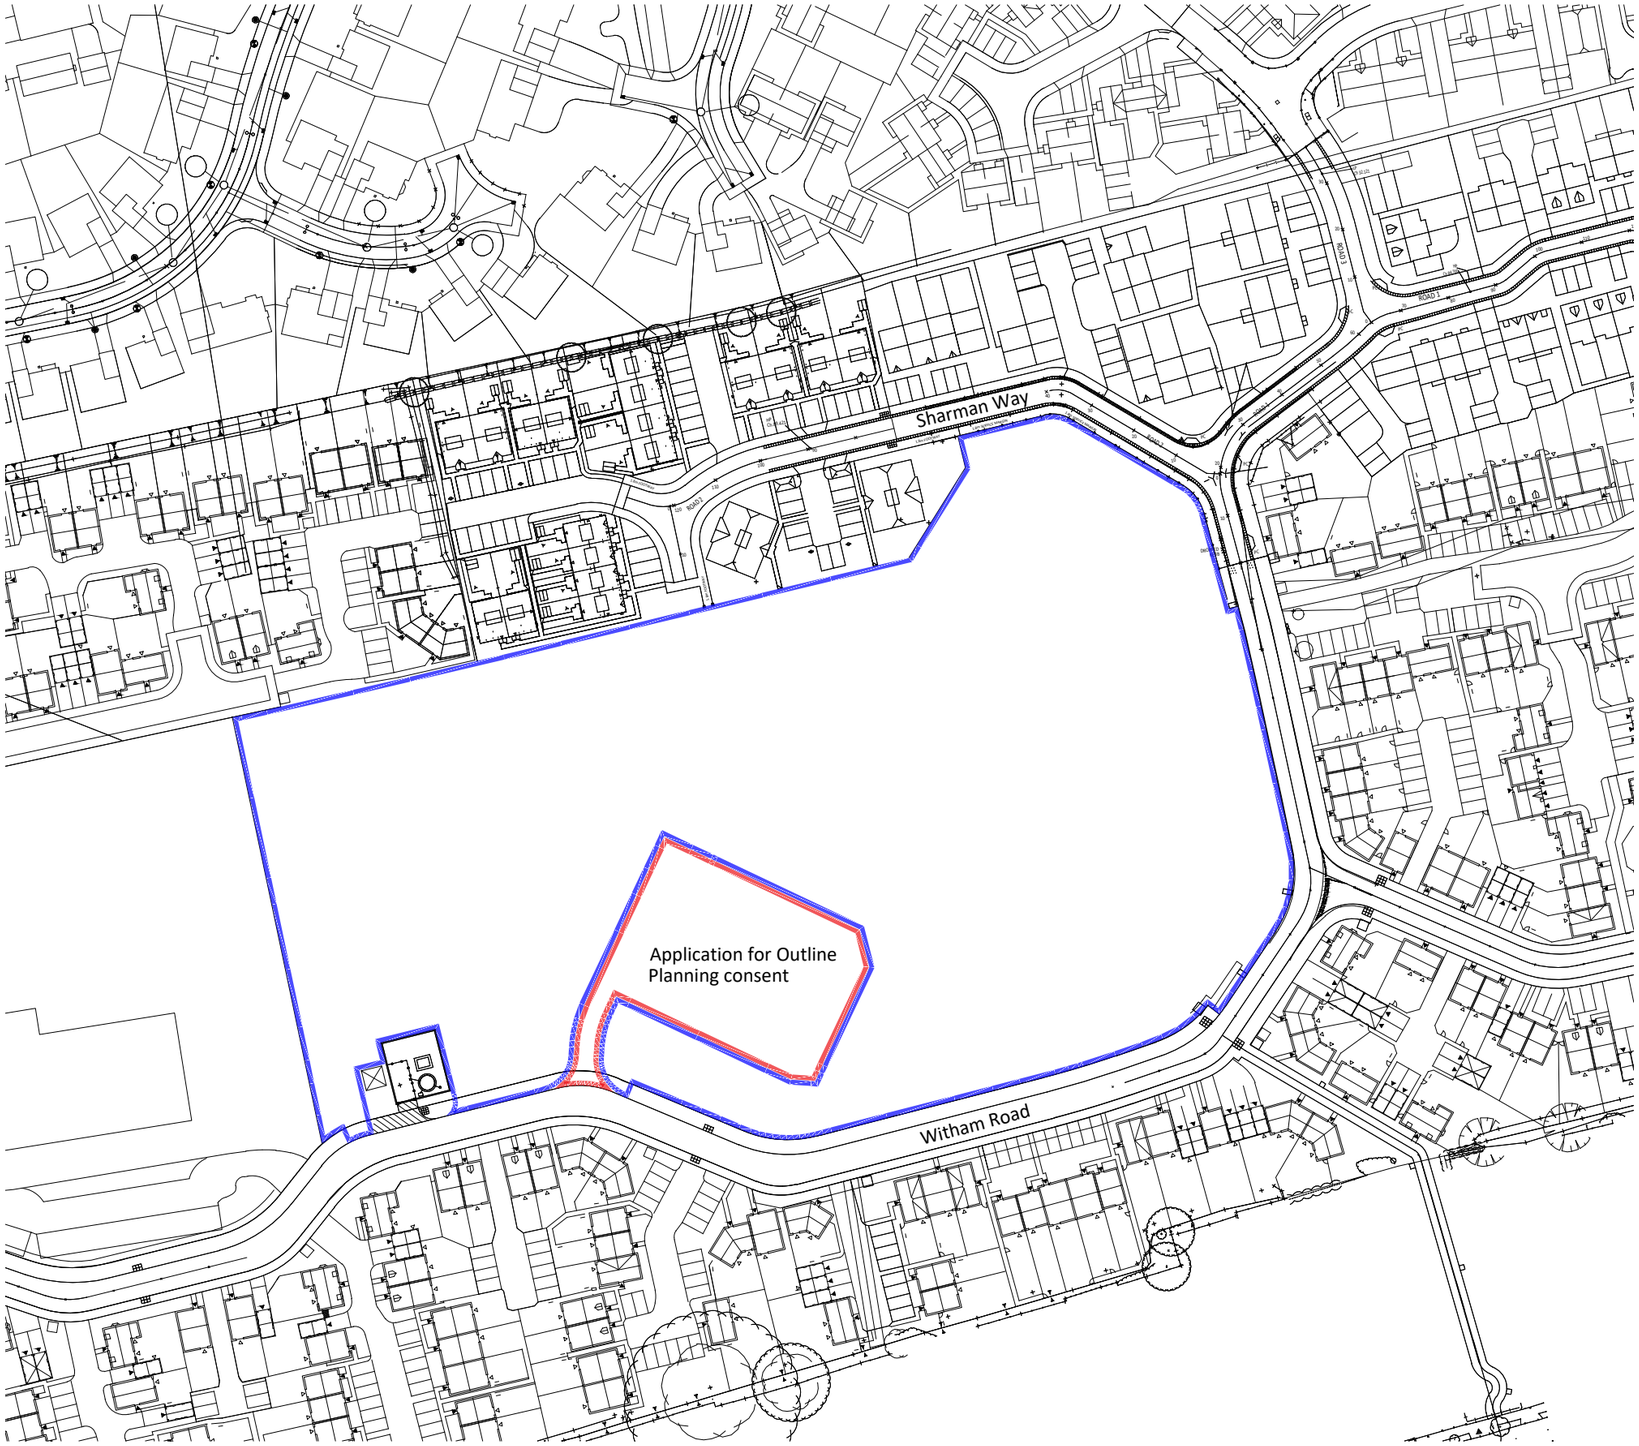


Notes

Copyright
© Robert Doughty Consultancy Limited.
All rights described in the Copyright, Designs and Patents Act 1988 have been asserted.

Rev	Description	Date
-	-	-

rdc
Robert Doughty Consultancy

32 High Street, Helpringham
Sleaford, Lincolnshire, NG34 0RA

Tel: 01529 421646
Email: admin@rdc-landplan.co.uk
Web: www.rdc-landplan.co.uk

Client
Kier Living Ltd

Project
Central Open Space
Wygate Park, Spalding

Drawing
Location Plan

Scale @ A3	Date
1: 1250	22/10/18

Drawn By	Checked By
WW	RJCD

Job Number	Status	Purpose of Issue
520-247	PL	Planning

Drawing No.	Rev
520-247_PL_LP102	-