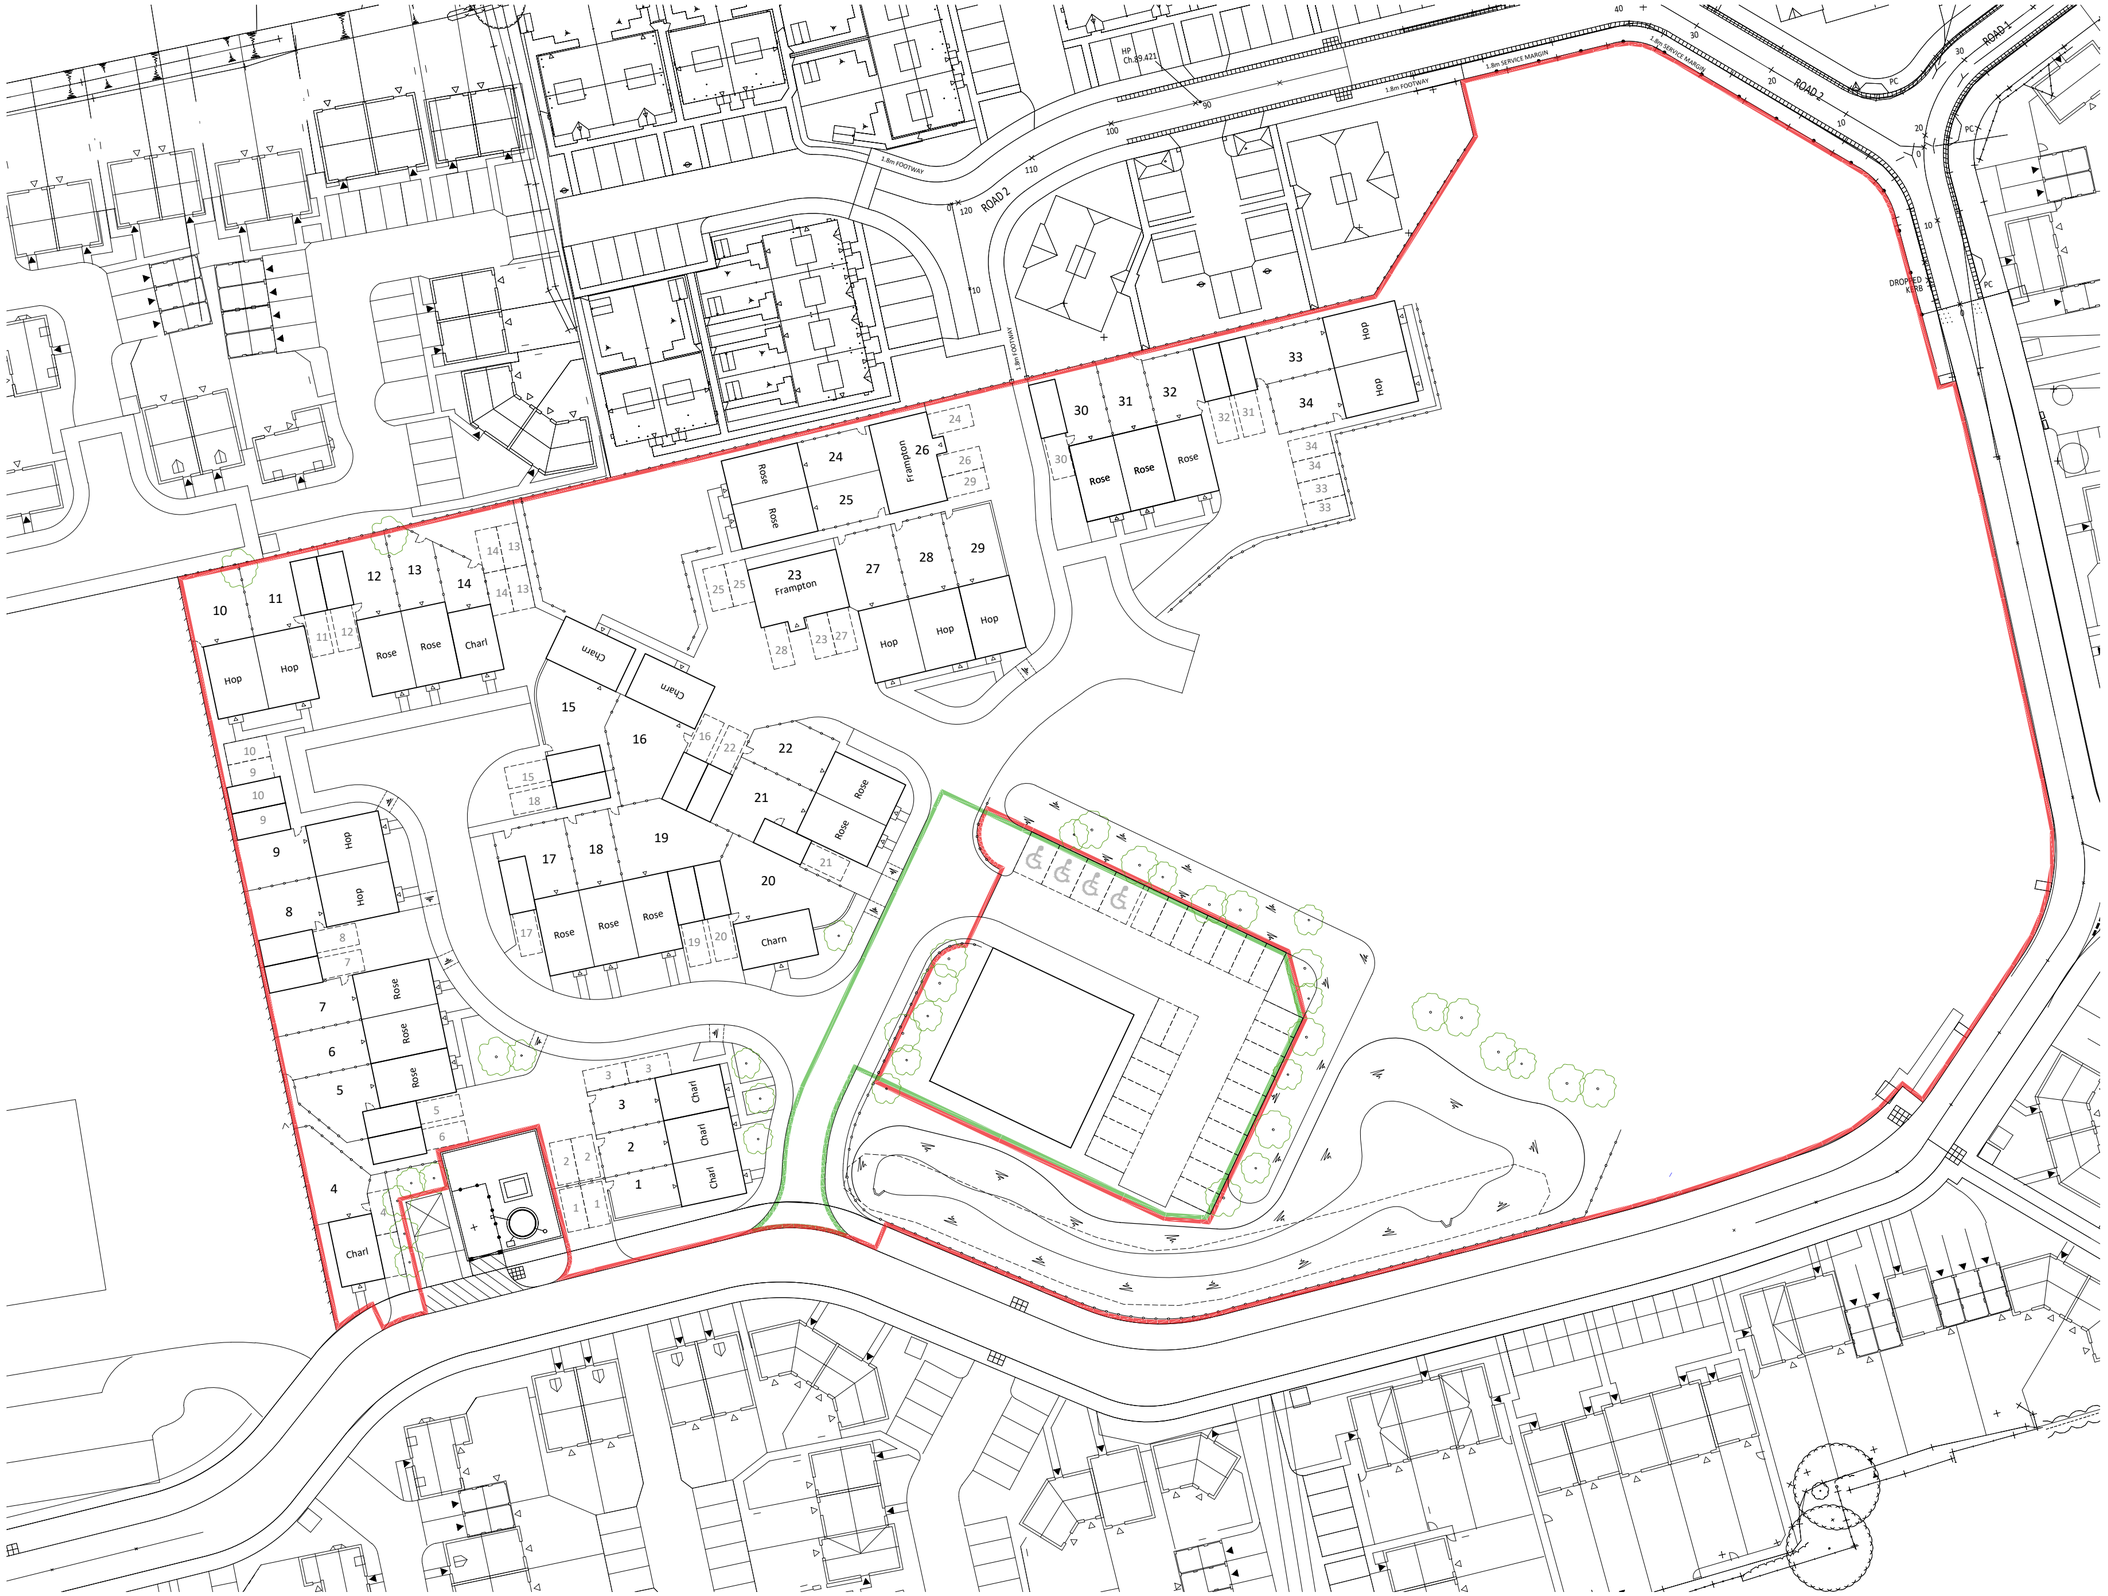


Full application
2.242ha

Outline application
0.174ha

Notes

Copyright
© Robert Doughty Consultancy Limited.
All rights described in the Copyright, Designs and Patents Act 1988 have been asserted.

CDM 2015
This drawing is for illustrative purposes and/or obtaining the relevant planning permission only. It should not be used for construction and accordingly, risk identification under the Construction (Design & Management) Regulations 2015 has not been undertaken.

Rev	Description	Date

rdc
Robert Doughty Consultancy

32 High Street, Helpringham
Sleaford, Lincolnshire, NG34 0RA

Tel: 01529 421646
Email: admin@rdc-landplan.co.uk
Web: www.rdc-landplan.co.uk

Client
Kier Living Ltd

Project
Central Open Space
Wygate Park, Spalding

Drawing
Areas Plan

Scale @ A2	Date
1: 500	22/10/18

Drawn By	Checked By
WW	RJCD

Job Number	Status	Purpose of Issue
520-247	PL	Planning

Drawing No.	Rev
520-247_PL_SP103	-

N

0 5 10 15 20 25m