Soft Landscape Legend

Proposed tree planting to be planted in line with tree planting pit detail for standard specimens and short angular staking for multi-stemmed specimens

Proposed hedgerow planting to be planted in a double staggered row and maintained in a neat form to a maximum height of 1.2m

Proposed hedgerow planting to be planted in a double staggered row and maintained in a neat form to a maximum height of 0.4m

Proposed planting bed to have plants evenly distributed throughout designated area, with 75mm lightly consolidated decorative bark mulch applied immediately after planting operations

Proposed decorative mix planting bed to have plants evenly distributed throughout designated area with taller growing specimens located to the rear of the bed and smaller growing species towards the front of the bed and arranged in groups size 3- 15No. With 75mm lightly consolidated decorative bark mulch applied immediately after planting operations

Proposed native bund mix planting bed to have plants evenly distributed throughout designated area arranged in groups size 3- 15No. With 75mm lightly consolidated decorative bark mulch applied immediately after planting operations


Proposed specimen shrub planting within planting bed


Proposed amenity lawn area to receive good quality amenity grass turves laid on prepared ground in line with good horticultural practices

Proposed wildflower area to receive wildflower and grass seed mix WFG9 Wetland and Ponds at a sowing rate of 5g/m² on prepared ground in line with good horticultural practices. Grass seed mix as supplied from Germinal Seeds or similar

Proposed amenity grass area to receive grass seed mix A24 Wear and Tear at a sowing rate of 35g/m² on prepared ground in line with good horticultural practices. Grass seed mix as supplied from Germinal Seeds or similar

Sewer easement

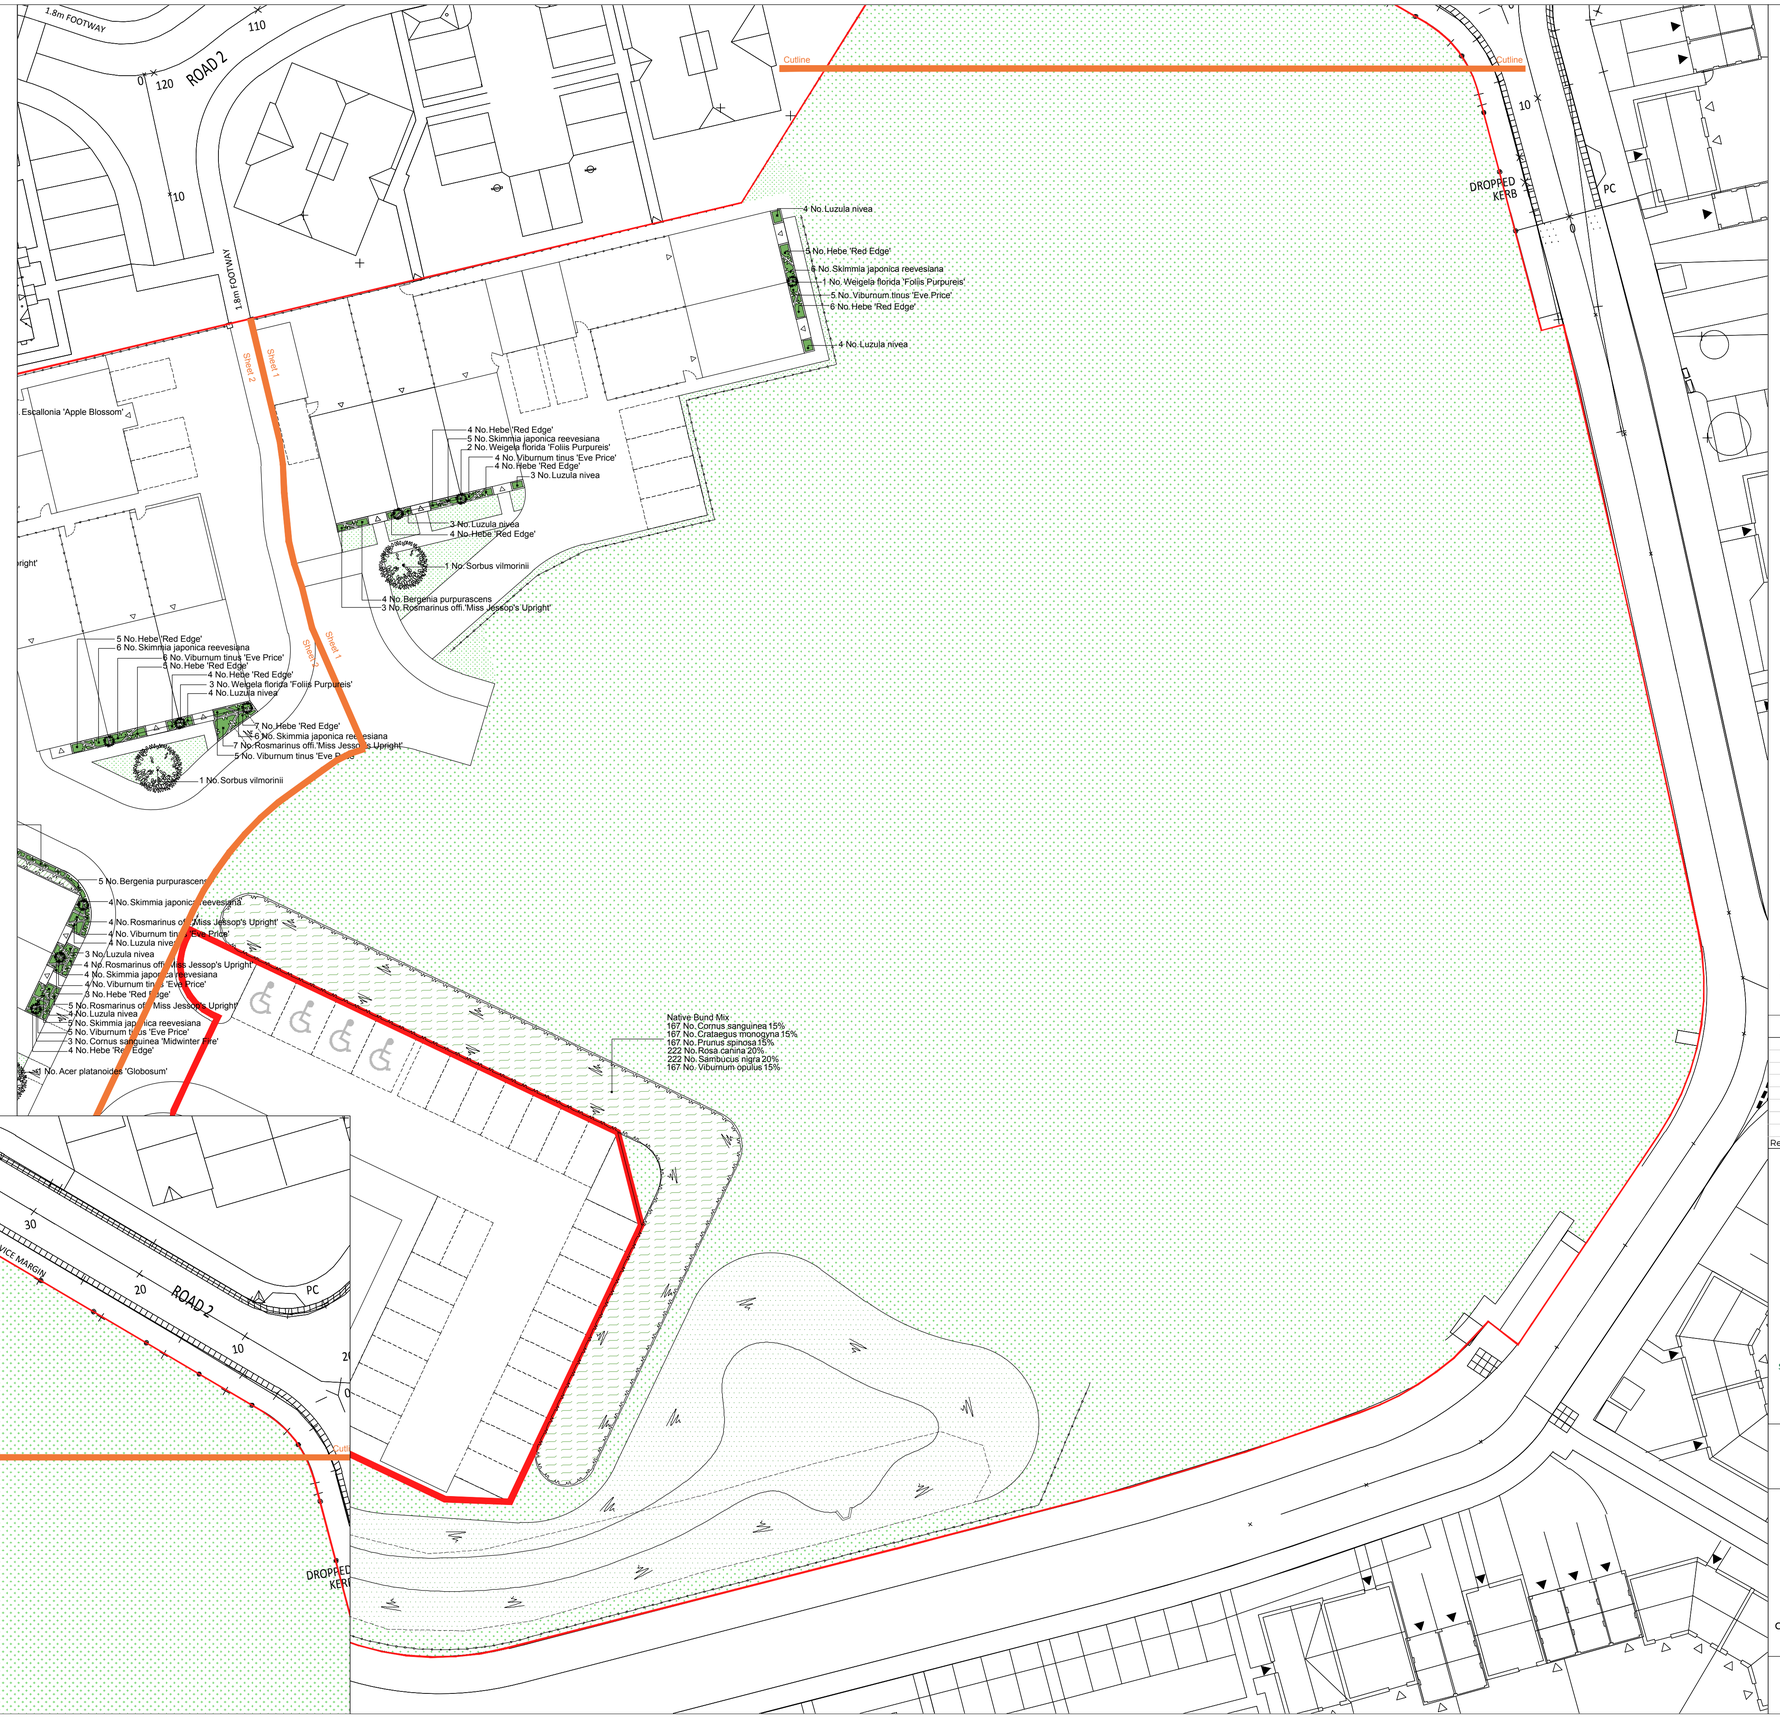

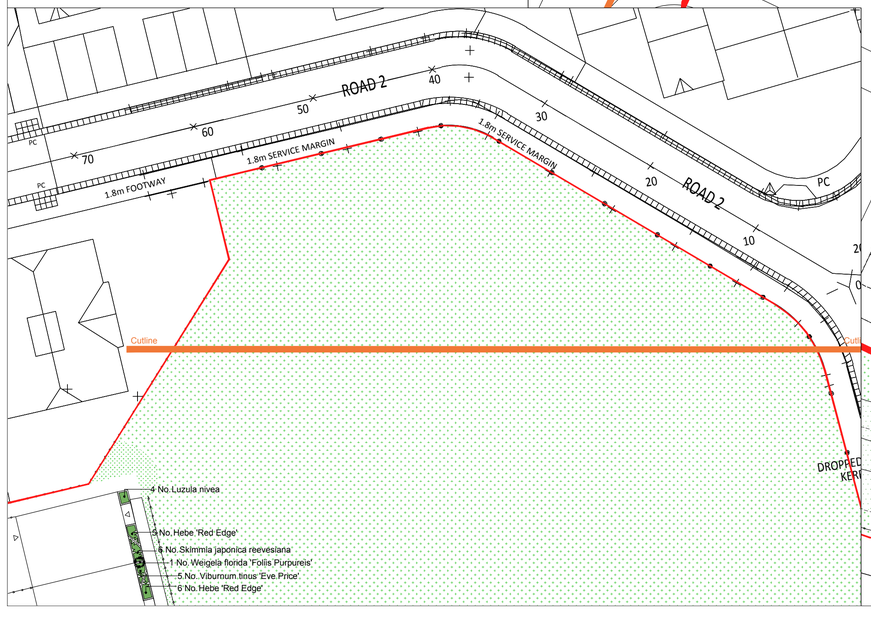

SPECIFICATION
All works generally, to comply with the written Soft Landscape Specification.

NOTES:
DO NOT SCALE FROM DRAWING
NOT FOR CONSTRUCTION, FOR PLANNING PURPOSES ONLY

FOR TREE PLANTING PIT DETAIL AND PLANTING SCHEDULE REFER TO SHEET 1 OF 2

Rev	Date	Details	Drawn

ACD ENVIRONMENTAL
HEAD OFFICE
Rodbourne Rail Business Centre, Grange Lane,
Malmesbury, SN16 0ES
Tel: 01666 825646

Courtyard House, Mill Lane, Godalming, GU7 1EY
Tel: 01483 425714

Suite 6, Crescent House, Yonge Close, Eastleigh, SO50 9SX
Tel: 02382 026300

email: mail@acdenv.co.uk
www.acdenvironmental.co.uk

KIER

scheme: Wygate Park
Spalding
client: Kier Living Eastern
drawing: Soft Landscape Proposals
date: October 2018
scale: 1:250@A1
drawing no: KIER22184-11 Sheet 2 of 2
drawn: HCS checked: JS

Copyright of ACD Environmental Ltd. All rights described in Chapter IV of the Copyright, Designs and Patents Act 1988 have been generally asserted. 2011. Copyright of this plan remains with ACD until all fees have been paid in full.