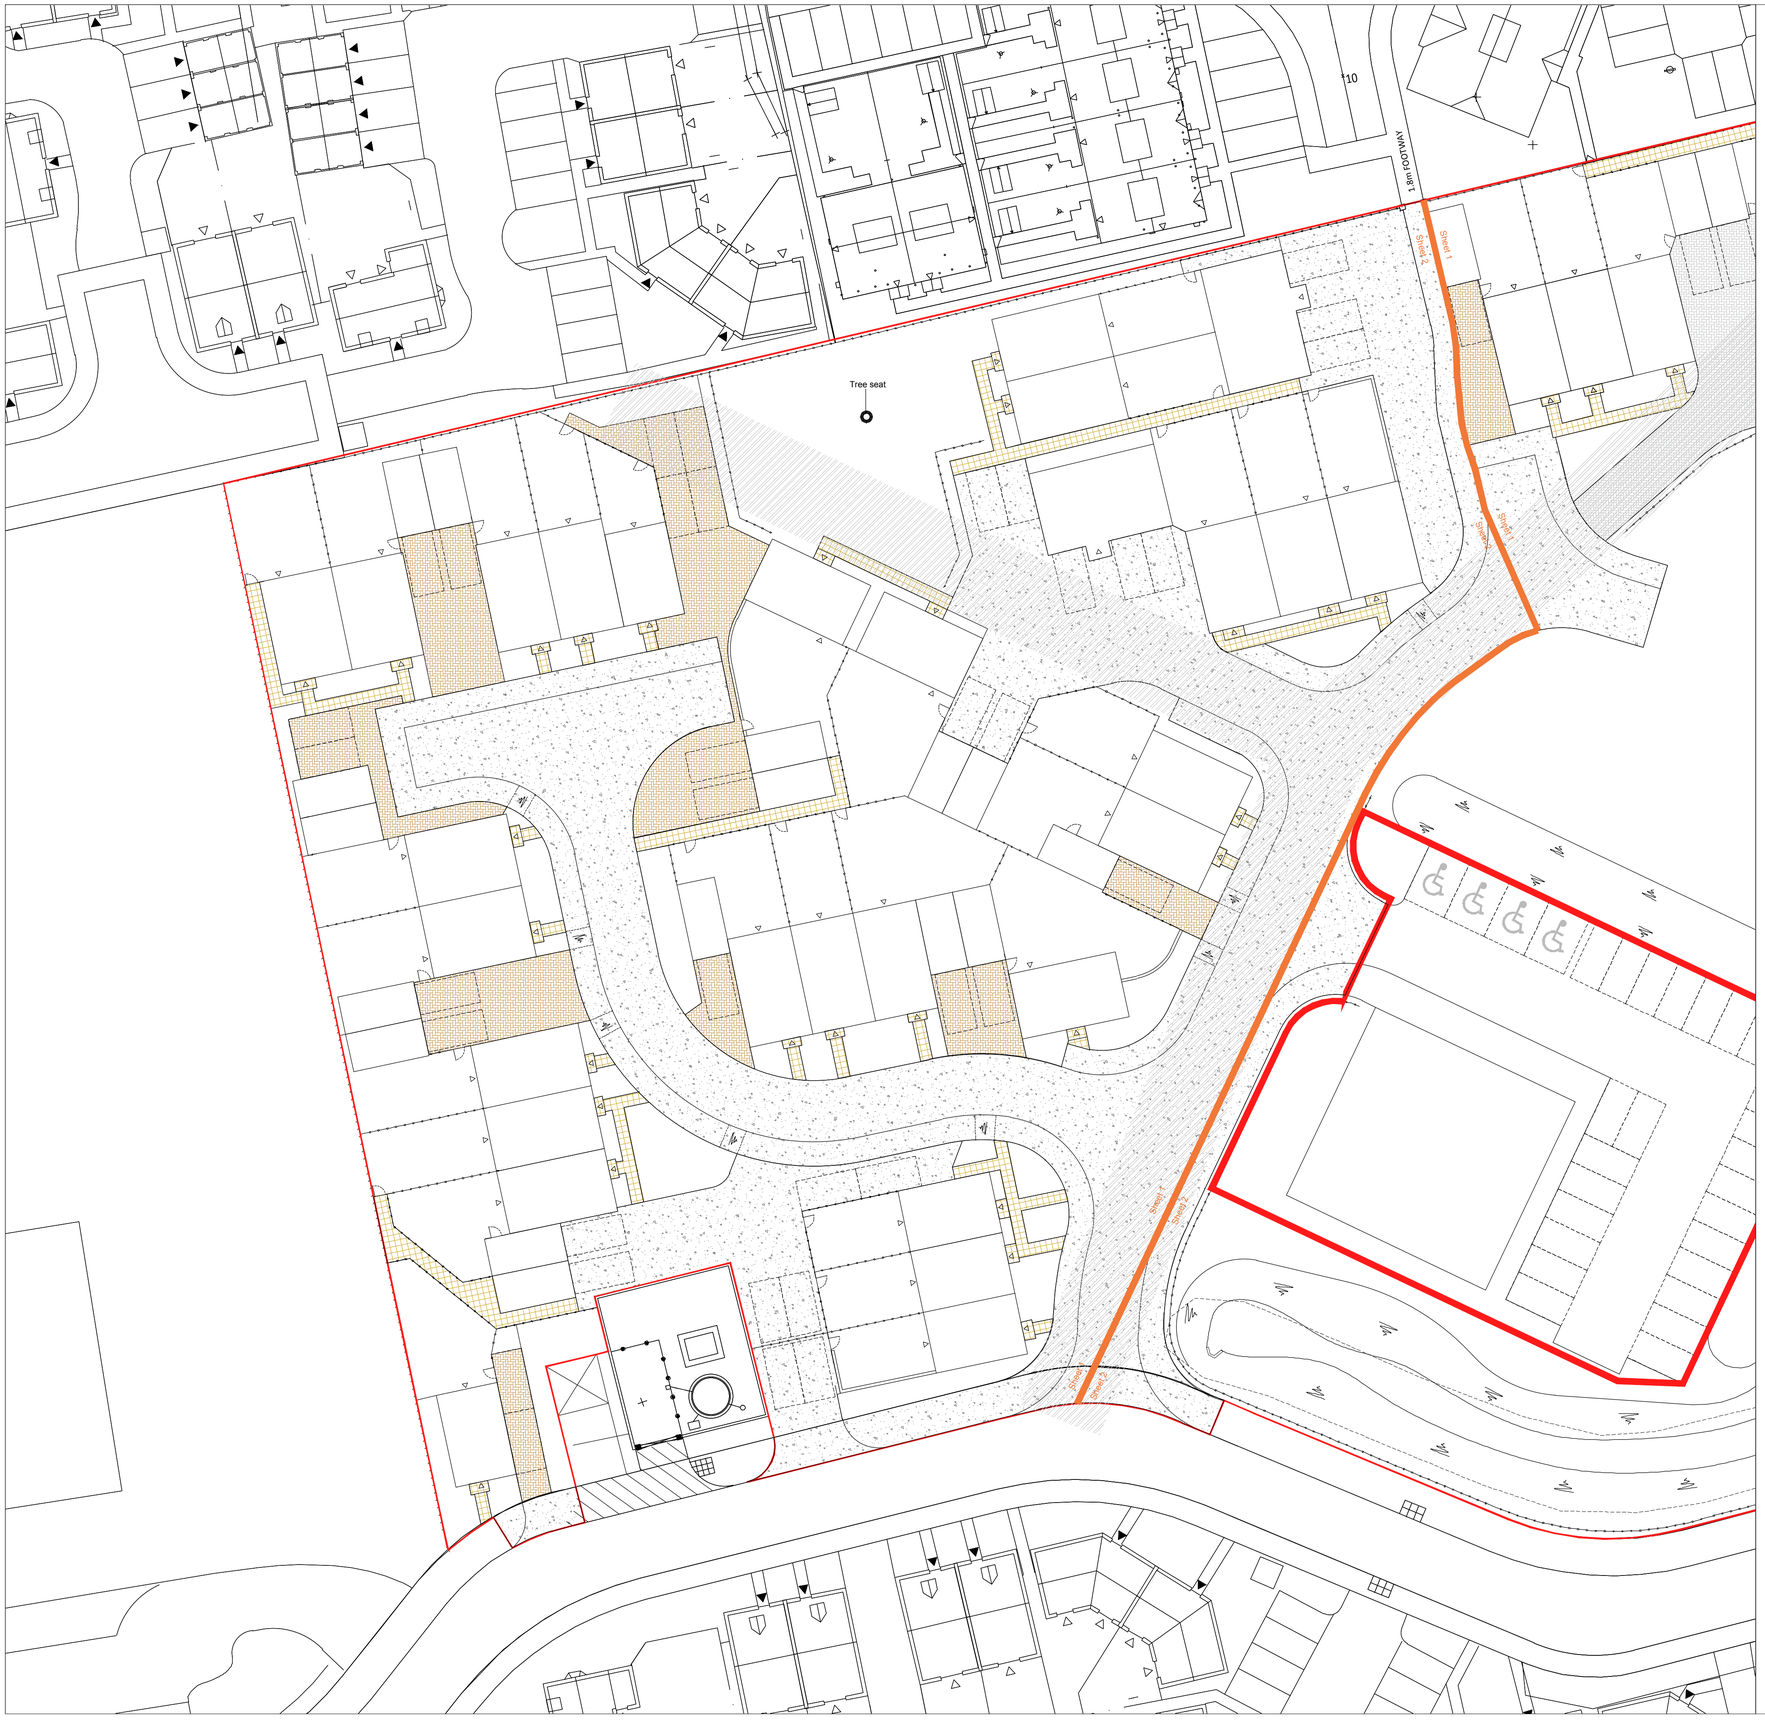



Hard Landscape Legend

Proposed bitmac road and footpath surface and standard PCC kerbs and PCC pin kerbs (to footpaths), all laid and installed to adoptable standards

Proposed block paviors (Keyblok Charcoal) laid in herringbone formation with matching kerbs. Installed in line with suppliers recommendations, as supplied from Marshalls Plc or similar

Proposed block paviors (Keyblok Brindle) laid in herringbone formation with matching kerbs. Installed in line with suppliers recommendations, as supplied from Marshalls Plc or similar

Proposed concrete slab paving to private footpaths (CharnwoodTectured Buff) laid in stacker bond formation. Installed in line with suppliers recommendations, as supplied from Marshalls Plc or similar

Proposed tree seat, style to be agreed

For enclosures refer to architects drawings for further details

| Rev | Date | Details | Drawn |
|---|---|---|---|

ACD ENVIRONMENTAL

HEAD OFFICE
Rodbourne Rail Business Centre, Grange Lane,
Malmesbury, SN16 0ES
Tel: 01666 825646

Courtyard House, Mill Lane, Godalming, GU7 1EY
Tel: 01483 425714

Suite 6, Crescent House, Yonge Close, Eastleigh, SO50 9SX
Tel: 02382 026300

email: mail@acdenv.co.uk
www.acdenvironmental.co.uk

KIER

scheme: Wygate Park
Spalding
client: Kier Living Eastern
drawing: Hard Landscape Proposals
date: October 2018
scale: 1:250@A1
drawing no: KIER22184-12 Sheet 1 of 2
drawn: HCS checked: JS

Copyright of ACD Environmental Ltd. All rights described in Chapter IV of the Copyright, Designs and Patents Act 1988 have been generally asserted: 2011. Copyright of this plan remains with ACD until all fees have been paid in full.