


Notes

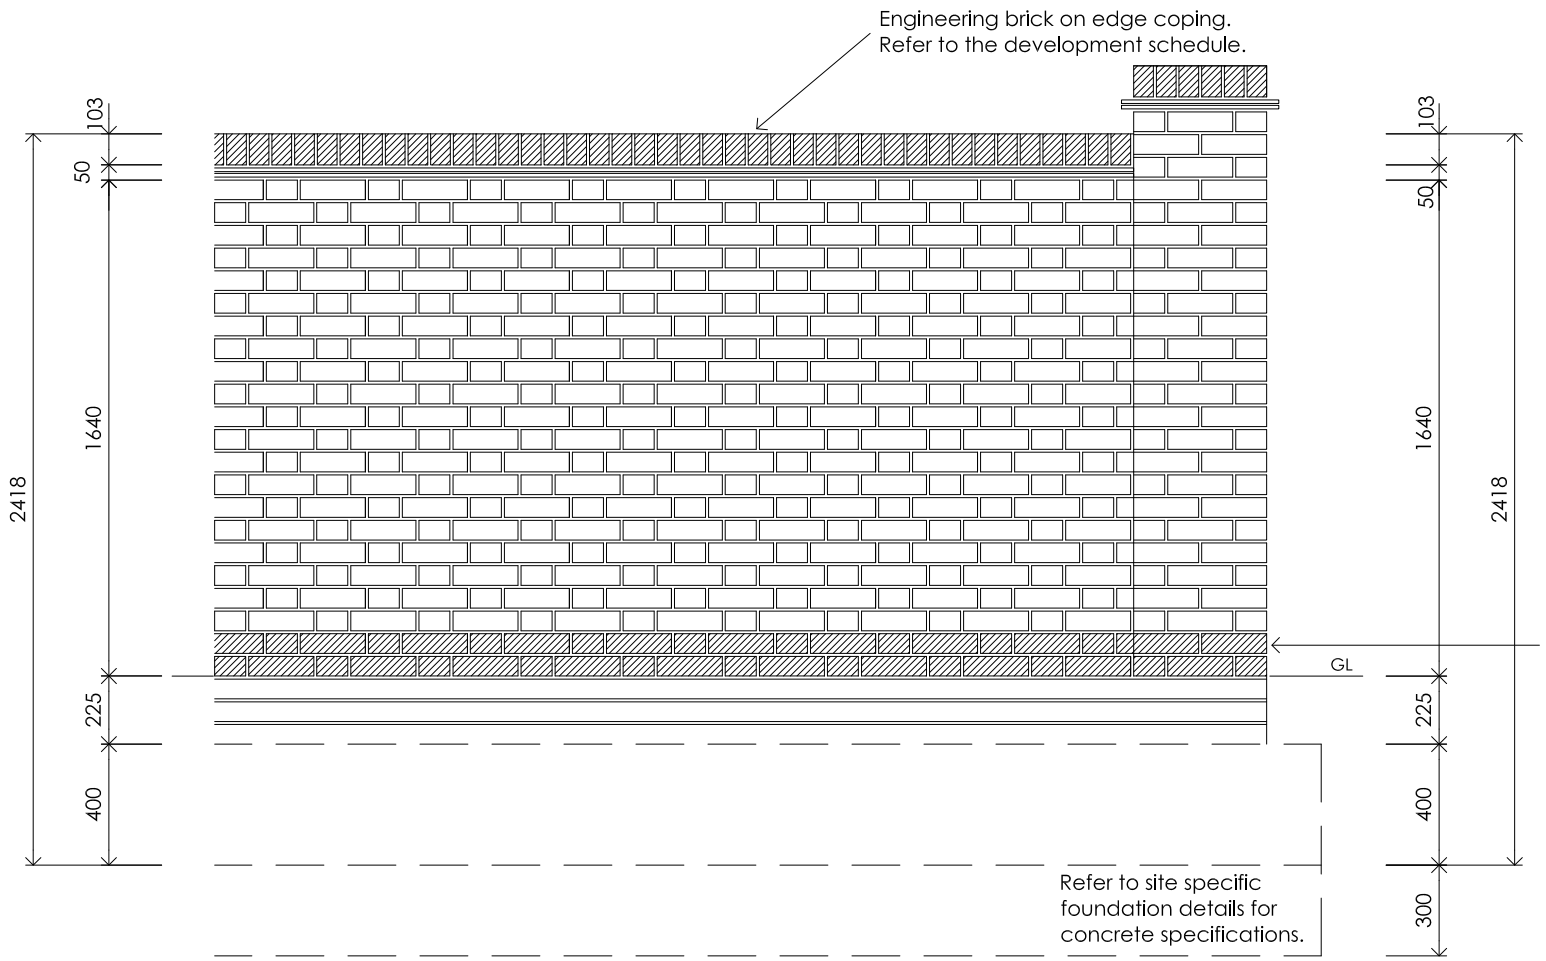


Typical Elevation.

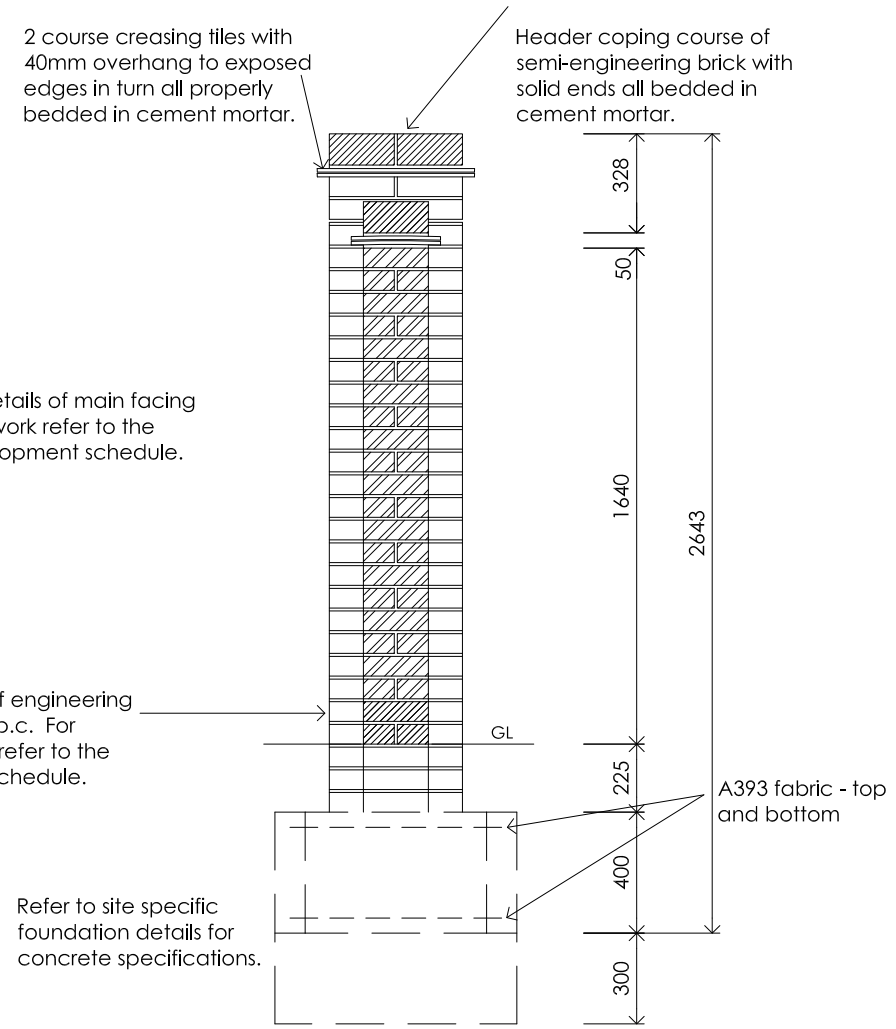

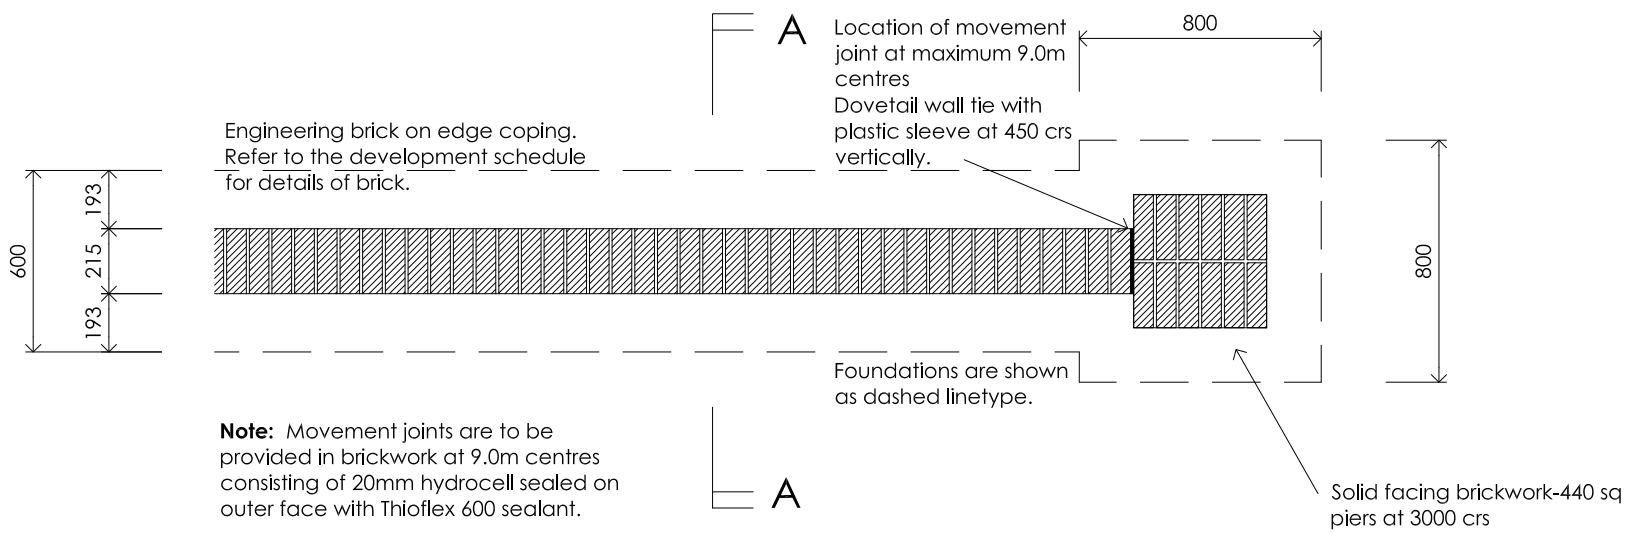


Note: Movement joints are to be provided in brickwork at 9.0m centres consisting of 20mm hydrocell sealed on outer face with Thioflex 600 sealant.

Typical Plan.

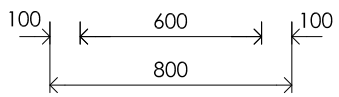

Section A-A

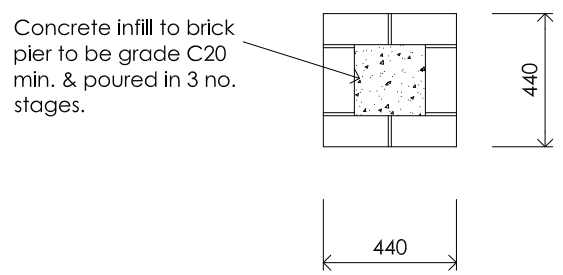

Typical Pier Section

Rev	Date	By	Details
A	23.08.12	CDG	Drawing title block updated.

Kier Homes Limited
Lysander House
Tempsford Hall
Sandy
Bedfordshire
SG19 2BD
Tel: 01767 355500 Fax: 01767 355501

Project: STANDARD DETAIL

Drawing: Walling Detail - 1800mm High with 440mm Piers

Drawing File Location: Q:\Departments\Technical\01\Std. Detail Pk

Drawn by:	Date:
NH	01/05/06
Scale: 1:25 @ A3	COINS code: ——

This drawing is © copyright protected.
All dimensions to be checked on site.
Any discrepancies to be reported to
the Architect immediately.
This drawing should not be scaled.

Drawing no: 06-STD-EXT-04 Revision: A