
FOR FENCE WITH TRELLIS SEE DRG No. 06-STD-EXT-06
FOR CONCRETE POSTS SEE DRG No. 06-STD-EXT-07

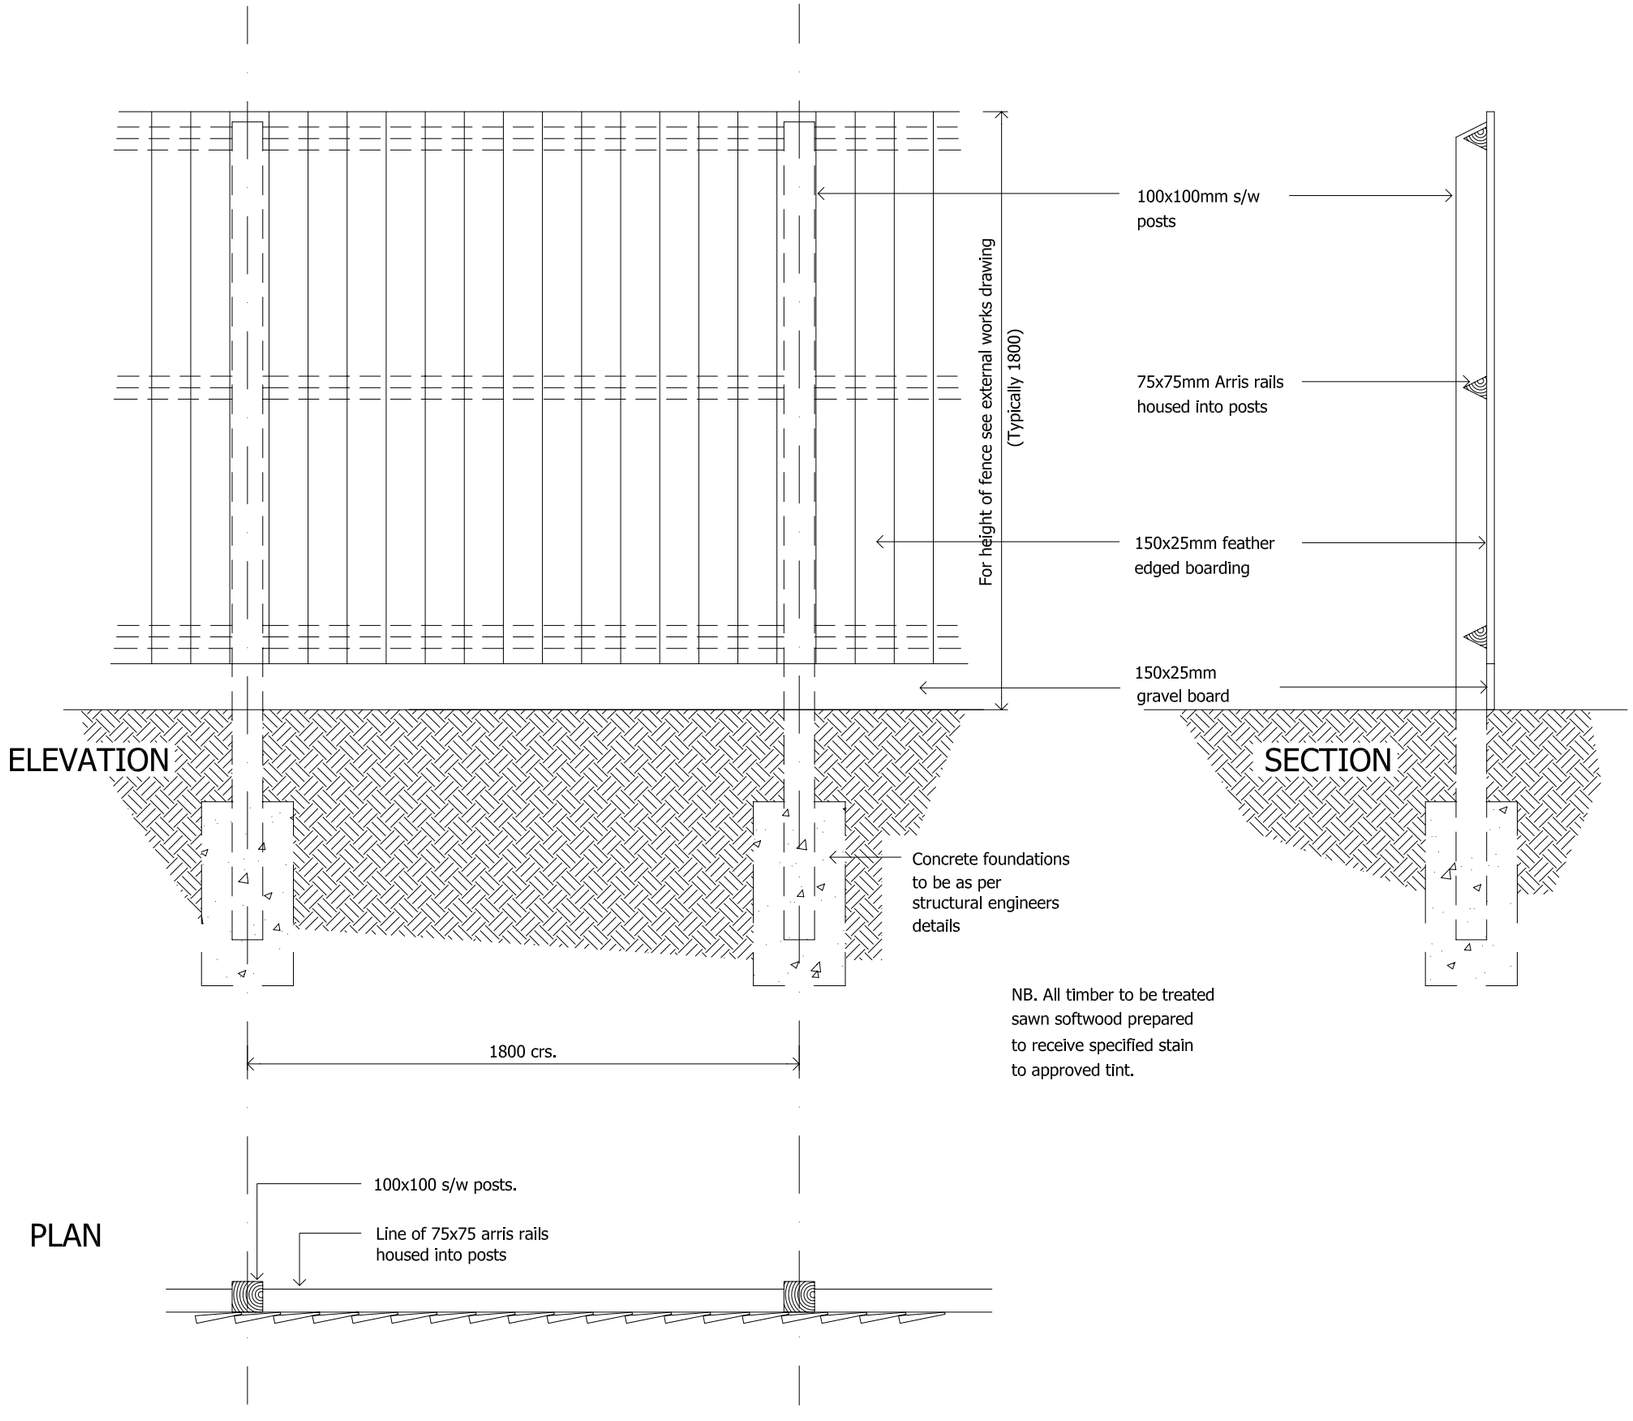


ELEVATION

SECTION


NB. All timber to be treated sawn softwood prepared to receive specified stain to approved tint.

PLAN

Notes

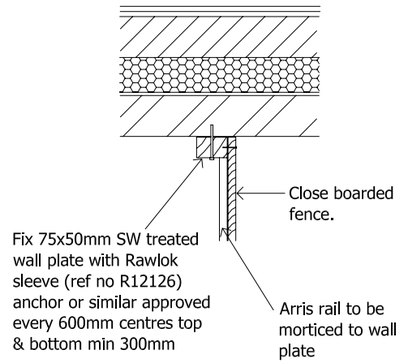

Wall Plate Fixing Detail

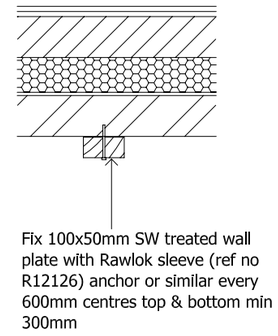

Wall Plate Fixing Detail (for gate to brickwork)

Rev	Date	By	Details
A	23.08.12	CDG	Drawing title block updated.

KIER

Kier Homes Limited
Lysander House
Tempsford Hall
Sandy
Bedfordshire
SG19 2BD
Tel: 01767 355500 Fax: 01767 355501

Project: STANDARD DETAIL

Drawing: Close Boarded Fencing With Timber Post

Drawing File Location: Q:\Departments\Technical\01\Std. Detail Pk

Drawn by:	Date:
NH	01/05/06
Scale: 1:20 @ A3	COINS code: ----

This drawing is © copyright protected.
All dimensions to be checked on site.
Any discrepancies to be reported to the Architect immediately.
This drawing should not be scaled.

Drawing no: 06-STD-EXT-05 Revision: A