
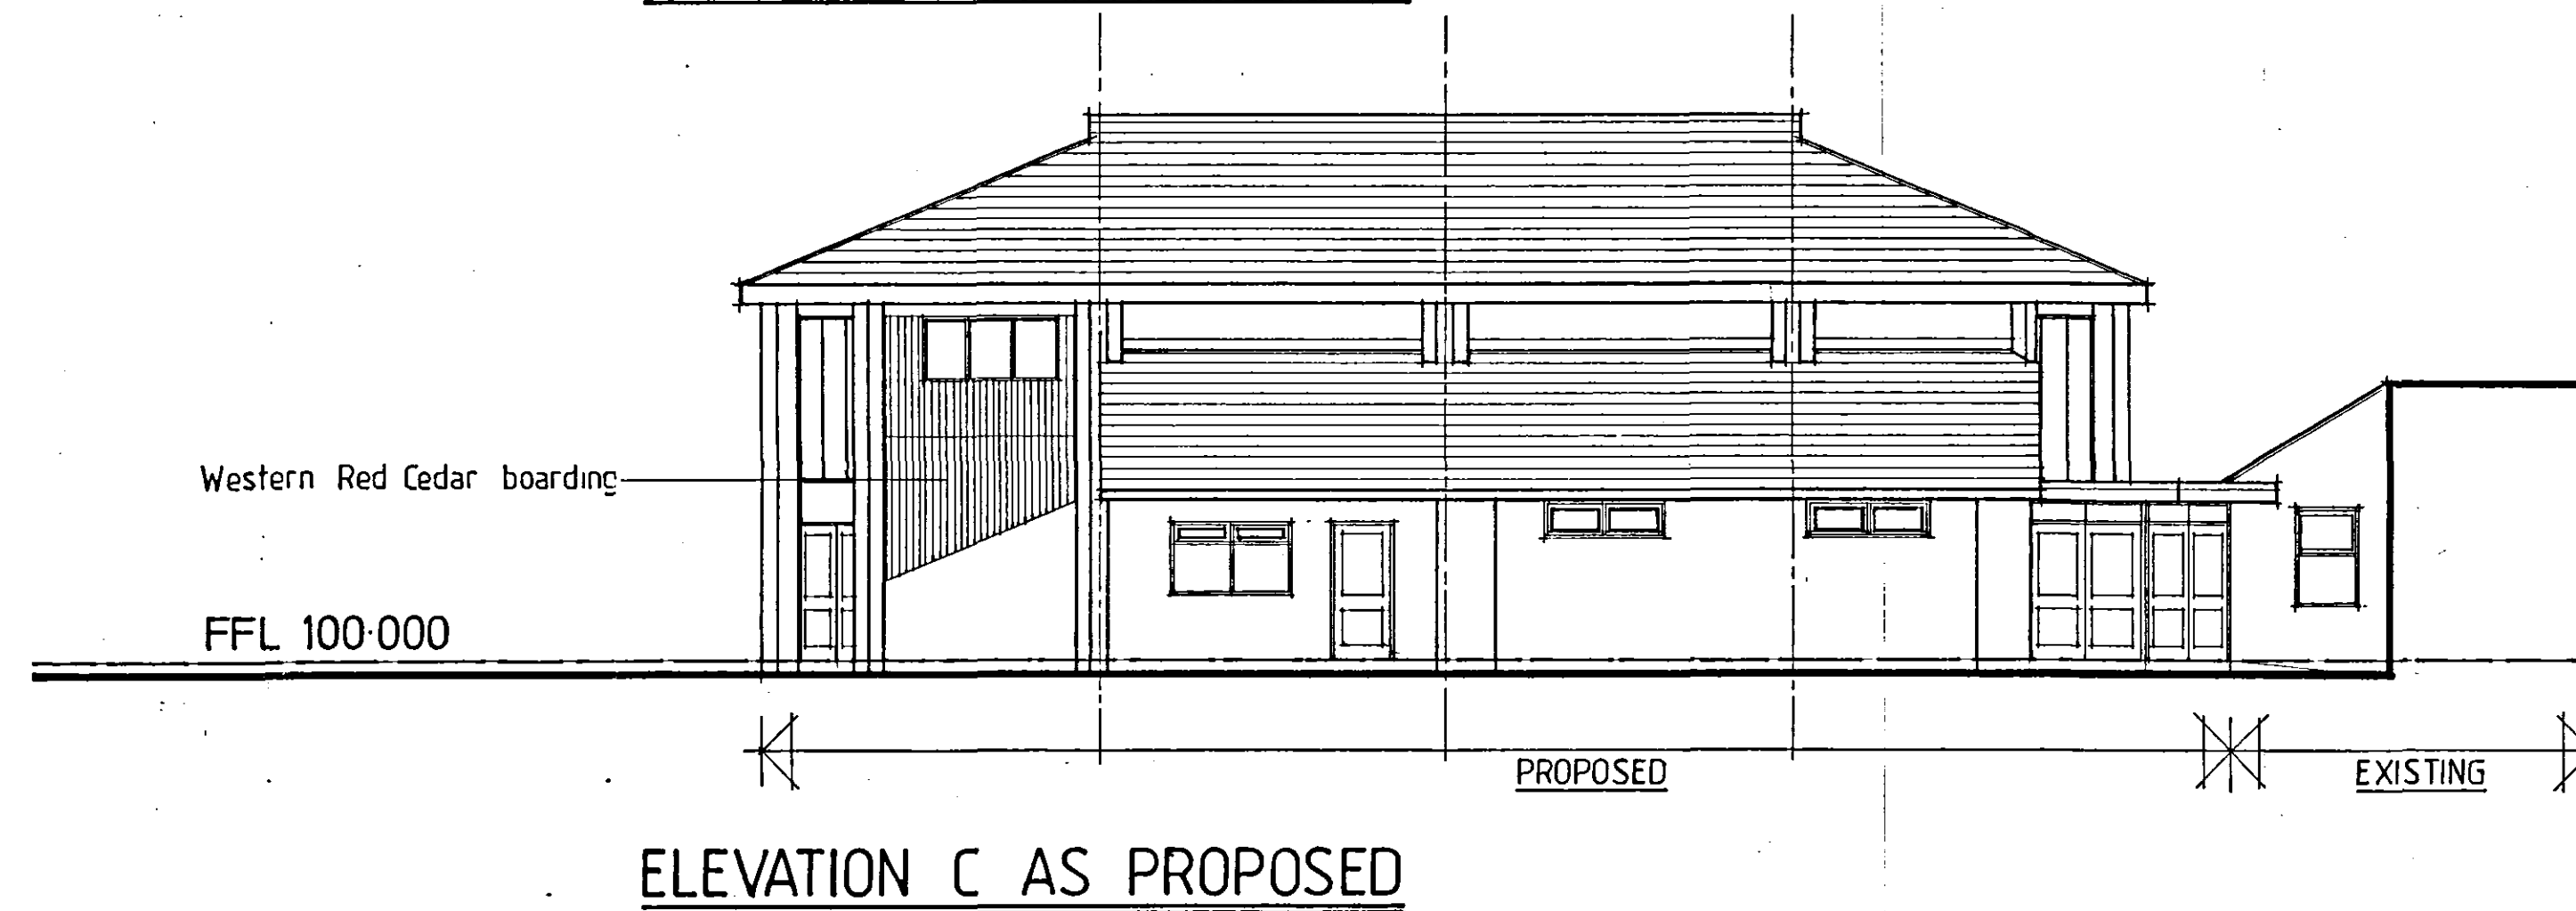
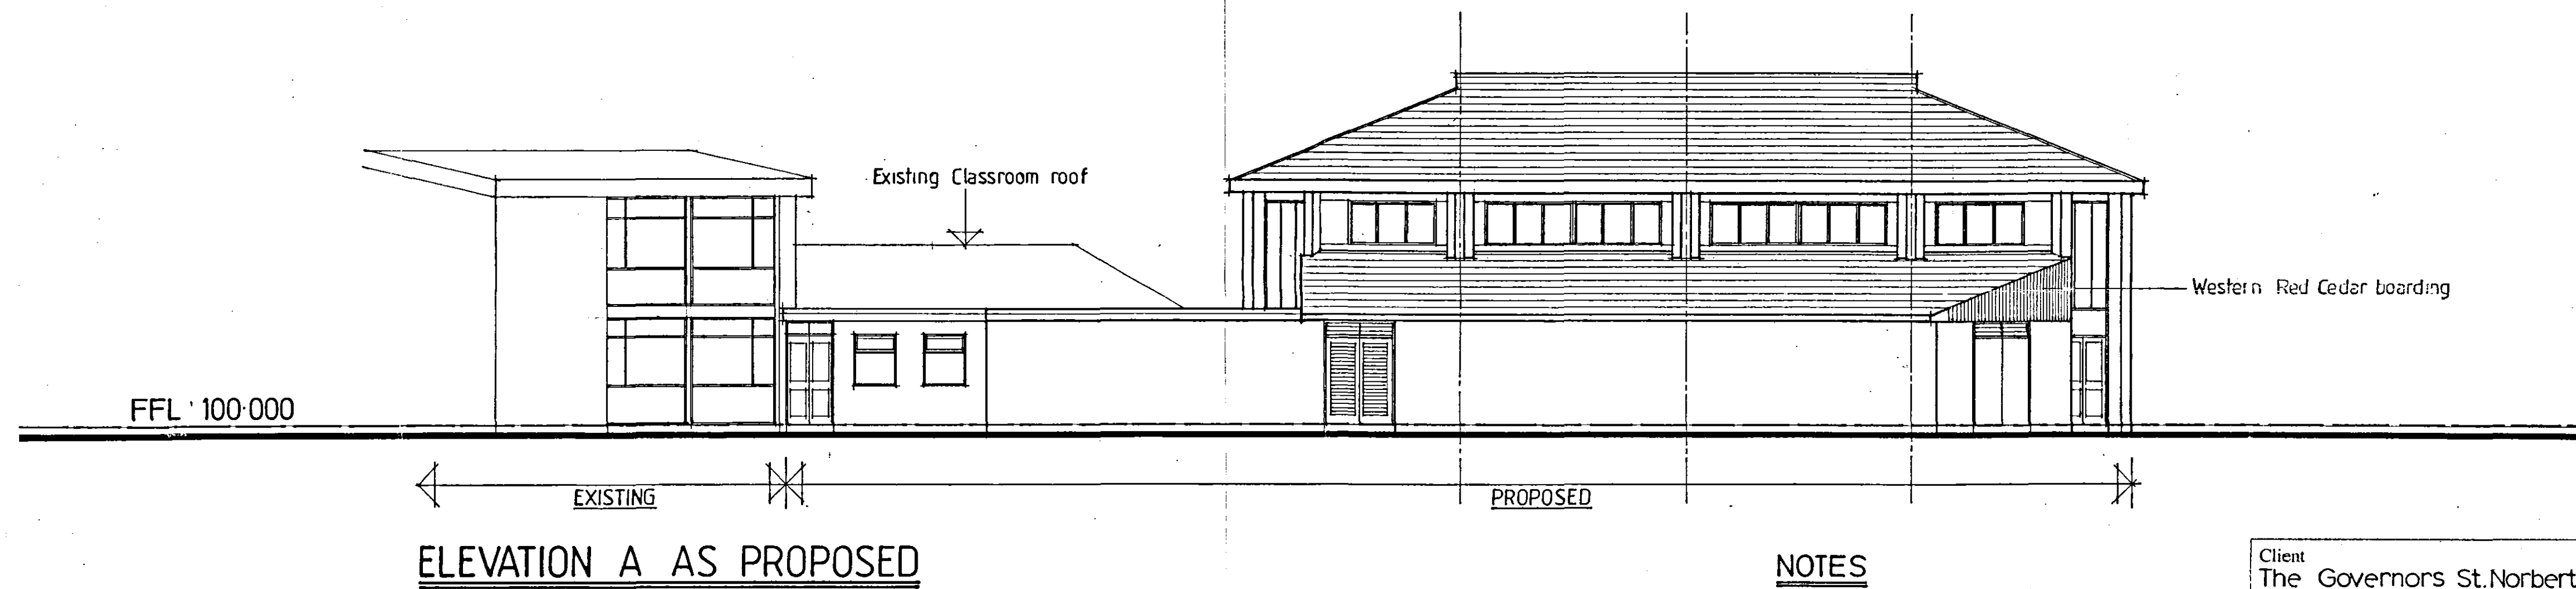


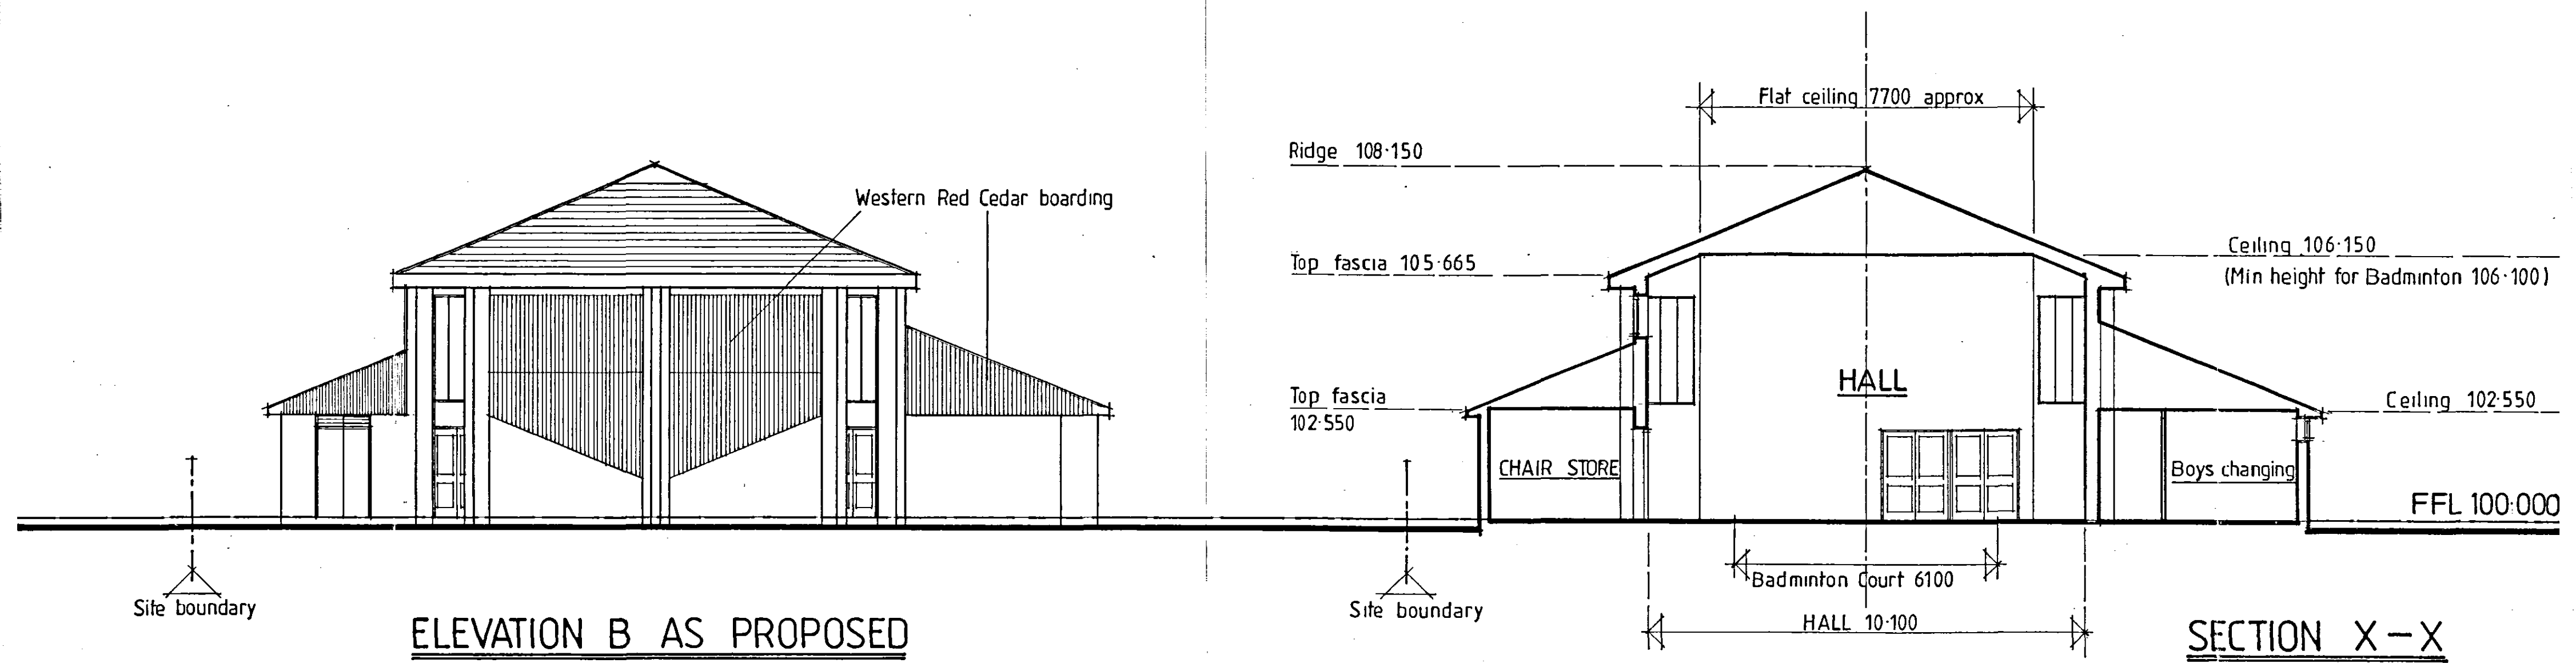

NOTES

This drawing is to be read in conjunction with Dwg No 1052-2A.

Materials - (New Hall complex only)

Roofs - Interlocking concrete tiles to match existing roofs.

Walls - Approved facing block/brick. Western Red Cedar board cladding as indicated. (untreated)

Client
The Governors St. Norberts
RC Primary School,
Tollgate, Spalding, Lincs.

Job
Provision of New Hall, 2
Classrooms + Associated
Accommodation etc.

Title
True Elevations A,B + C.
of the Proposed New Hall
etc. + Cross Section X-X.

C.P. ASSOCIATES
CHARTERED SURVEYORS
BUILDING CONSULTANTS

CPA

Braemar Court, 1311a Melton Road,
Syston, Leicester, LE7 2EN.
Telephone: 0116 260 7211
Facsimile: 0116 260 5511

RICS

Dwg. No.
1052 - 7

Date
Sept '08

Scale
1 = 100

Drawn by
JG

DETERMINED
PLAN

DETERMINED
PLAN

2

1118/08