


- GENERAL NOTES
- DO NOT SCALE USE FIGURED DIMENSIONS ONLY
 - ALL DIMENSIONS IN MILLIMETRES UNLESS STATED OTHERWISE
 - ALL DIMENSIONS TO BE CHECKED ON SITE PRIOR TO COMMENCEMENT OF WORK.
 - ERRORS AND OMISSIONS TO BE REPORTED TO THE CONTRACT ADMINISTRATOR.



1 East
1 : 200



2 North
1 : 200

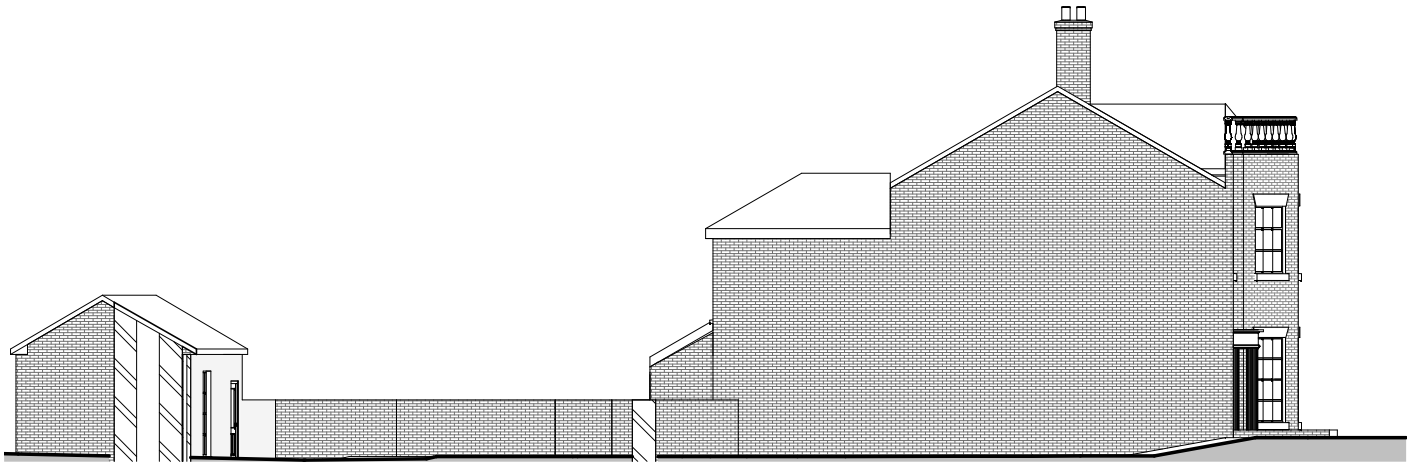

4 West
1 : 200



3 South
1 : 200

0 1m 2m 3m 4m 5m

calsurv.biz

Survey House
49 Disraeli Road, Putney
London
SW15 2DR

calsurv

Project
3A Cowbit Road, Spalding,
Lincolnshire, PE11 2RD
Minor alterations

Title
Existing Elevations

Scale	Date	Drawn	Checked	Size
1 : 200	11/22/15	PC	PC	A3

Drawing No.
CS/RL1015/ 03

Rev.