


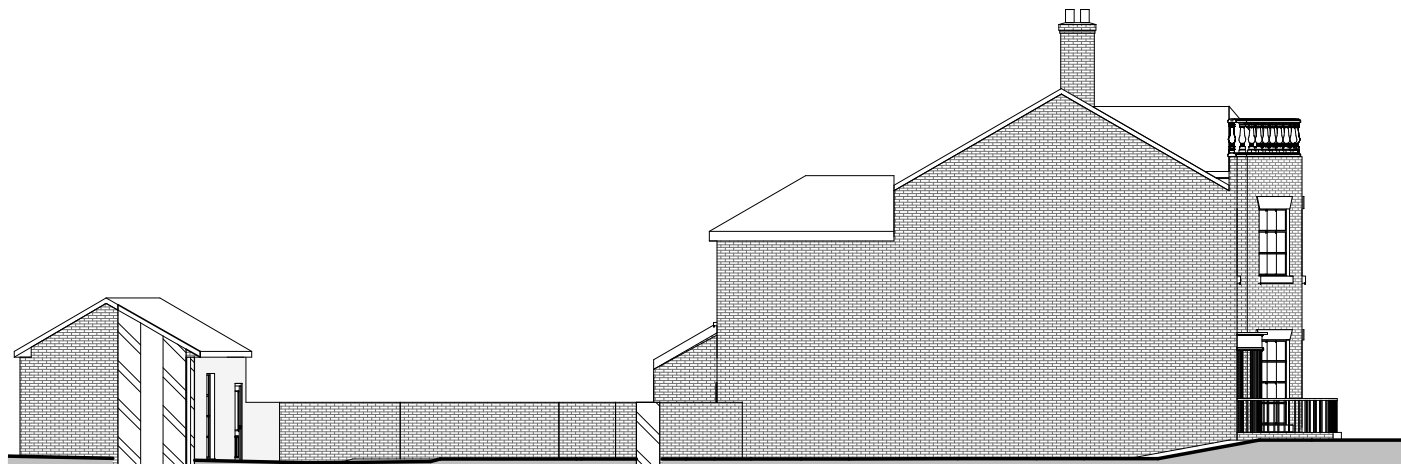

1 **East**
1 : 200




2 **North**
1 : 200



4 **West**
1 : 200




3 **South**
1 : 200

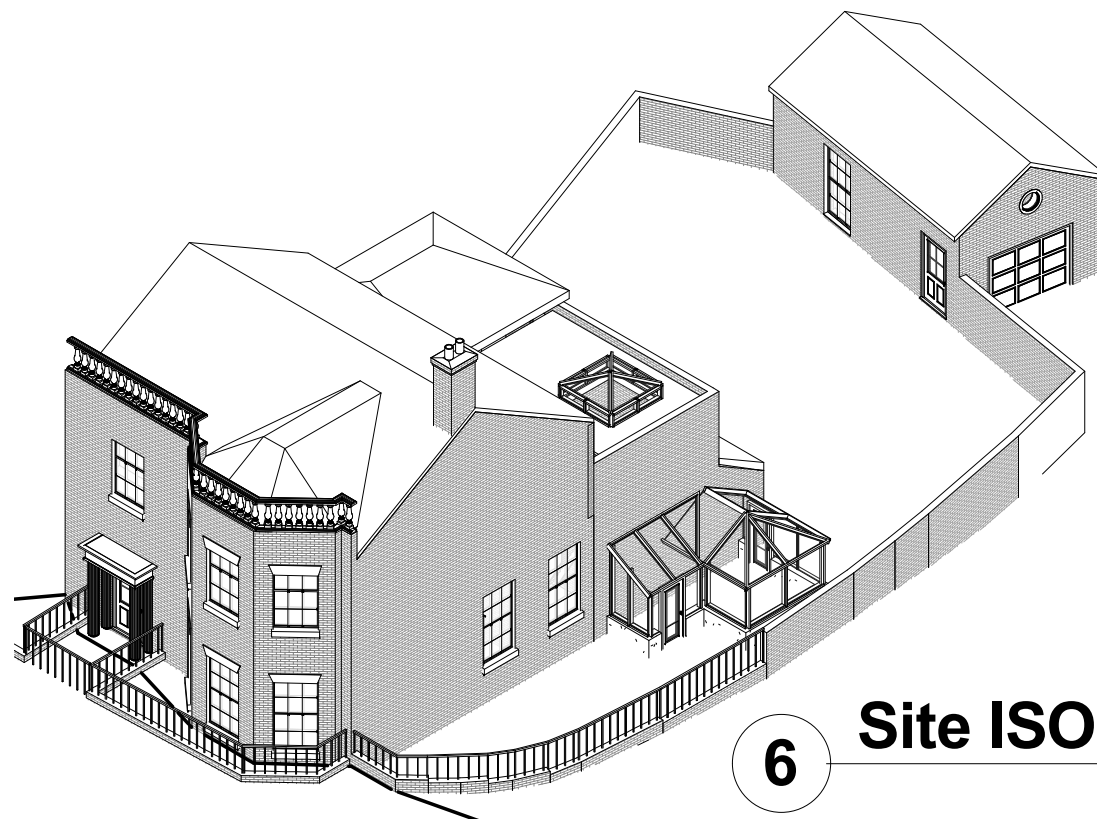

6 **Site ISO**

- GENERAL NOTES
- DO NOT SCALE USE FIGURED DIMENSIONS ONLY
 - ALL DIMENSIONS IN MILLIMETRES UNLESS STATED OTHERWISE
 - ALL DIMENSIONS TO BE CHECKED ON SITE PRIOR TO COMMENCEMENT OF WORK.
 - ERRORS AND OMISSIONS TO BE REPORTED TO THE CONTRACT ADMINISTRATOR.

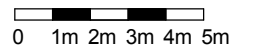

calsurv.biz

Survey House
49 Disraeli Road, Putney
London
SW15 2DR



Project
3A Cowbit Road, Spalding,
Lincolnshire, PE11 2RD
Minor alterations

Title
Proposed Elevations

Scale	Date	Drawn	Checked	Size
1 : 200	11/22/15	PC	PC	A3

Drawing No. CS/RL1015/ 05 Rev.