




Revision Schedule			
Rev	Description	Rev.By	Date

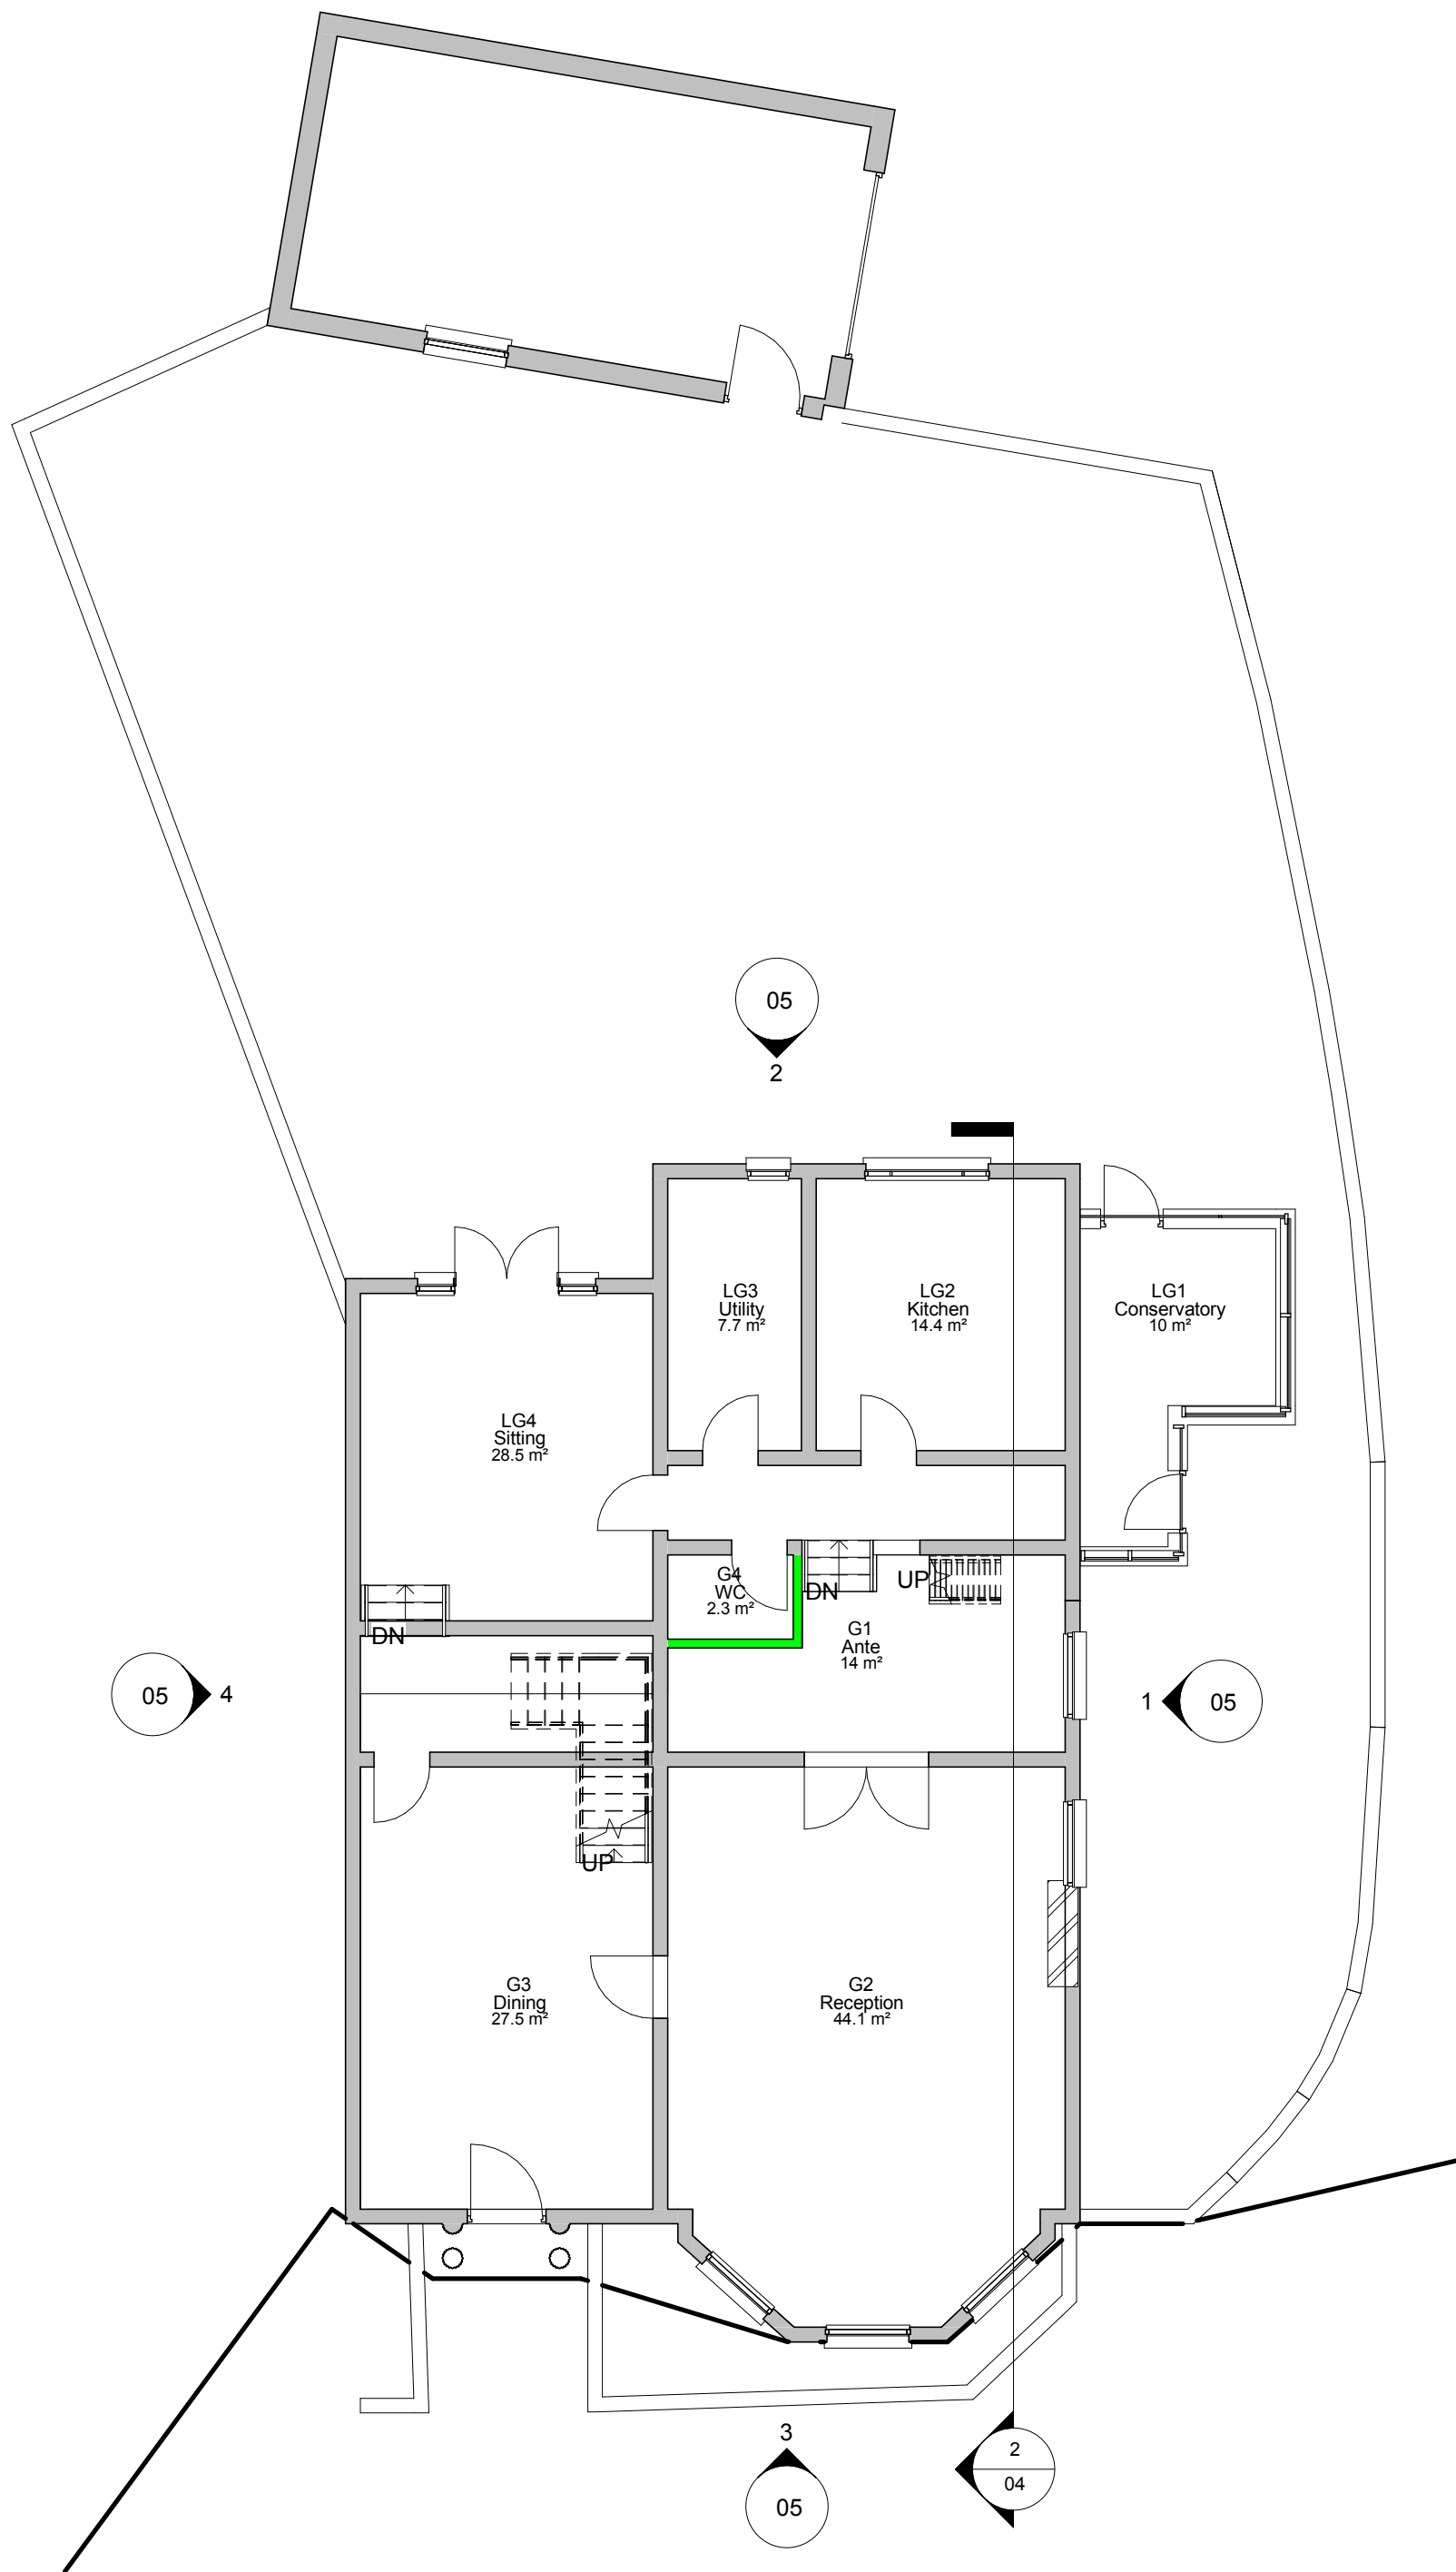


1 Ground & Lower Ground Floor
1 : 100

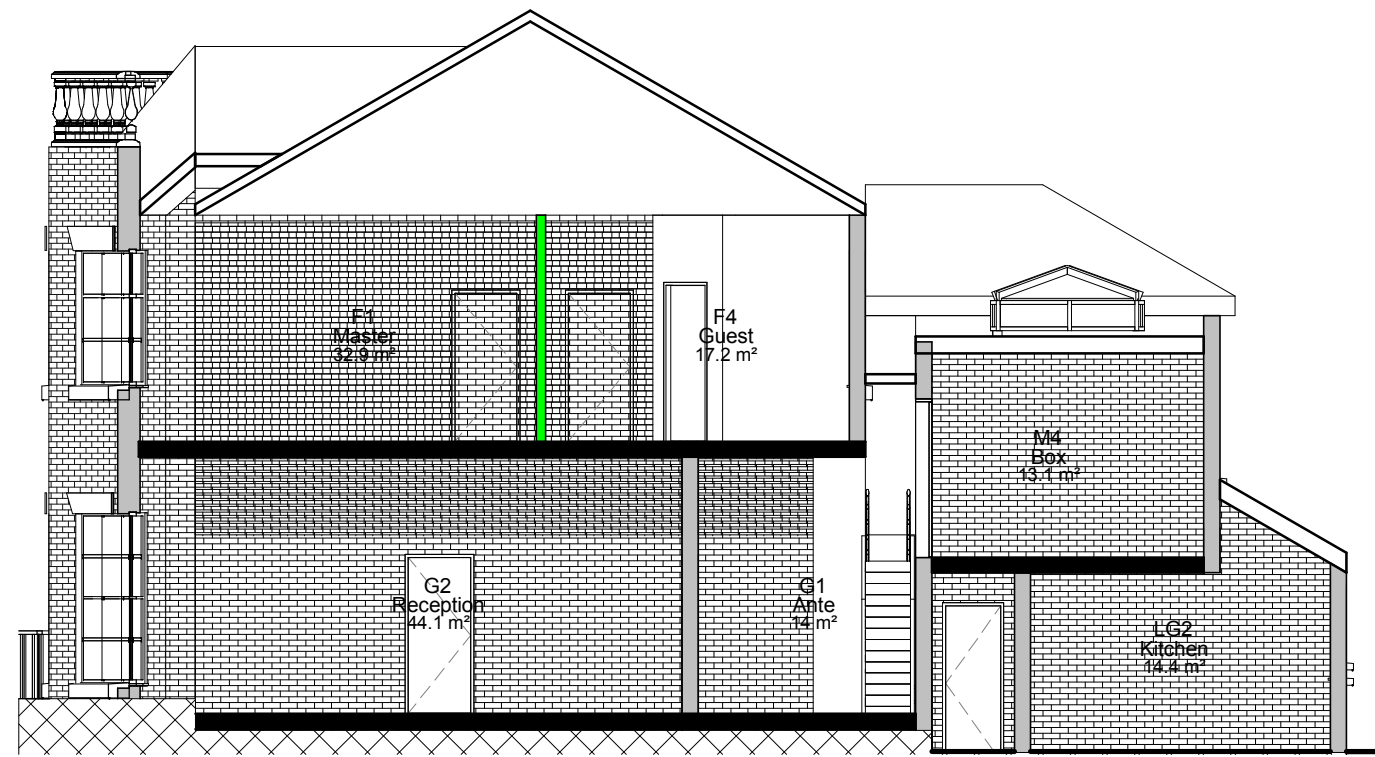

2 Section 1
1 : 100

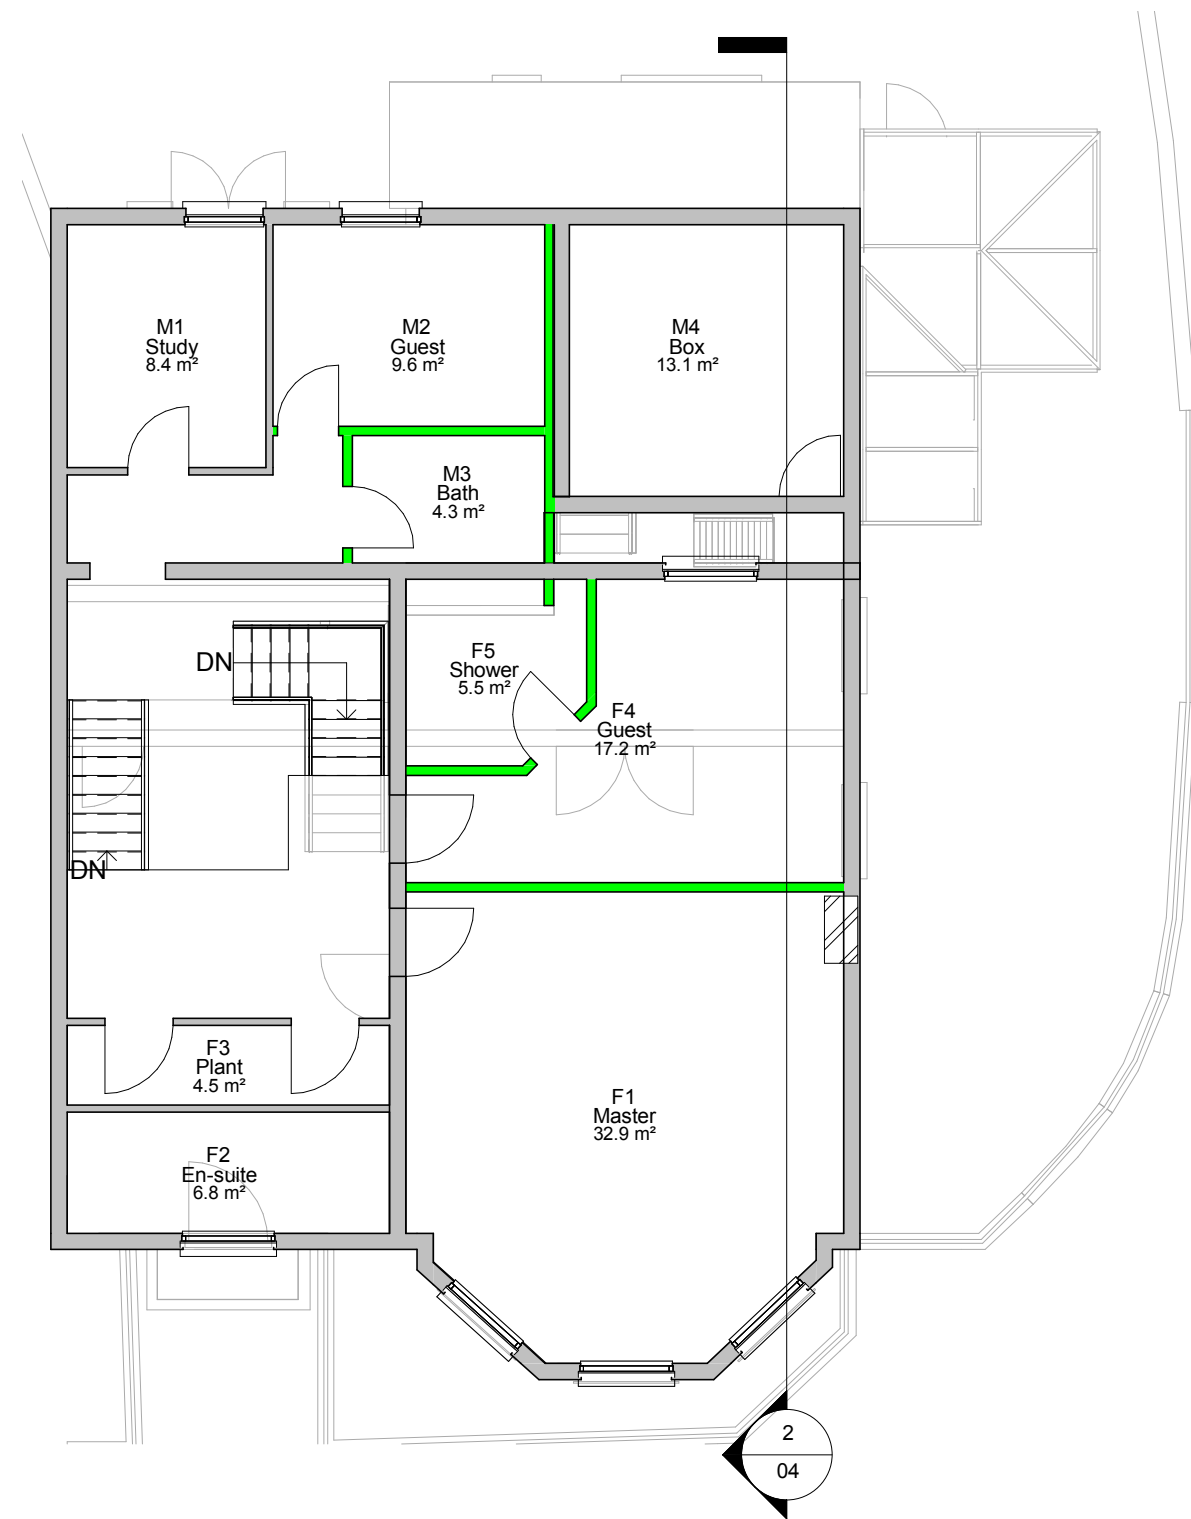

3 Mezzanine & First Floor
1 : 100

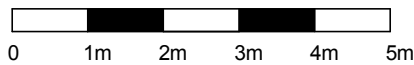

 calsurv.biz	Survey House 49 Disraeli Road, Putney London SW15 2DR		• DO NOT SCALE USE FIGURED DIMENSIONS ONLY • ALL DIMENSIONS IN MILLIMETRES UNLESS STATED OTHERWISE • ALL DIMENSIONS TO BE CHECKED ON SITE PRIOR TO COMMENCEMENT OF WORK • ERRORS AND OMISSIONS TO BE REPORTED TO THE CONTRACT ADMINISTRATOR	
	Job	3A Cowbit Road, Spalding, Lincolnshire, PE11 2RD	Drawn PC	Checked PC
Minor alterations			Rev.	Scale 1 : 100
Title Proposed Plans & Section			Date 11/21/15	
			Size A2	
			Drawing No. CS/RL1015/ 04	