



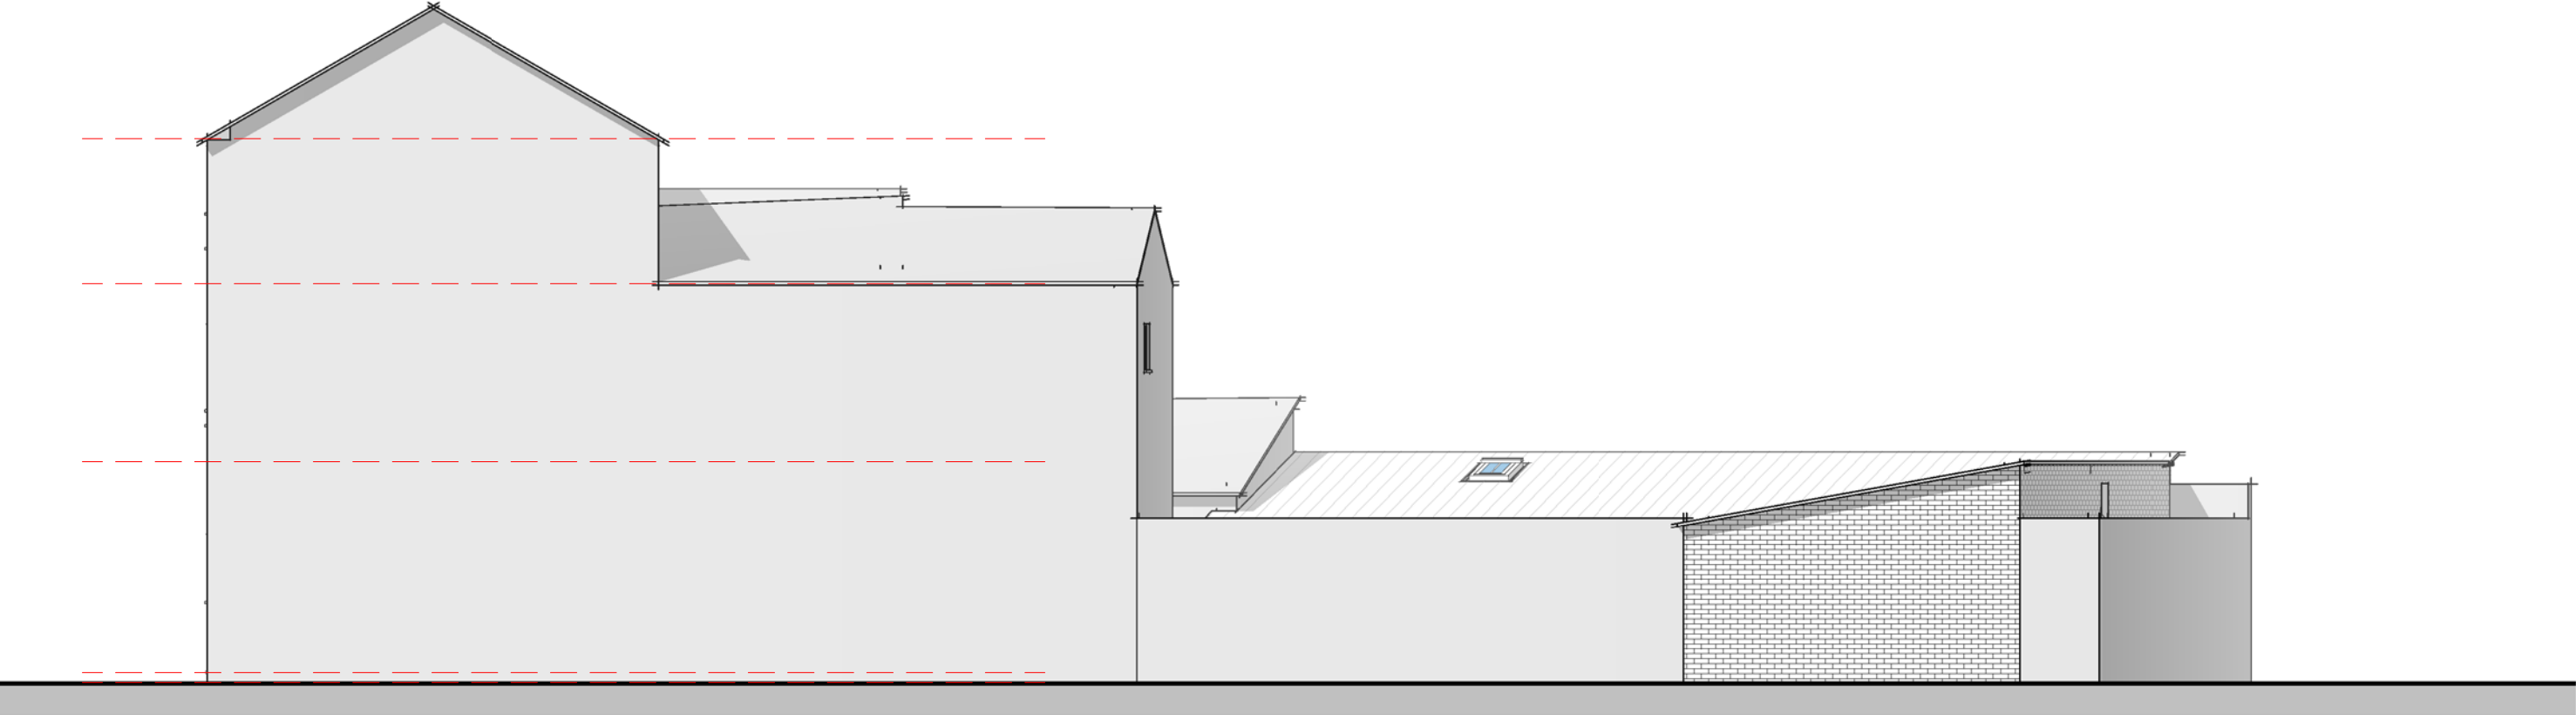

02 – Right Flank
1 : 100

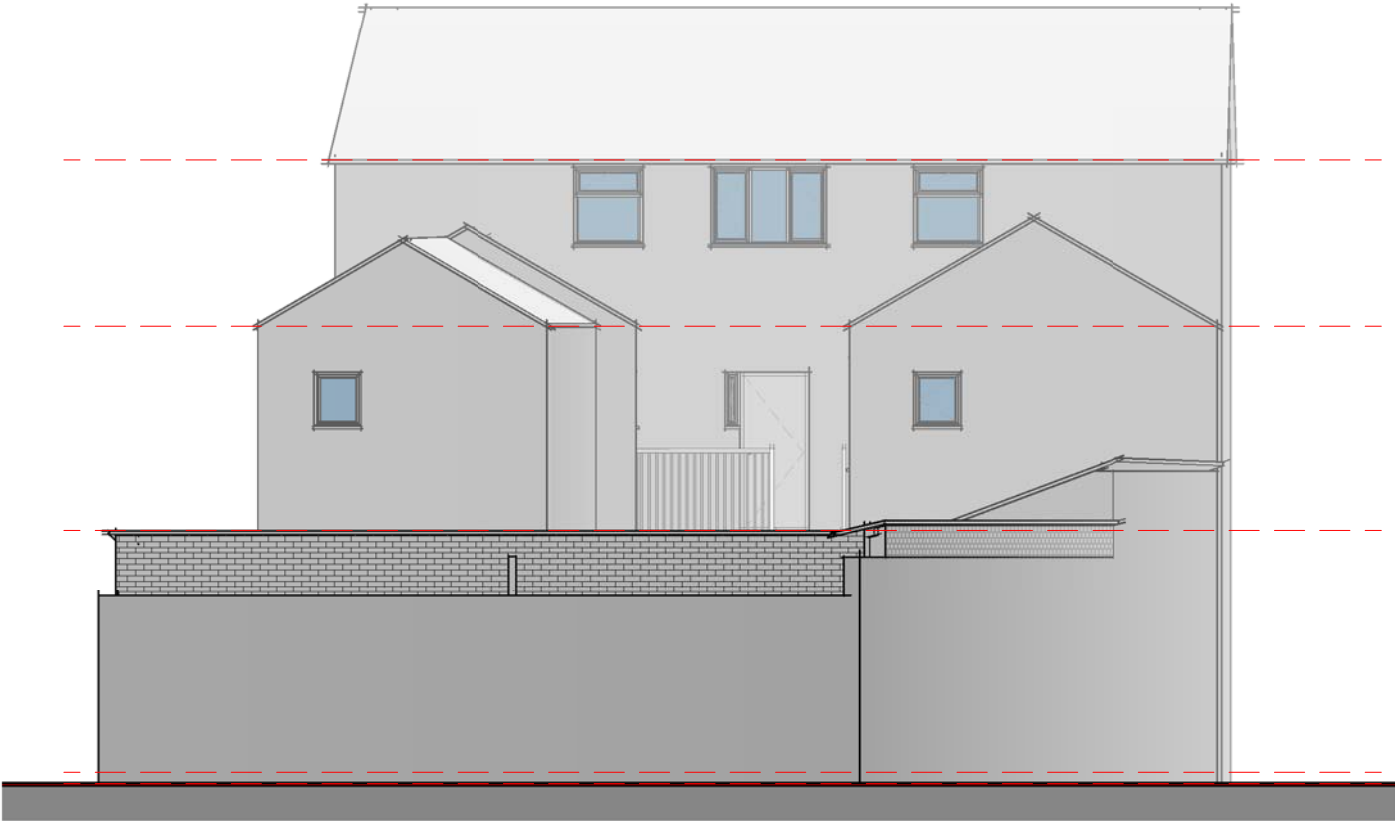

03 – Rear Elevation
1 : 100